


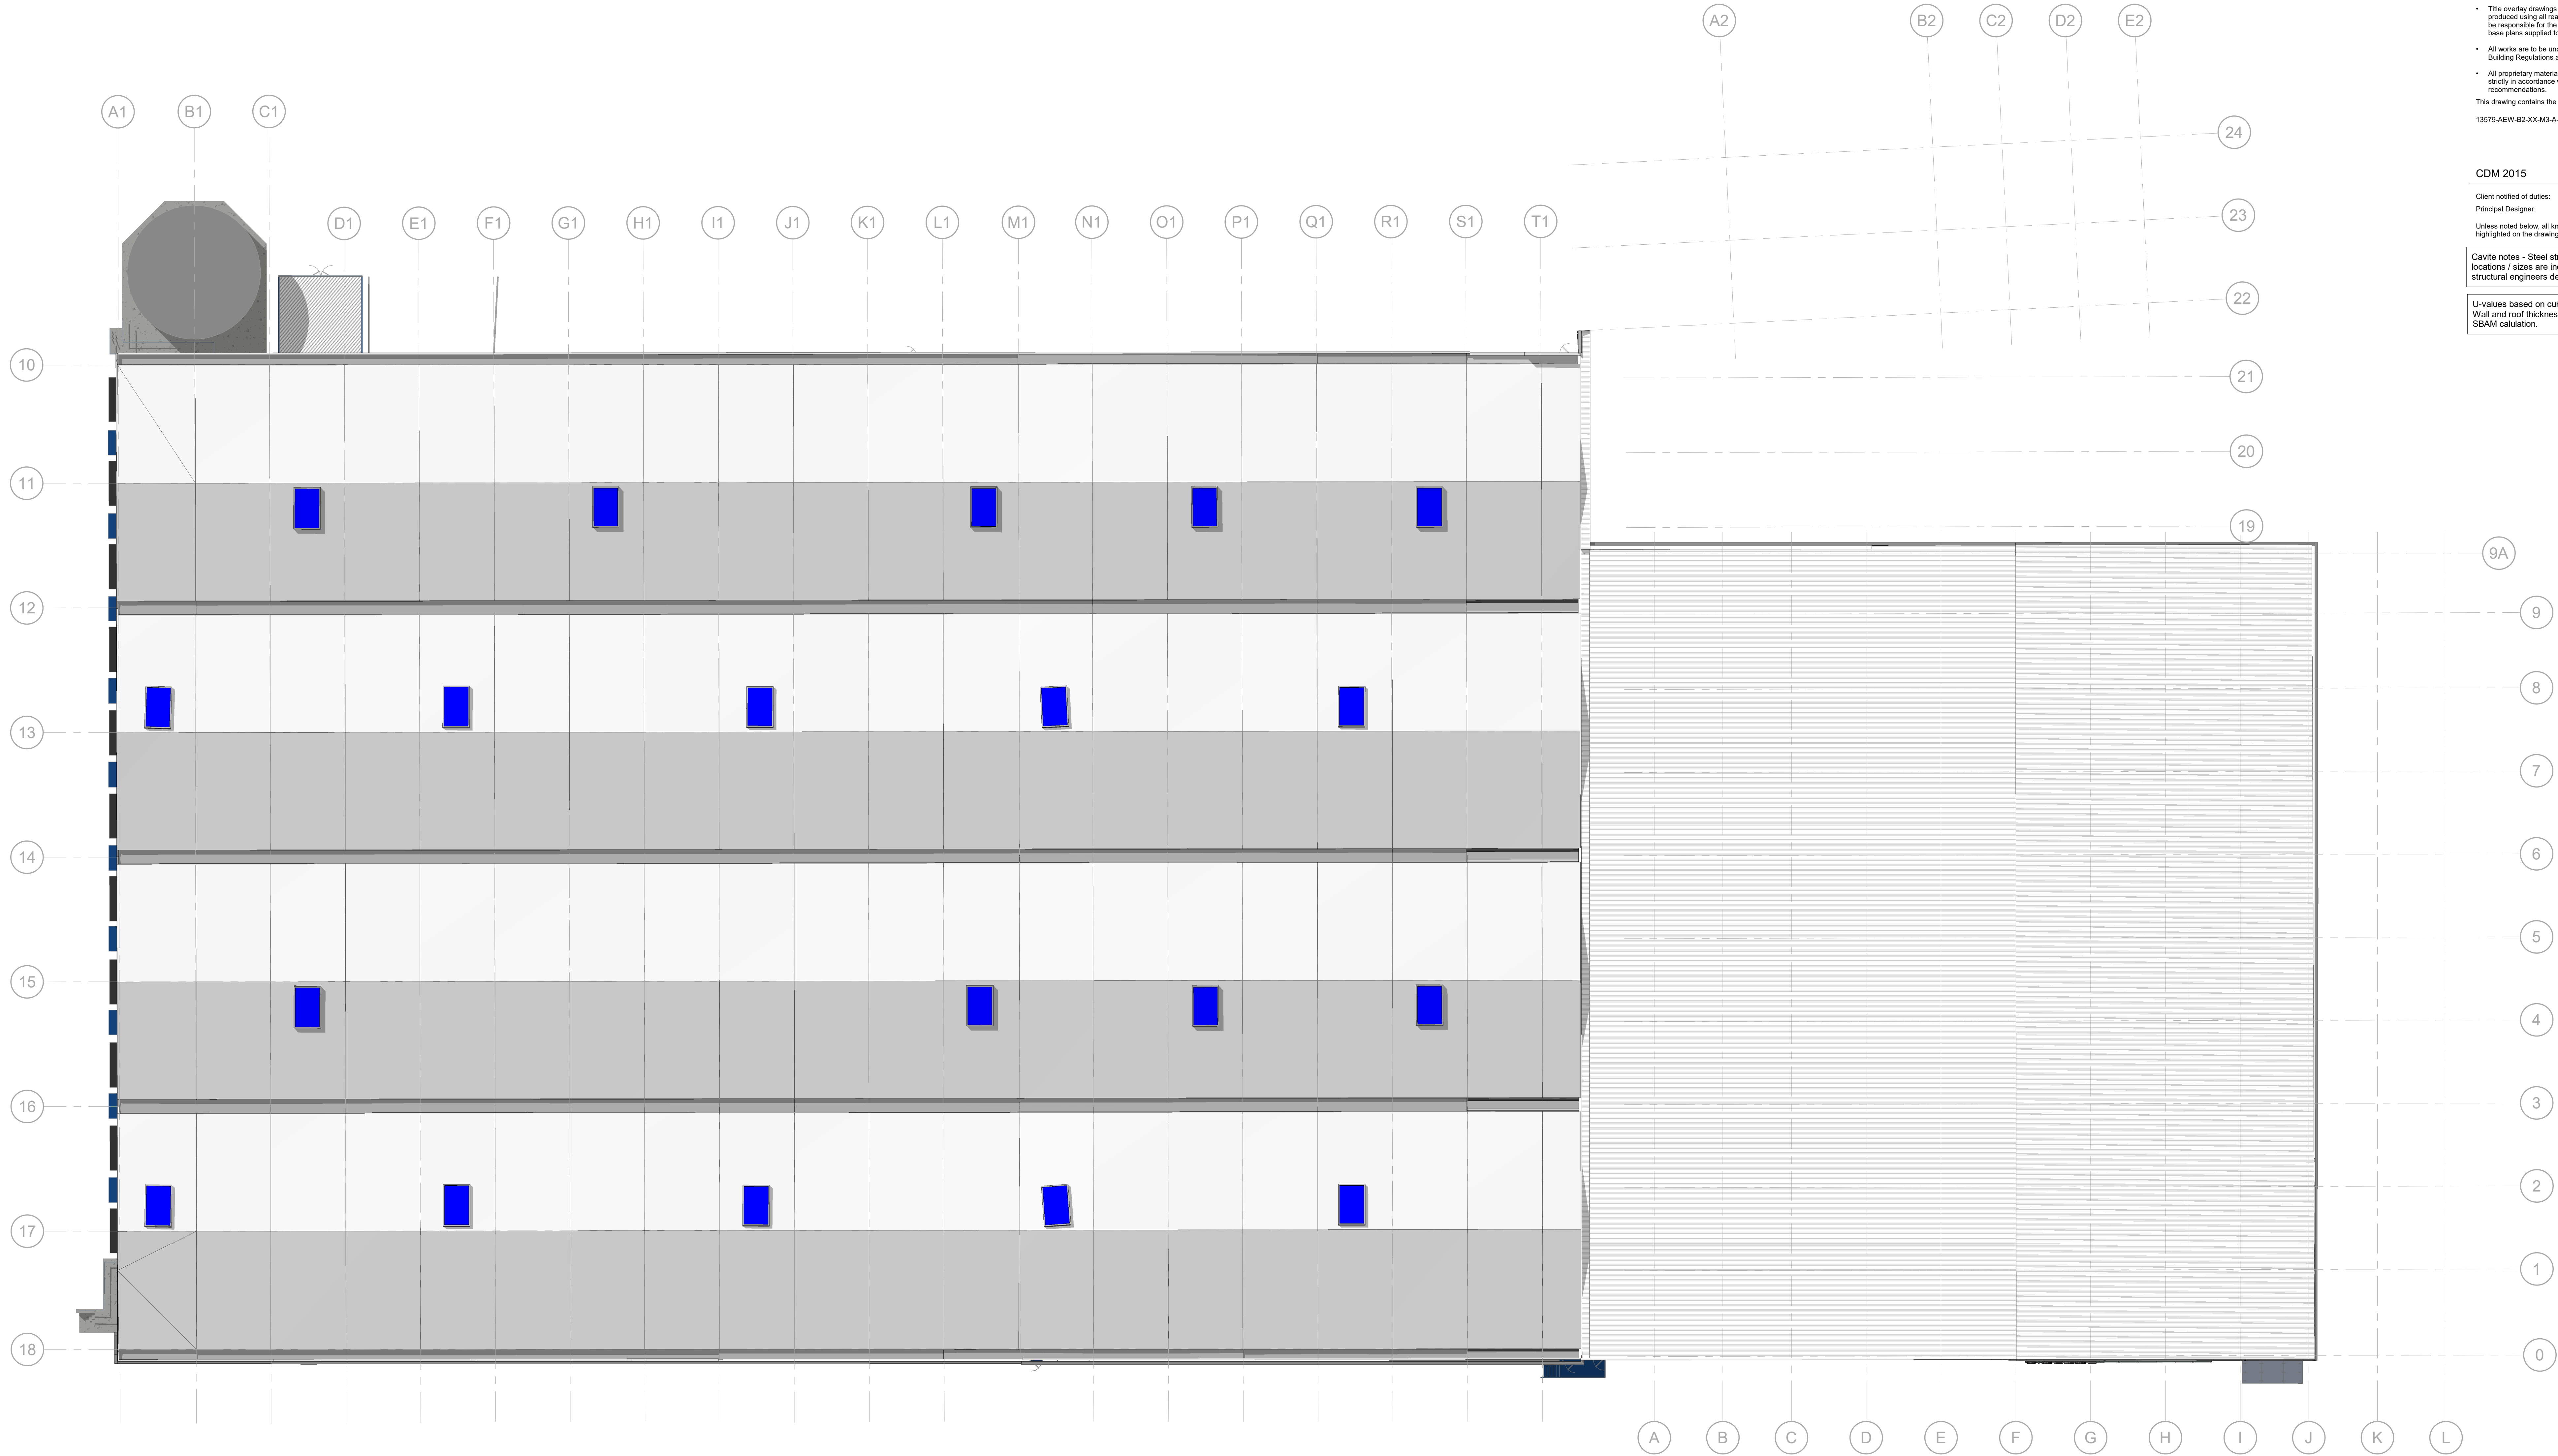

Unit A - GA_R1_Proposed
Scale @ 1 : 200

Scale Bar					
1:200	mm	1:200	mm	1:200	mm
1:200	mm	1:200	mm	1:200	mm
1:200	mm	1:200	mm	1:200	mm
1:200	mm	1:200	mm	1:200	mm
1:200	mm	1:200	mm	1:200	mm

- NOTES
- All dimensions and levels are to be checked on site.
 - Any discrepancies are to be reported to the architect before any work commences.
 - This drawing shall not be scaled to ascertain any dimensions. Work to figured dimensions only.
 - This drawing shall not be reproduced without express written permission from AEW.
 - Title overlay drawings and ownership boundaries are produced using all reasonable endeavors. AEW cannot be responsible for the accuracy or scale discrepancy of base plans supplied to them.
 - All works are to be undertaken in accordance with Building Regulations and the latest British Standards.
 - All proprietary materials and products are to be used strictly in accordance with the manufacturers recommendations.
- This drawing contains the following model files: -
- 13579-AEW-B2-XX-M3-A-0002_Existing Survey

CDM 2015	
Client notified of duties:	06/08/23
Principal Designer:	TBC
Unless noted below, all known hazards have been highlighted on the drawing.	
Cavities notes - Steel structure columns / beams locations / sizes are indicative only and subject structural engineers design	
U-values based on current part - L - Table 4.1, Wall and roof thickness may change subject to SBAM calculation.	

Revision					
P02	30/10/23	General updates to client comments	CM	DRS	
P01	10/10/23	Initial Draft Issue for comments	DM/AMM	DRS	
Rev	Date	Description	Drawn	Checked	By
Status					
S2 Purpose of Issue					
S2 Issue for information					
drawing stage					
Stage 2					
client					
DAVOS Property Developments Limited					
project					
Huyton, Sovereign Phase 2 - Unit A & B (Warehouse)					
drawing title					
Unit A - Proposed GA Roof Plan					
date					
04/10/23					
drawn					
DW/MM					
scale @ A0					
As Indicated					
checked					
DRS					