

Scale Bars									
1:500	mm	1:1000	mm	1:2000	mm	1:500	mm	1:1000	mm
1:500	m	1:1000	m	1:2000	m	1:500	m	1:1000	m
1:500	m	1:1000	m	1:2000	m	1:500	m	1:1000	m
1:500	m	1:1000	m	1:2000	m	1:500	m	1:1000	m

NOTES

- All dimensions and levels are to be checked on site.
 - Any discrepancies are to be reported to the architect before any work commences.
 - This drawing shall not be scaled to ascertain any dimensions. Work to figured dimensions only.
 - This drawing shall not be reproduced without express written permission from AEW.
 - Title overlay drawings and ownership boundaries are produced using all reasonable endeavours. AEW cannot be responsible for the accuracy or scale discrepancy of base plans supplied to them.
 - All works are to be undertaken in accordance with Building Regulations and the latest British Standards.
 - All proprietary materials and products are to be used strictly in accordance with the manufacturers recommendations.
- This drawing contains the following model files: -
- 13579-AEW-B2-XX-M3-A-0002_Existing Survey

CDM 2015


Client notified of duties: **06/08/23**

Principal Designer: **TBC**

Unless noted below, all known hazards have been highlighted on the drawing.

Cavities notes - Steel structure columns / beams locations / sizes are indicative only and subject structural engineers design

U-values based on current part - L - Table 4.1, Wall and roof thickness may change subject to SBAM calculation.

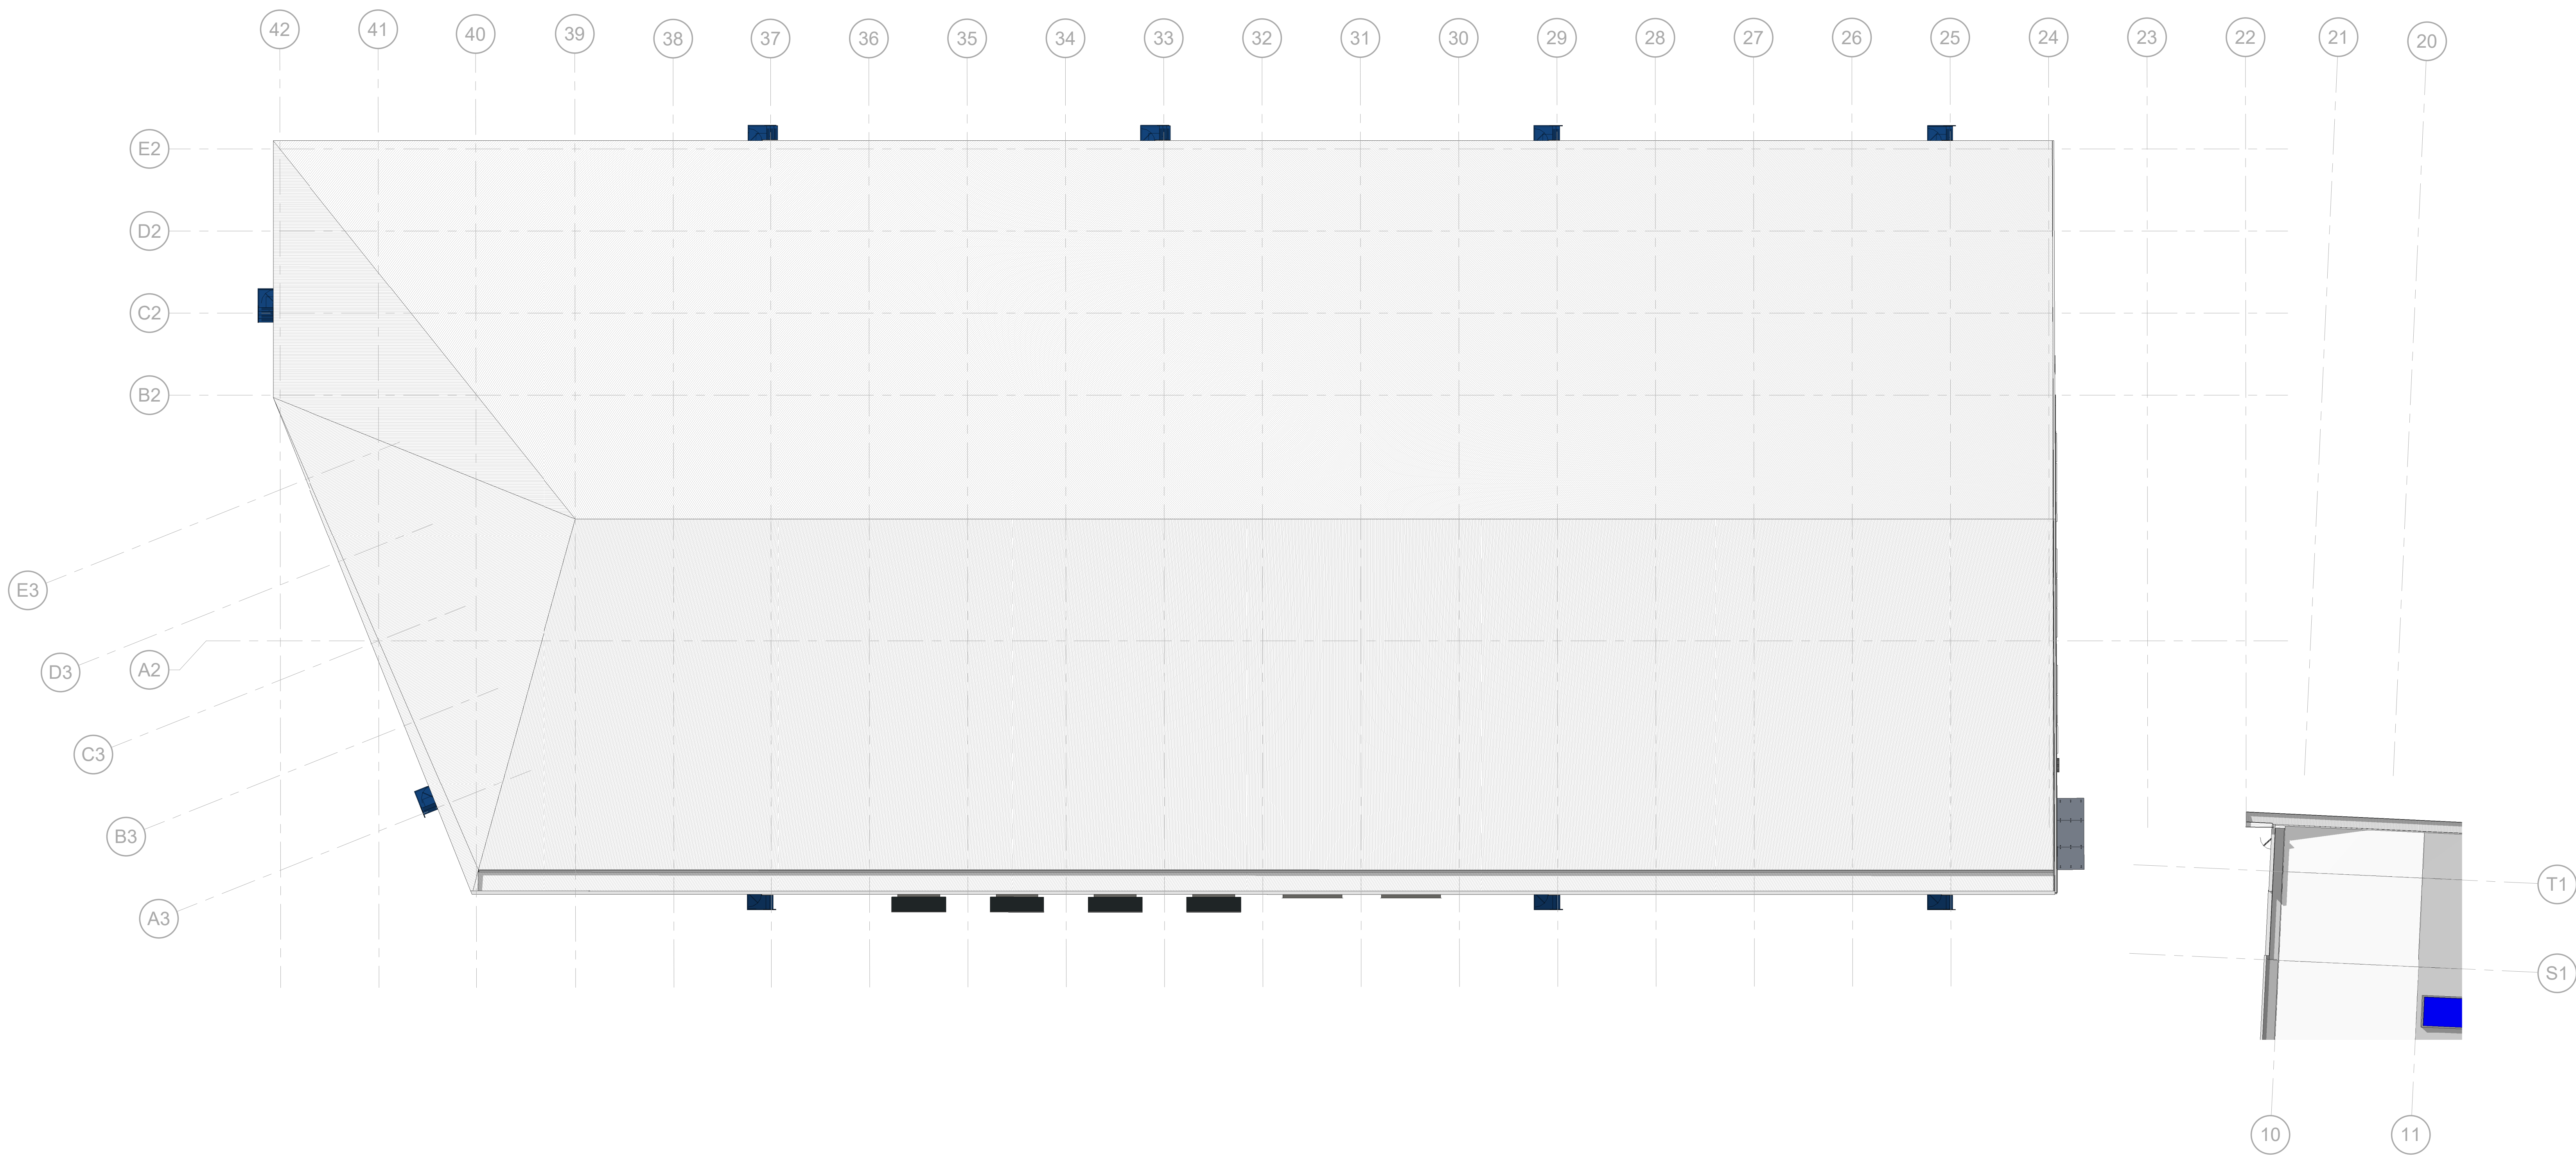

Unit B - GA_R1_Proposed
Scale @ 1:200

Revision					
Rev	Date	Description	Drawn	Checked	By
P01	10/10/23	Initial Draft Issue for comments	DW/MMW	DRS	
Status					
S2	Issue for information				
drawing stage					
Stage 2					
client					
DAVOS Property Developments Limited					
project					
Huyton, Sovereign Phase 2 - Unit A & B (Warehouse)					
drawing title					
Unit B - Proposed GA Roof Plan					
date					
04/10/23					
drawn					
DW/MMW					
scale @ A0					
As indicated					
checked					
DRS					