



Existing Front Elevation
Scale 1:100



Existing Side Elevation
Scale 1:100




Existing Rear Elevation
Scale 1:100



Proposed Front Elevation
Scale 1:50

Materials in New Extensions


Roof - Concrete tiles, to match existing.
Walls - Facing brick to match existing.
Windows - Upvc to match existing.
Rainwater goods - Upvc to match existing.

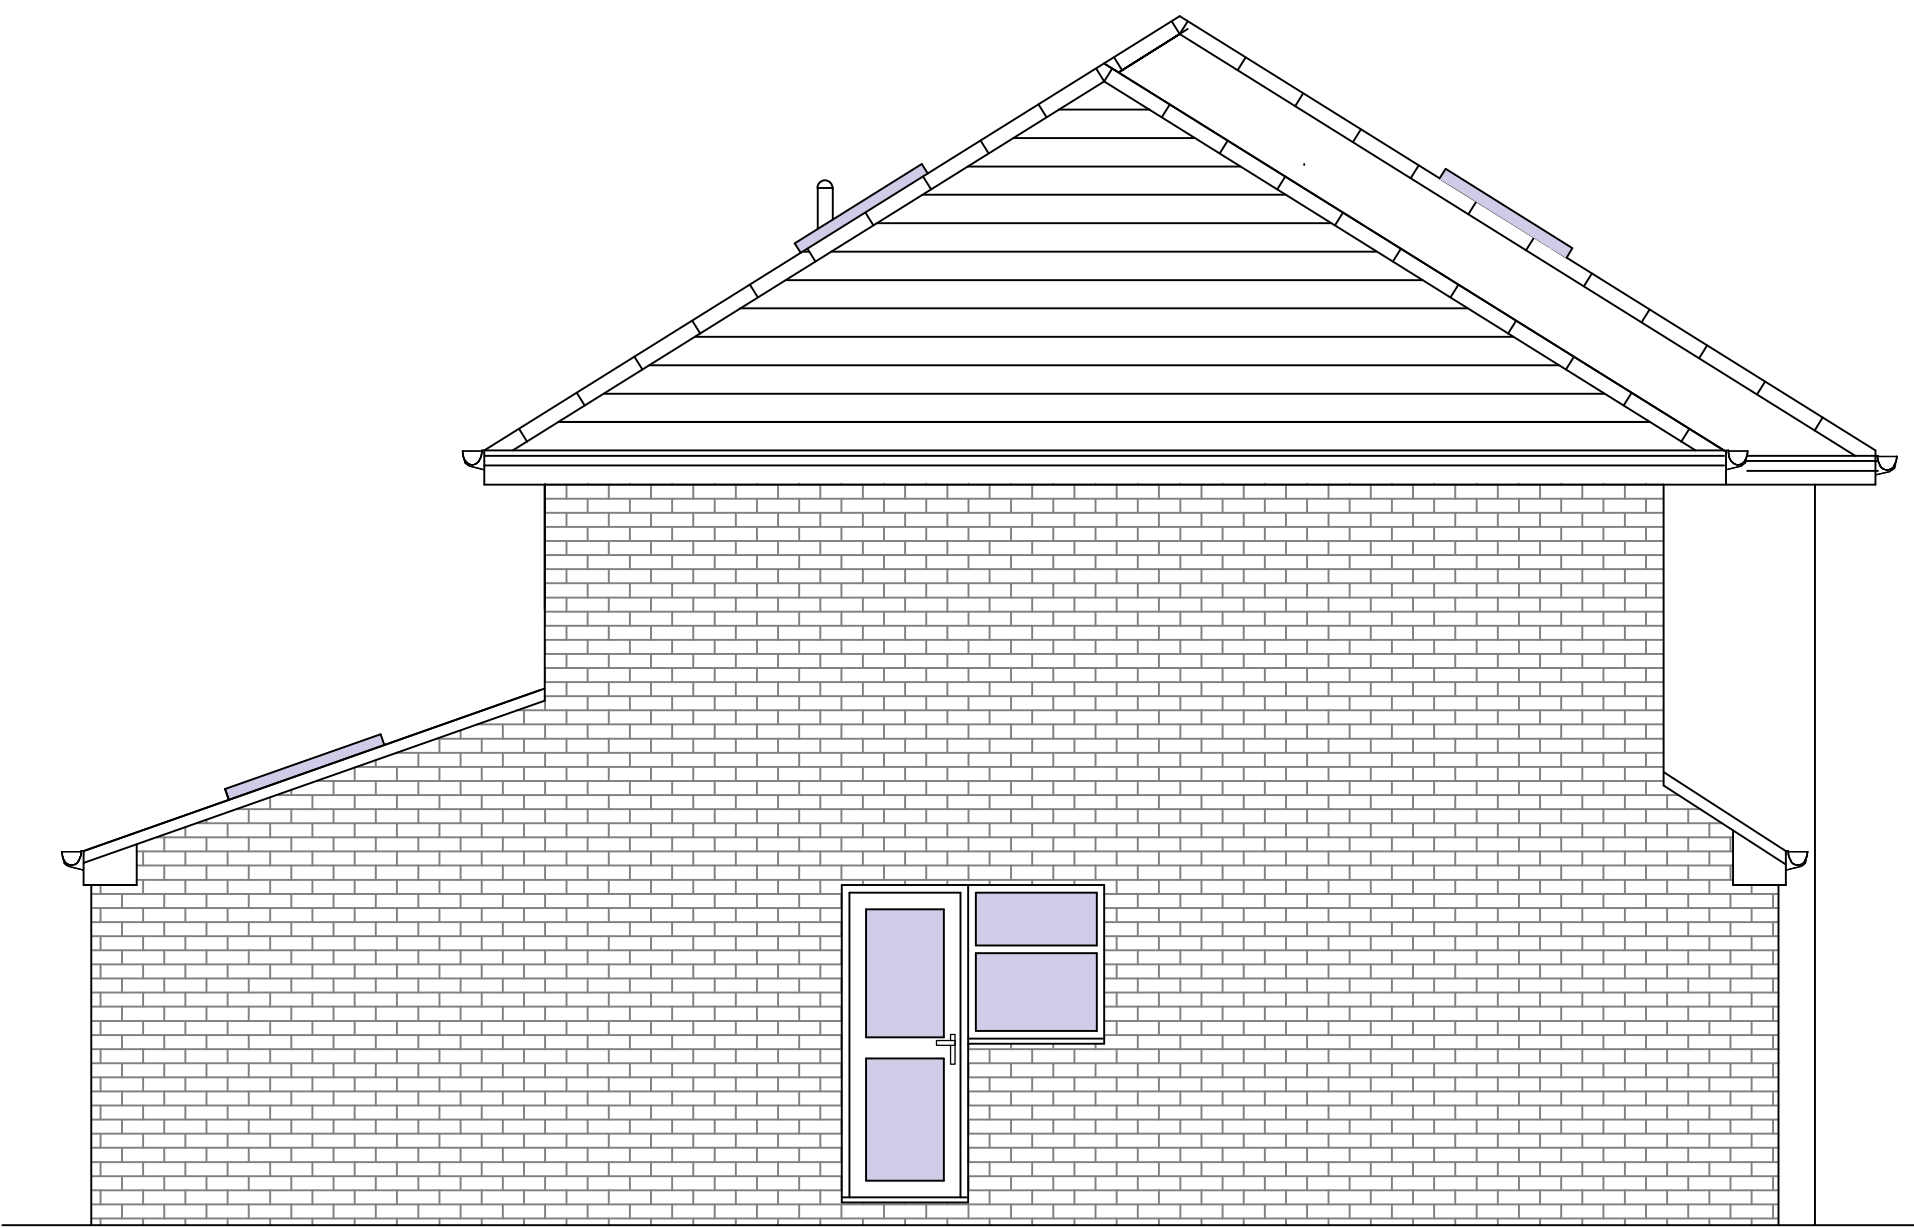


Proposed Side Elevation
Scale 1:50



Proposed Rear Elevation
Scale 1:50

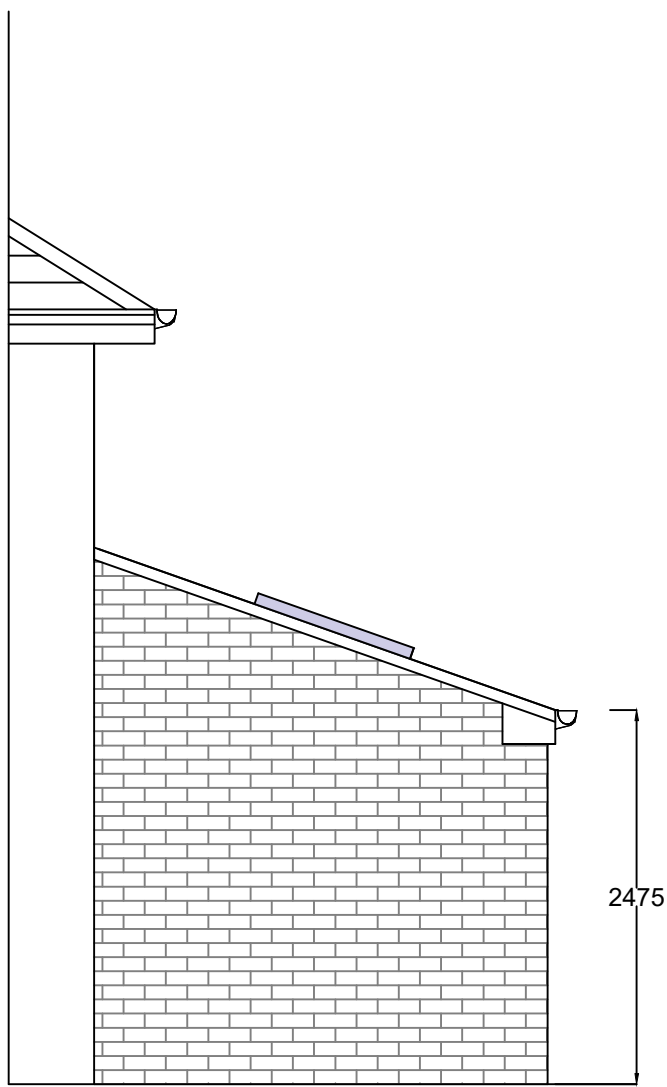

Proposed Side Elevation
Scale 1:50

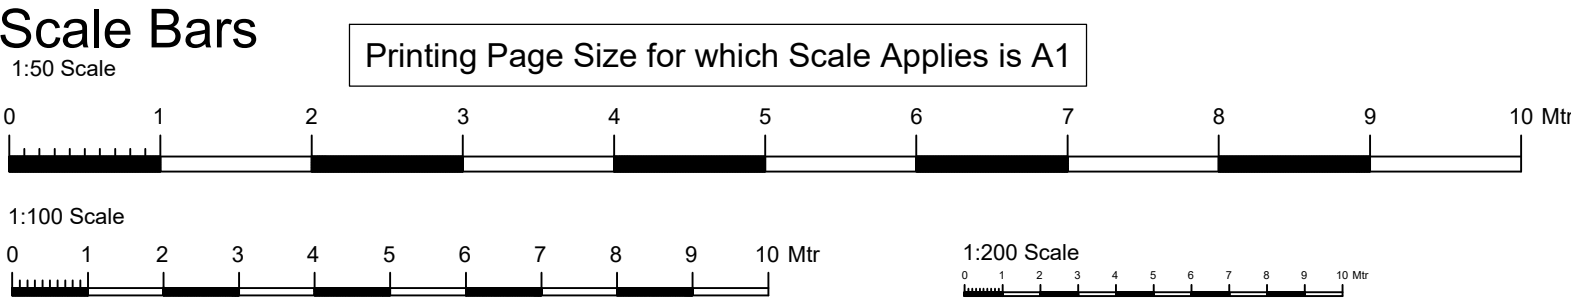

NOTE: These drawings are **not intended as full working details / specifications** and are intended solely for 'in principal' Building Regulation and Planning Requirements. The client is to advise the contractor regarding elec socket locations, light fittings, radiator positions, wall finishes etc.

This drawing may not be reproduced, made use of in any way, or issued to a third party without the permission of **plans2build.uk**. The contractor is responsible for checking and verifying all details and dimensions on site **prior to work commencing**. Any discrepancies to be reported to the designer.

plans2build.uk Architectural Design 52 Monks Drive Formby Liverpool L37 6DW Tel: 07811 900 600 Email: mark@plans2build.uk Web: plans2build.uk		
Project	Two Storey & Single Storey Extension & Loft Room Proposed Floor Plans	
Title	5 George Hale Avenue Knowsley Park Prescot, L34 4AJ	Client
Scale	1:50, 1:100, 1:200 @ A1	Revisions
Date	April 2024	Rev A 15.10.2024 Amendments requested by Planning
Drawing No	02/Rev A	