




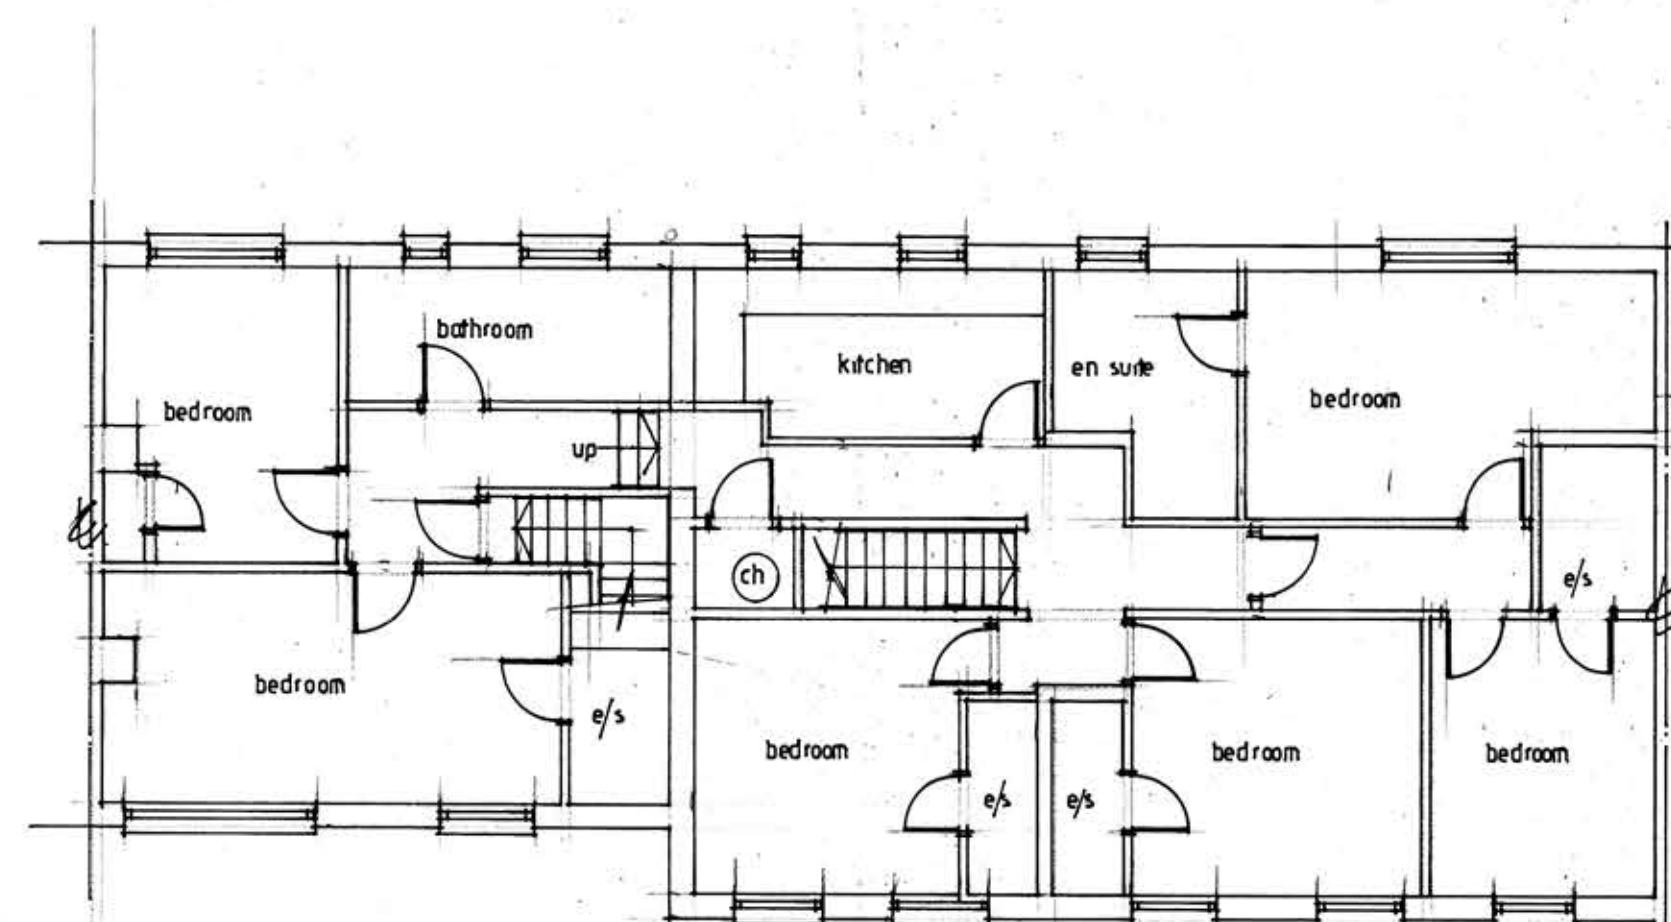

Existing first floor plan. 1:100.


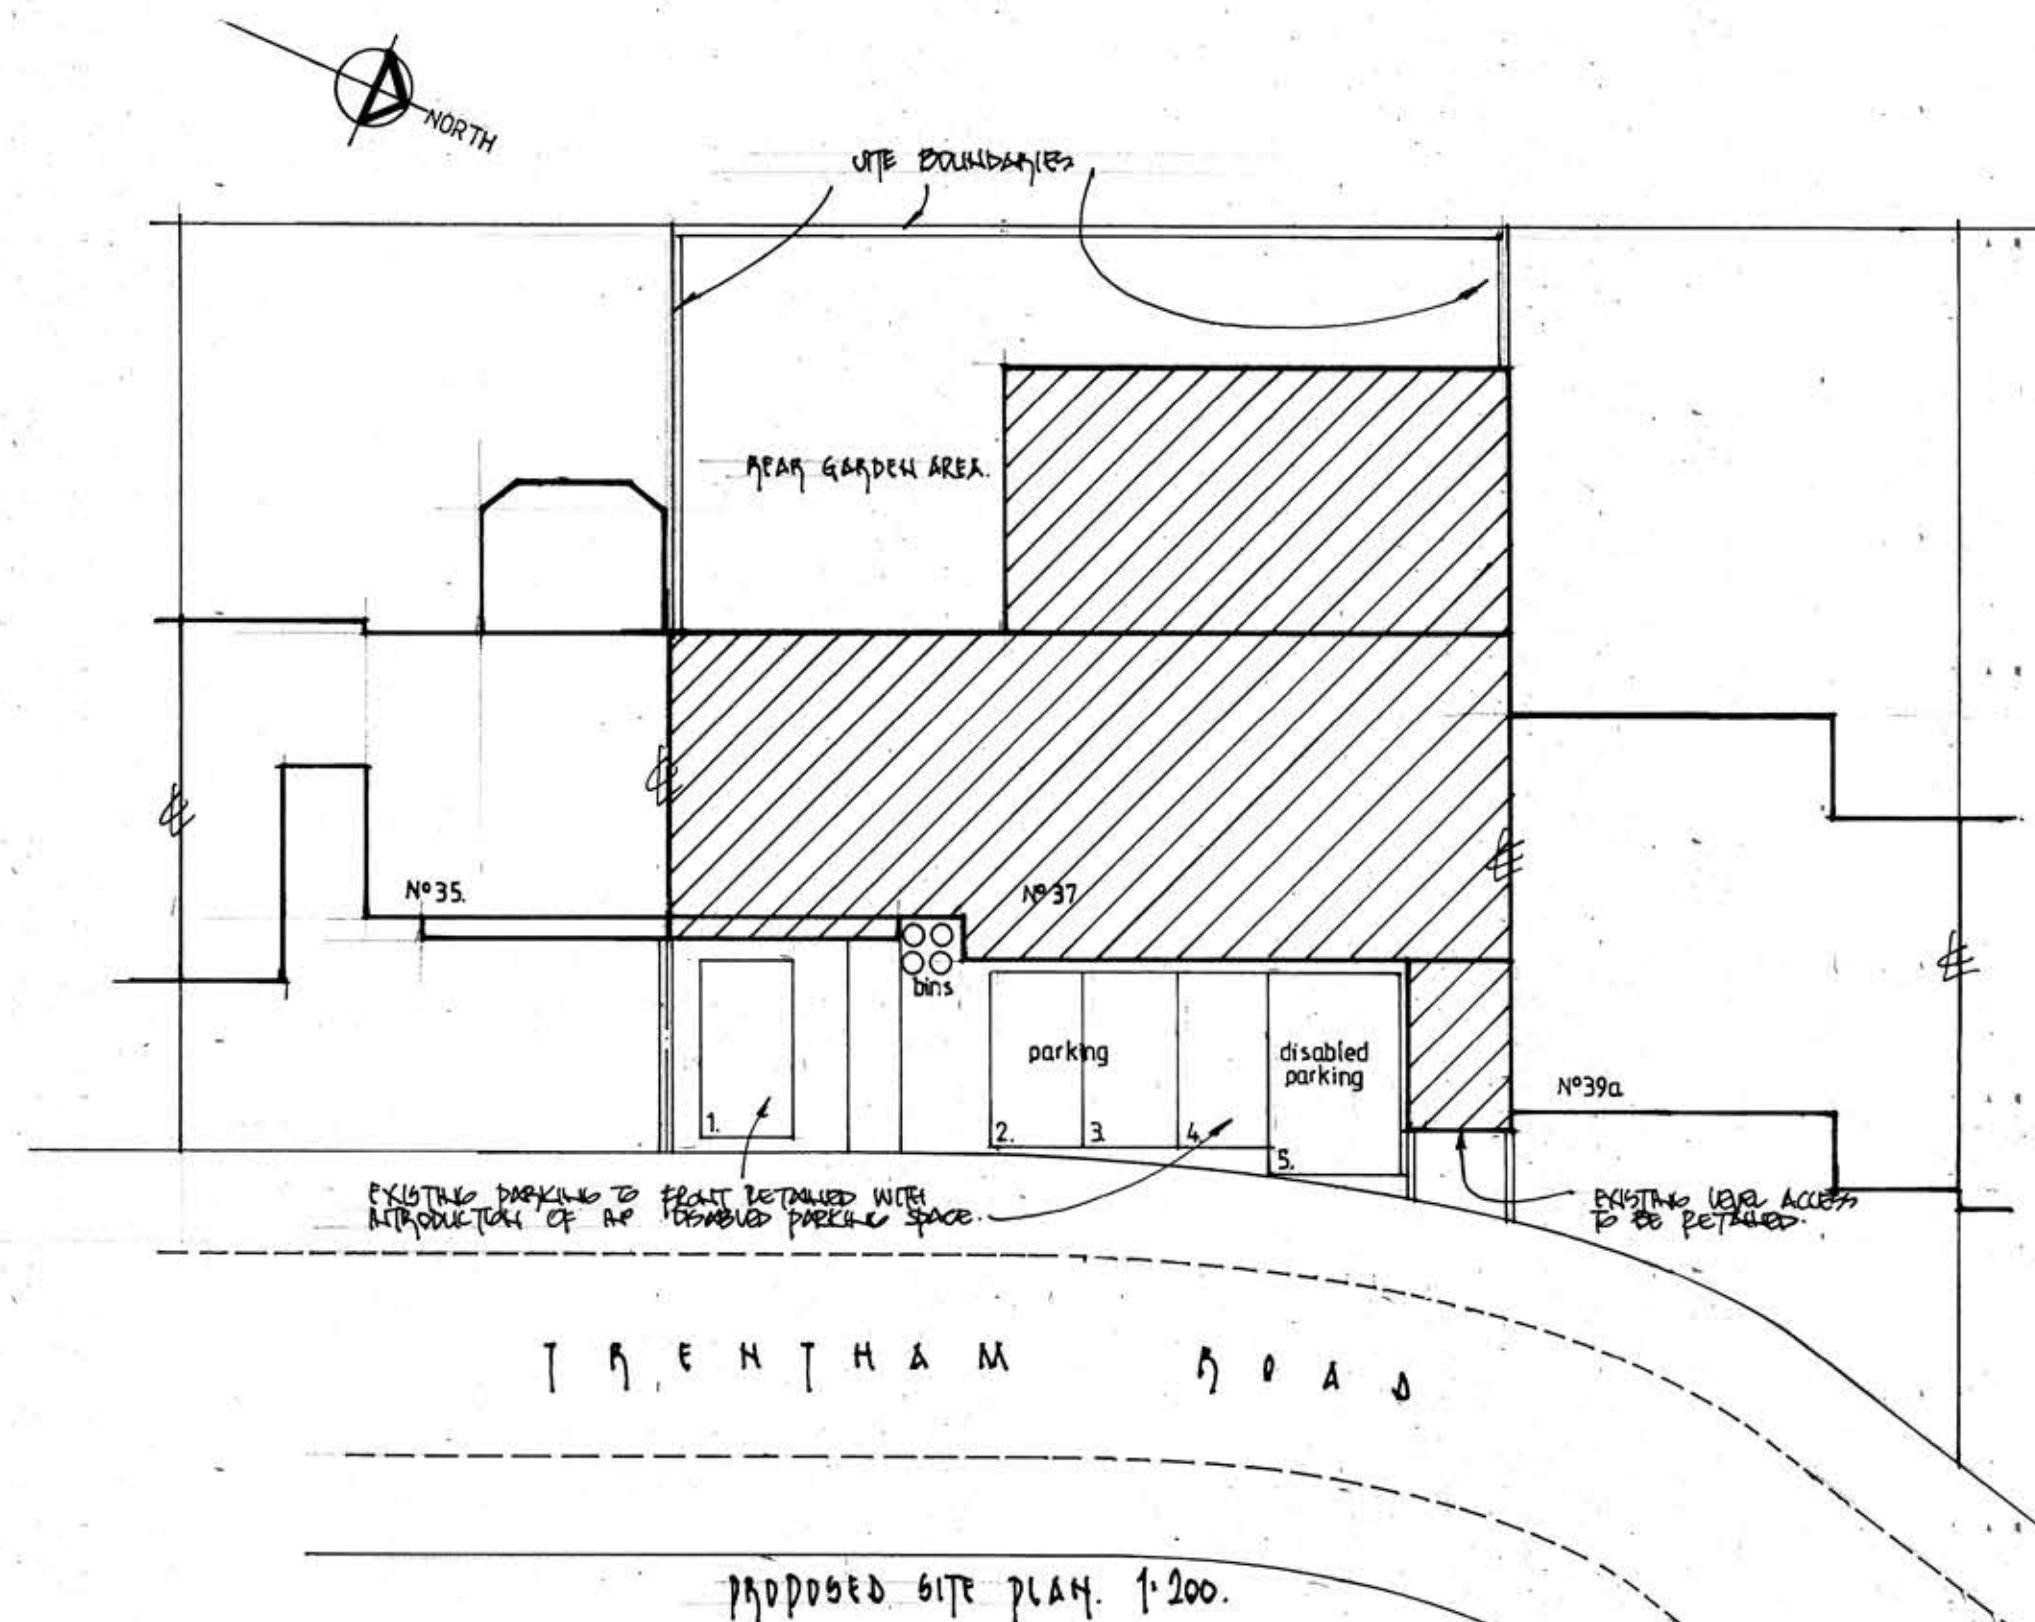


proposed site plan. 1:200.

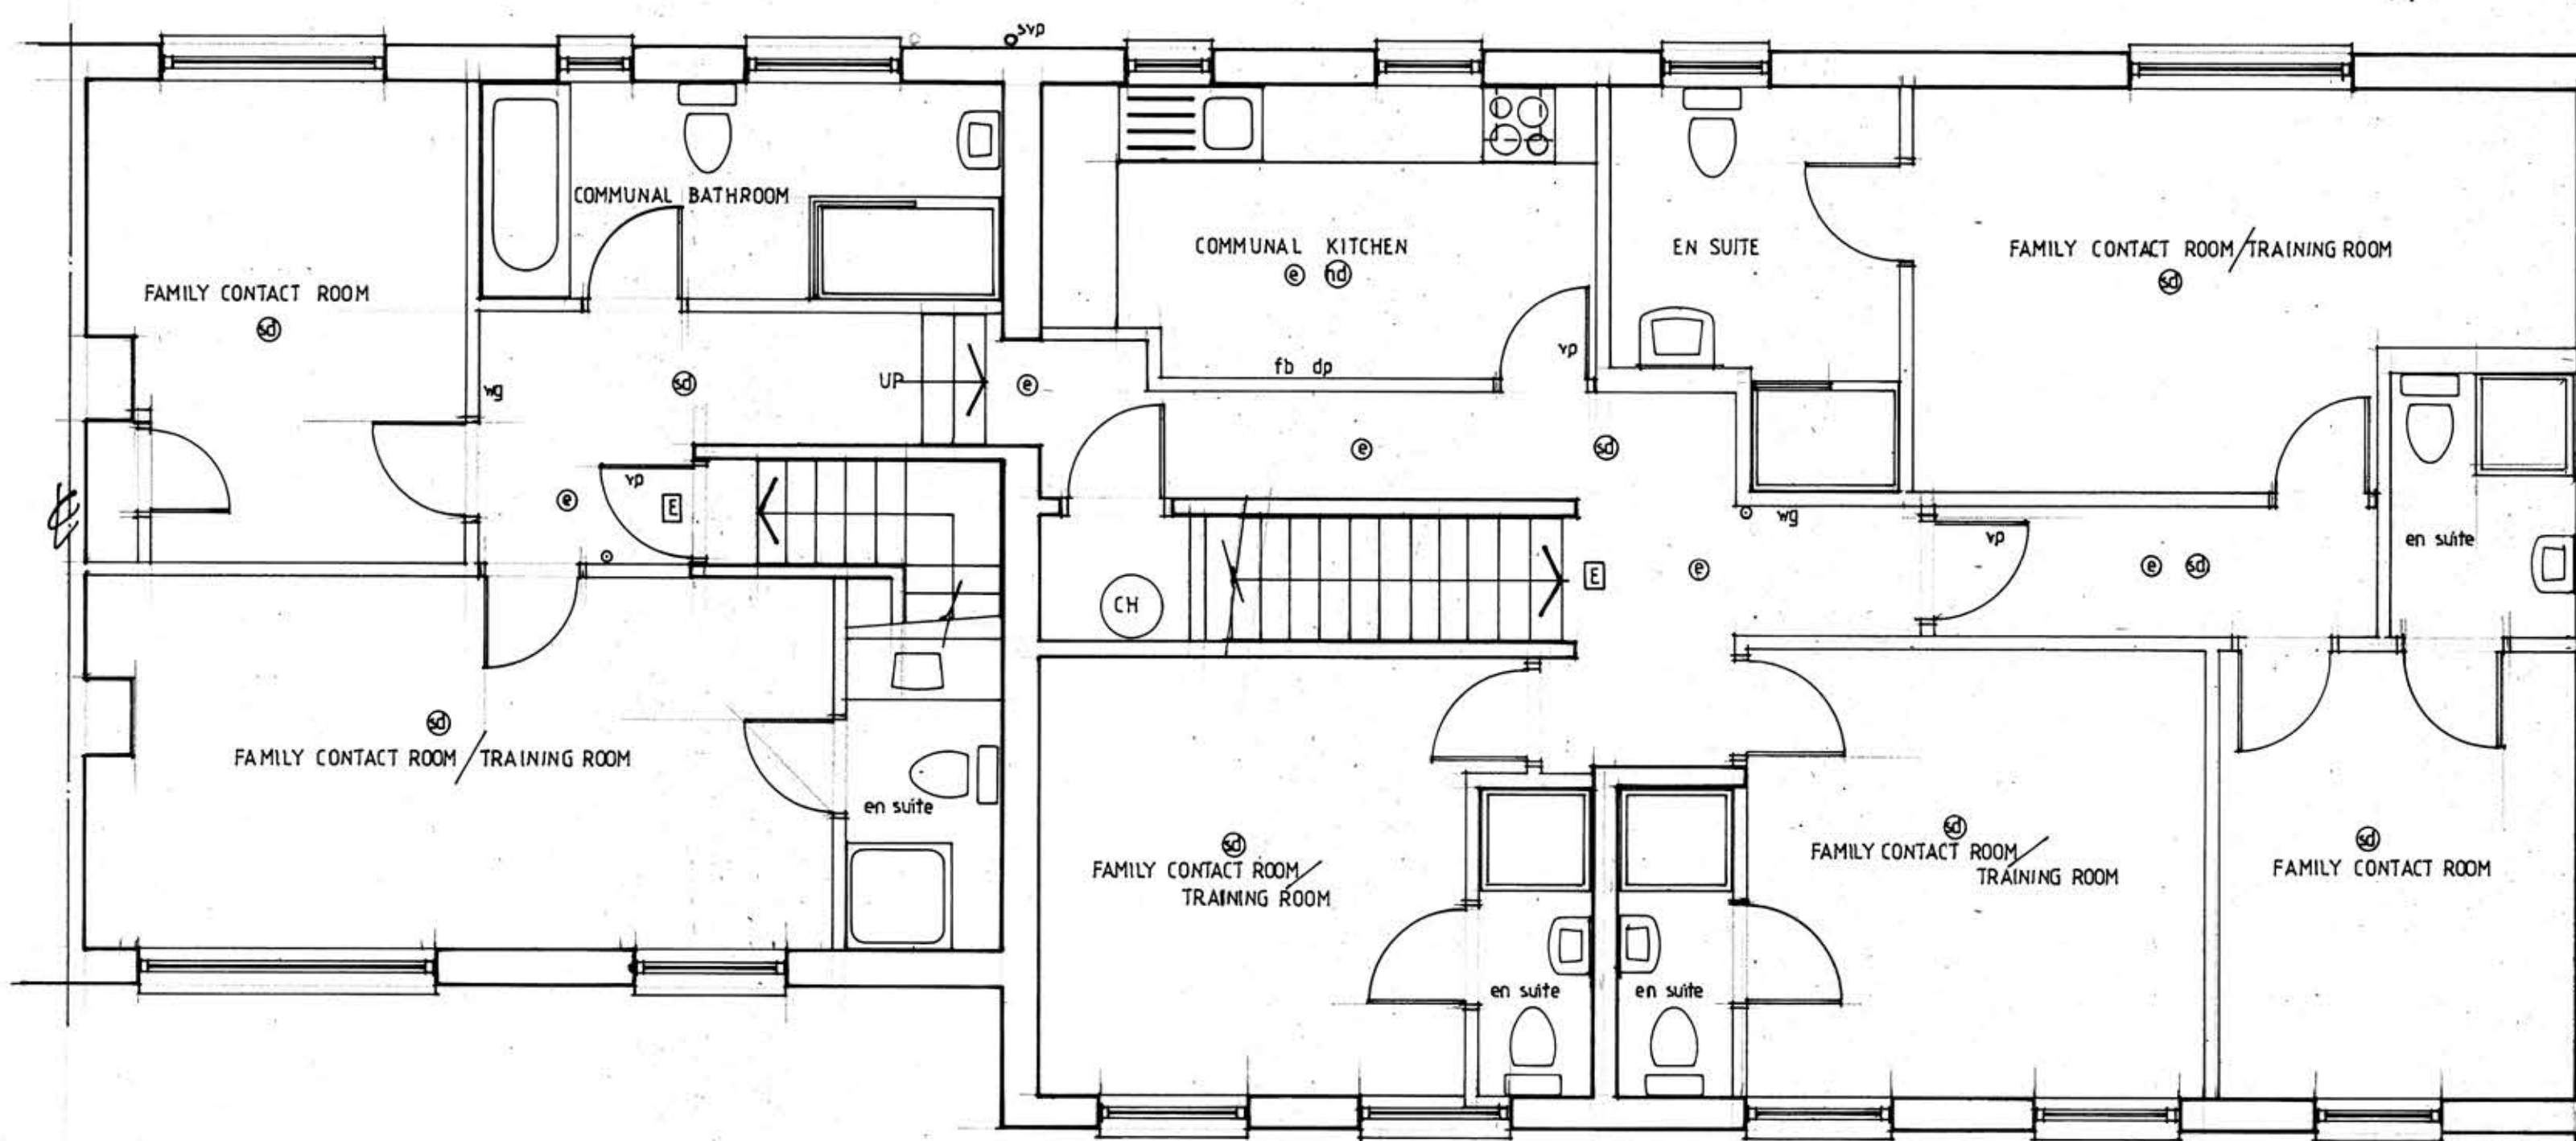

proposed first floor plan. 1:50

EXISTING FIRE ALARM SYSTEM AND FIRE GUIDANCE
TO BE CHECKED & UPGRADED WHERE NECESSARY.

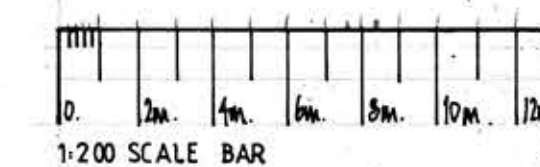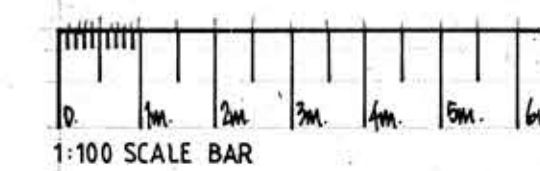

ALL DIMENSIONS TO BE CHECKED ON SITE.
ALL ELEMENTS OF STRUCTURE TO BE SHOWN.
FIRE PRESERVING.
AT PAPER SIZE.

0.5m

REVISION	AMENDMENT	DATE
----------	-----------	------

CLIENT
HORIZONS OF HOPE CIC.

DRAWING TITLE
CHANGE OF USE FROM FORMER B&B
TO FAMILY CONTACT CENTRE
@ 31 TRENTON ROAD.
KIRKBY.
LS2 4UB.

EXISTING & PROPOSED FIRST FLOOR PLAN
& PROPOSED SITE PLAN.

SCALE
1:50, 1:100, 1:200
DATE
MAY/2022.

DRAWING No.
02.

REV.