



GREEN EDGE CHARACTER

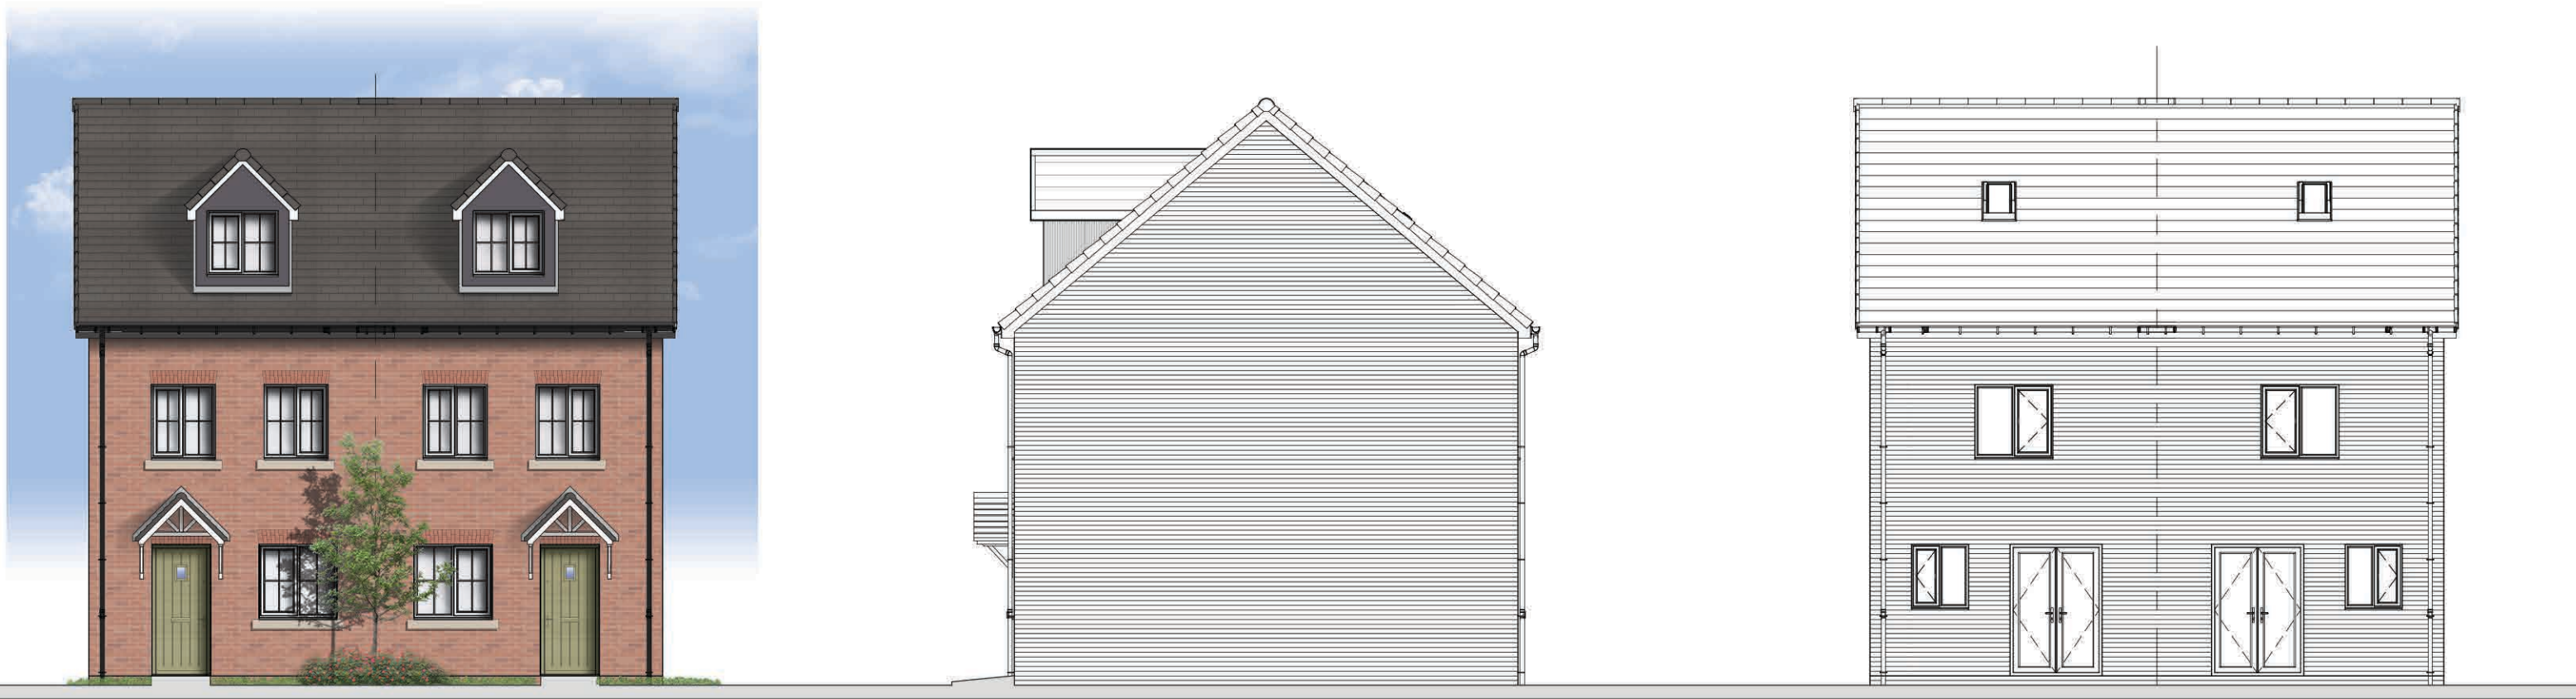


Front Elevation

L.H./R.H Side Elevation


Rear Elevation

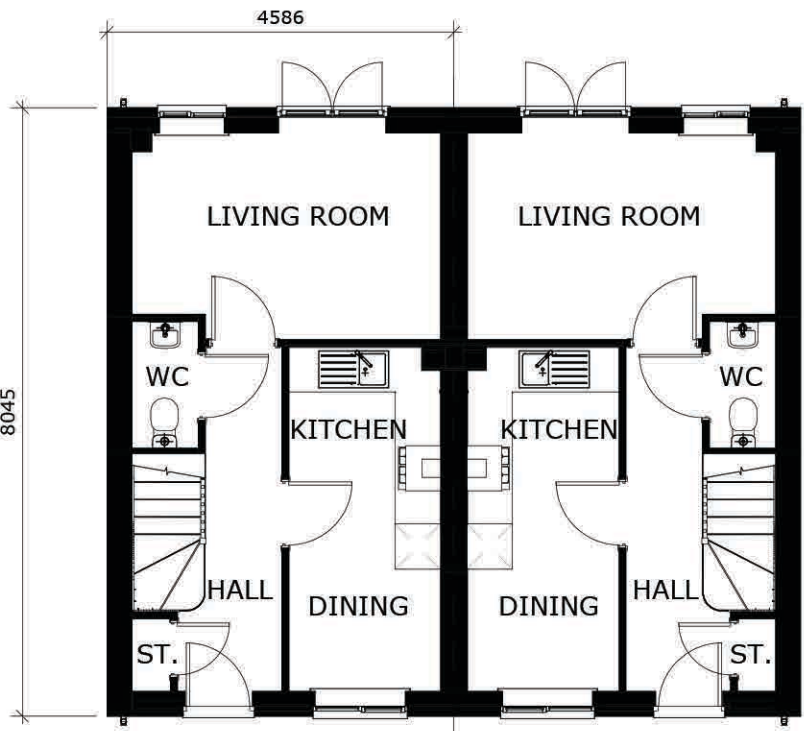

Ground Floor

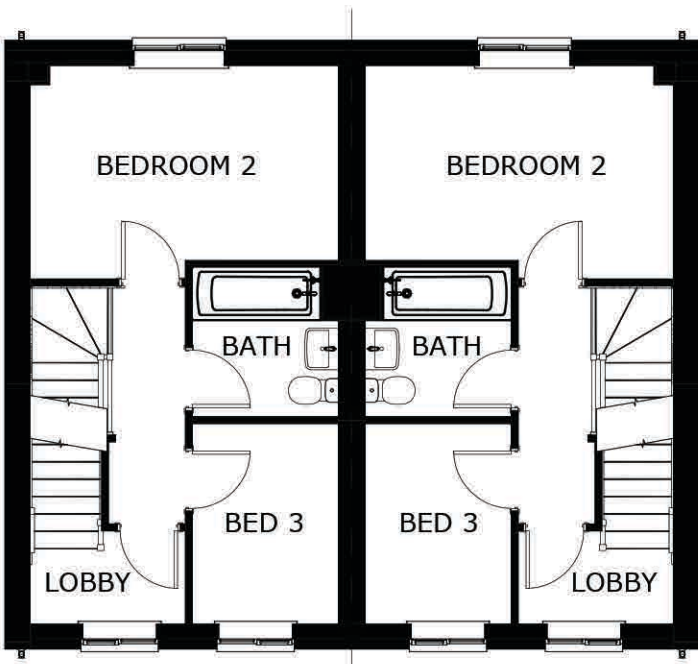

First Floor

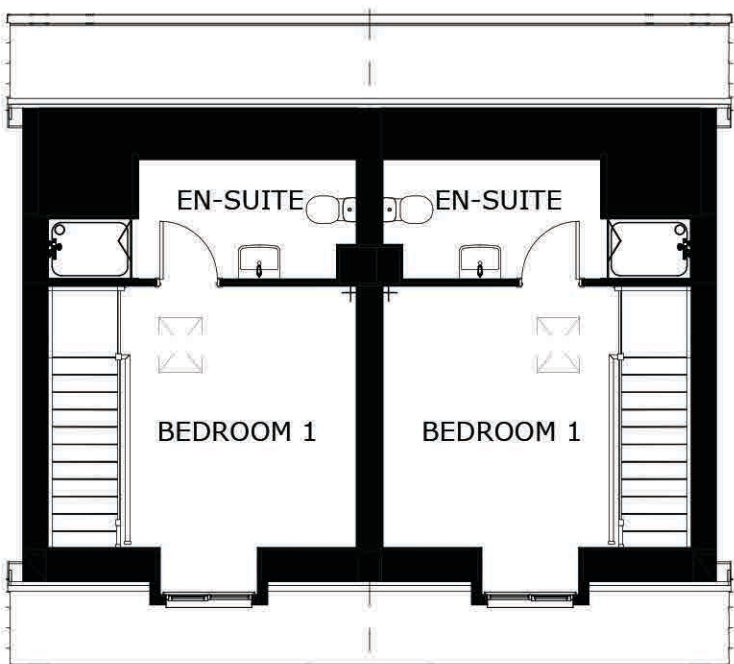

Second Floor

AREA SCHEDULE		
Floor	Gross	Nett
Ground Floor	30.75 m² / 331.01 SF	30.18 m² / 324.80 SF
First Floor	30.75 m² / 331.01 SF	30.01 m² / 323.05 SF
Second Floor	21.19 m² / 228.14 SF	20.83 m² / 224.18 SF
Total	82.70 m² / 890.15 SF	81.01 m² / 872.03 SF



Wyatt - 3B5P Townhouse (890.15 sqft / 82.70 sqm)

Floor Plans & Elevations - DWG: 21062_GE_HT_02 - Scale 1:100 @ A3, Date - May 2023 - REV. A

