




North Elevation
1 : 200

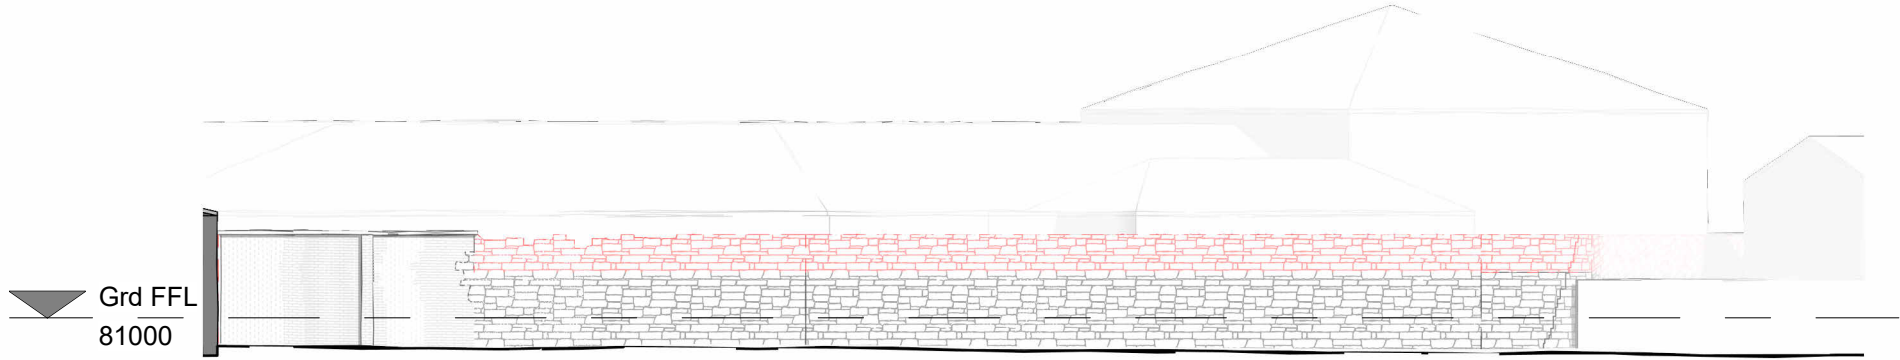


East Elevation
1 : 200

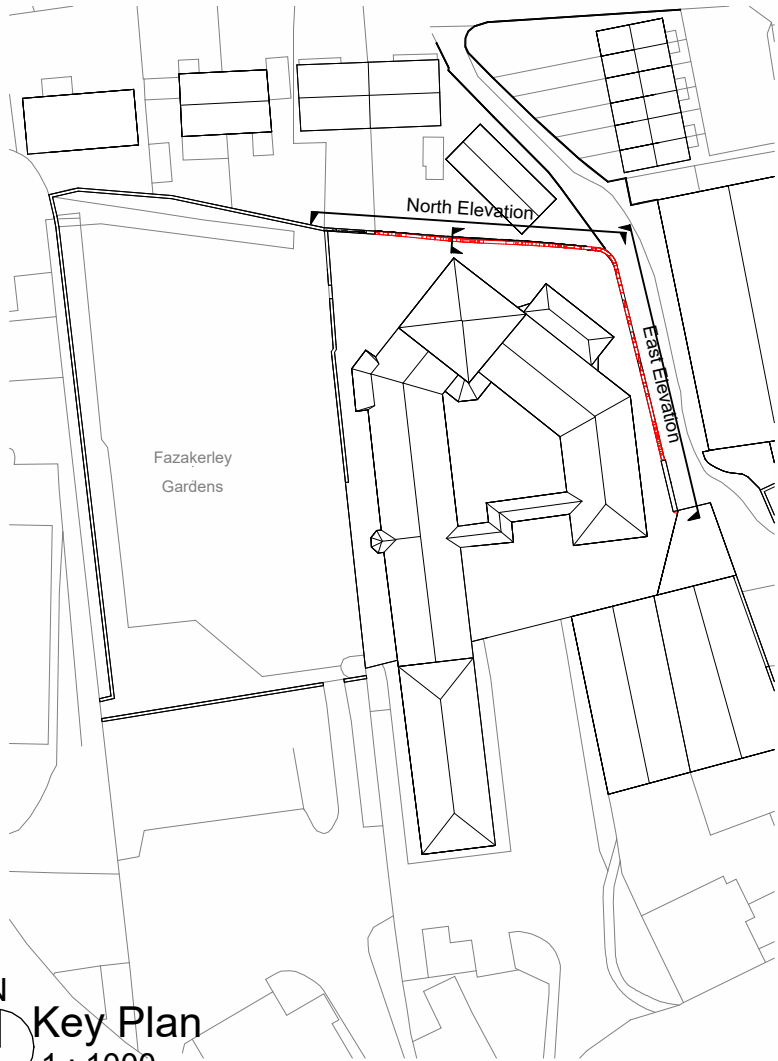

Key Plan
1 : 1000

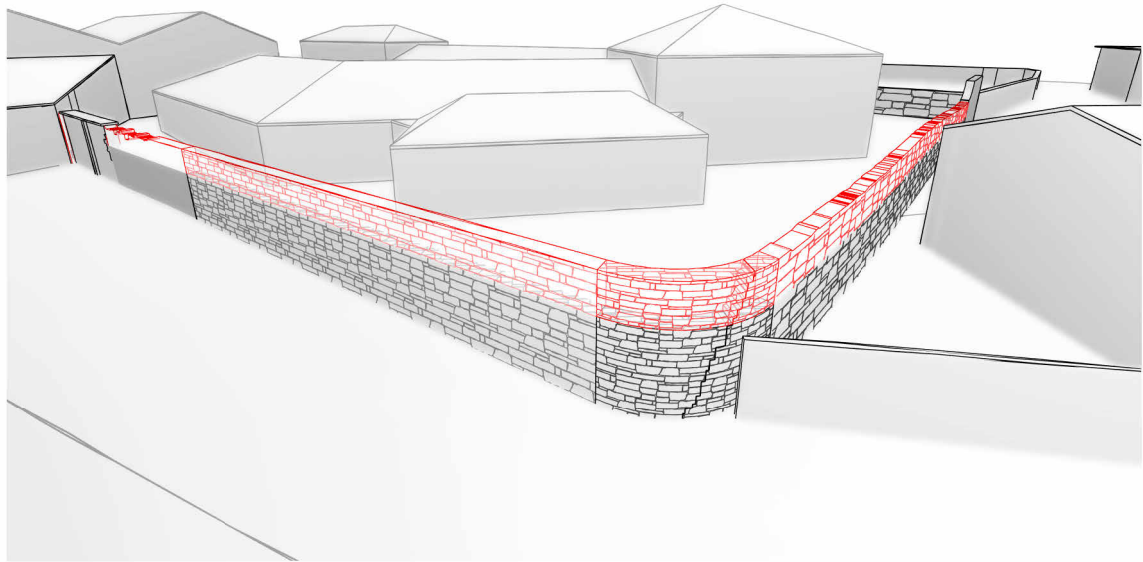

3D Perspective

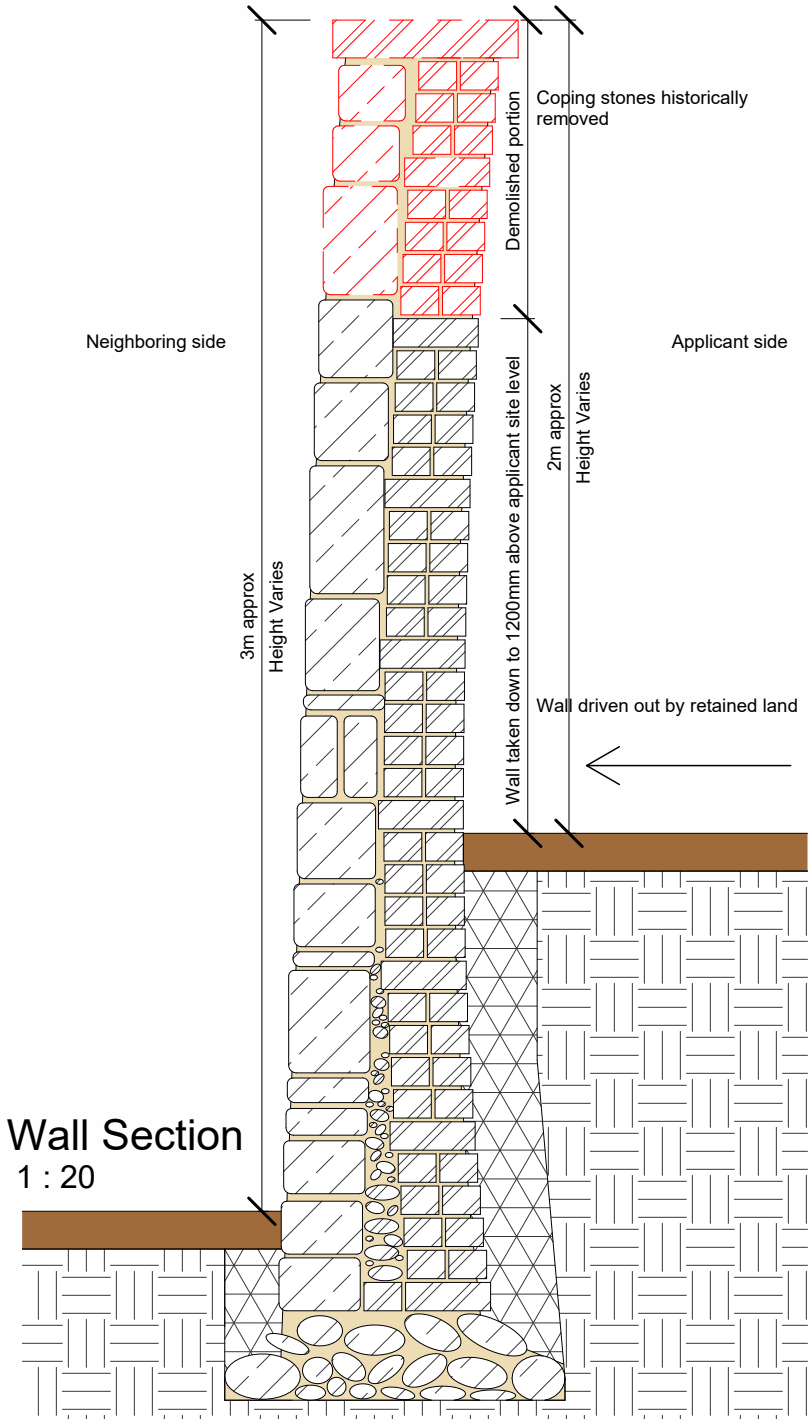

Wall Section
1 : 20

A	Updated following validation comments - 14/05/26	14/05/26	MG	AWA
-	Updated following validation comments - 10/02/26	12/02/26	MG	AWA
Sequence	Description	Date	Drawn	Checked

Project: 11a High Street, Prescott		Sheet Title: Demolition Elevations	
Client: AWA / MG	scale As indicated@A3		
Drawn: MG	Checked By: RVF	Date: 21.01.2026	suitability S02
UPRN - Originator - Zone - Level - Type - Role - Number - Rev. 0001 - VSA - XX - ZZ - DR - A - 210 - A			

VSA

www.V-S-A.co.uk

Any discrepancy is to be reported to VSA. © VSA.