




North Elevation
1 : 200

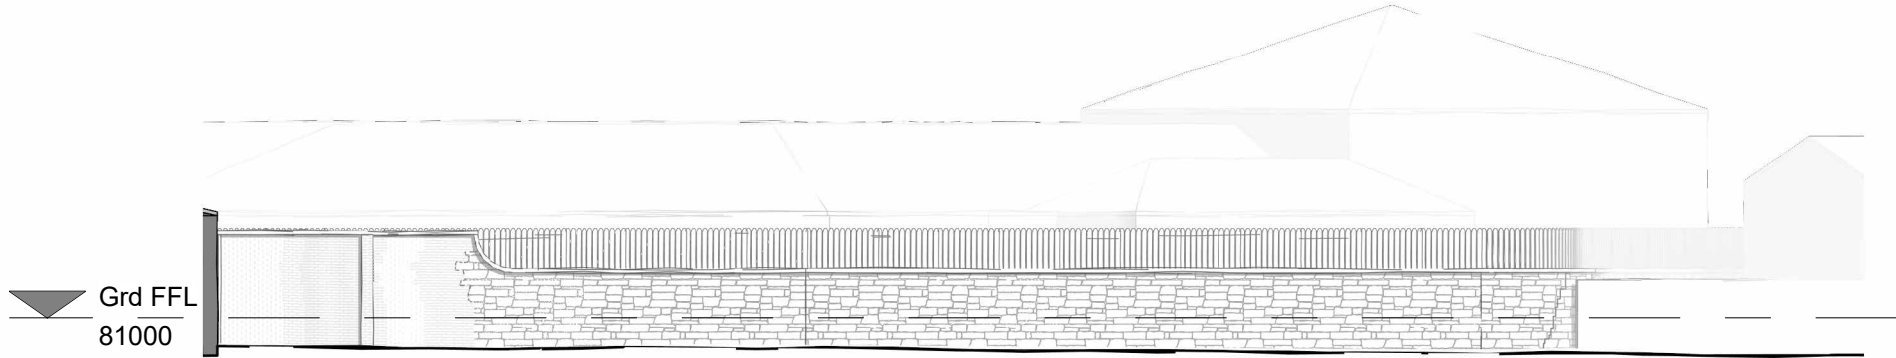


East Elevation
1 : 200

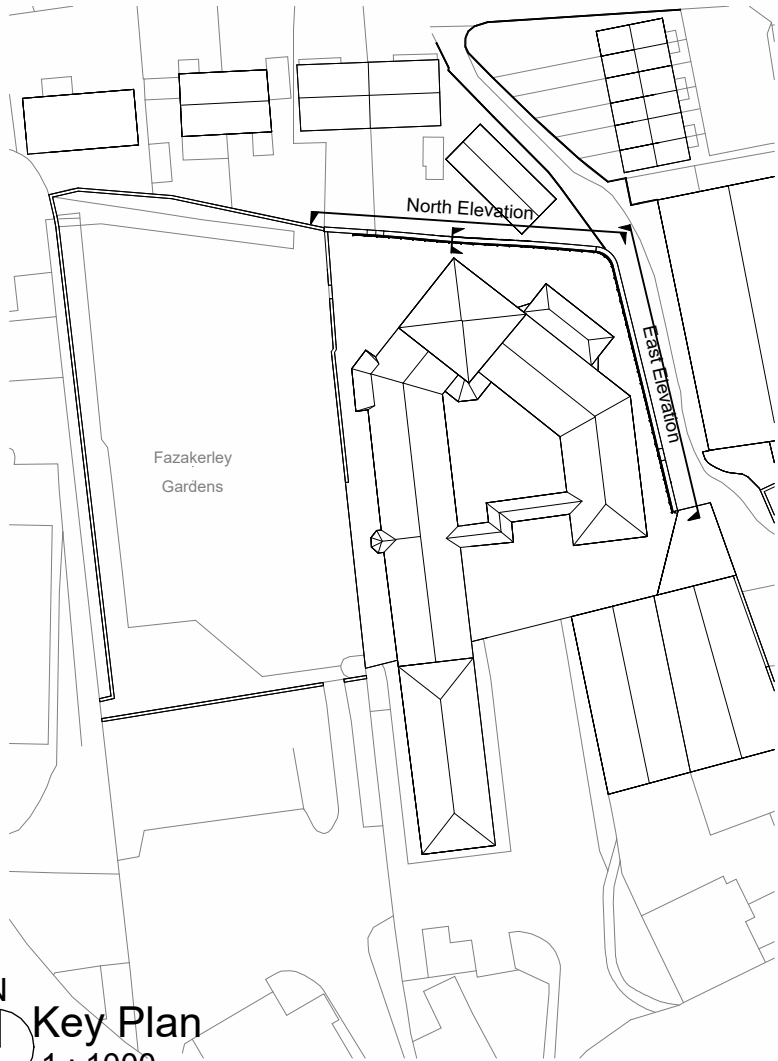

Key Plan
1 : 1000

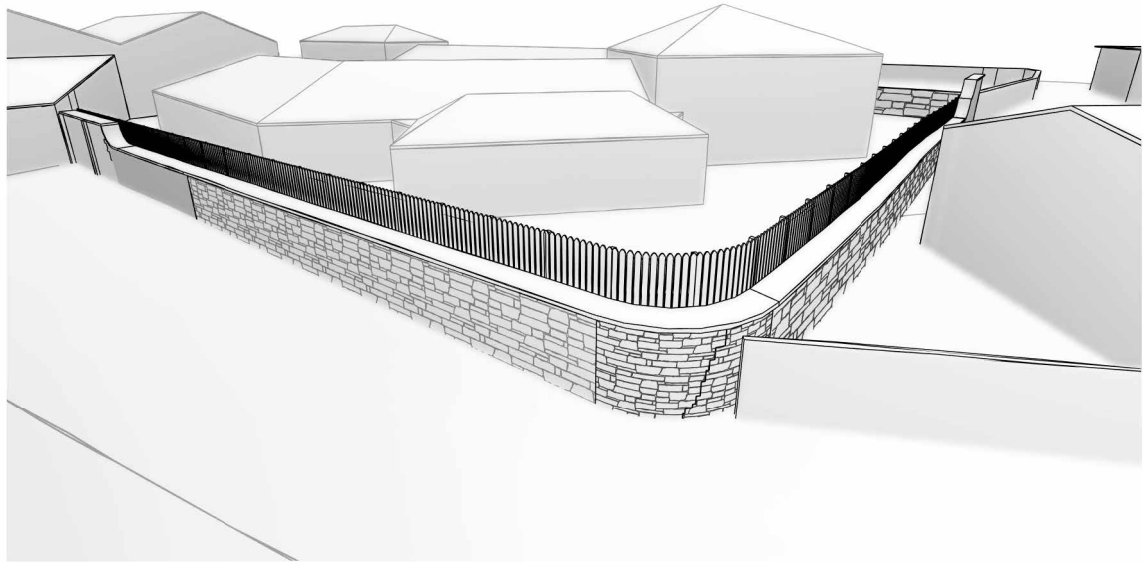

3D Perspective

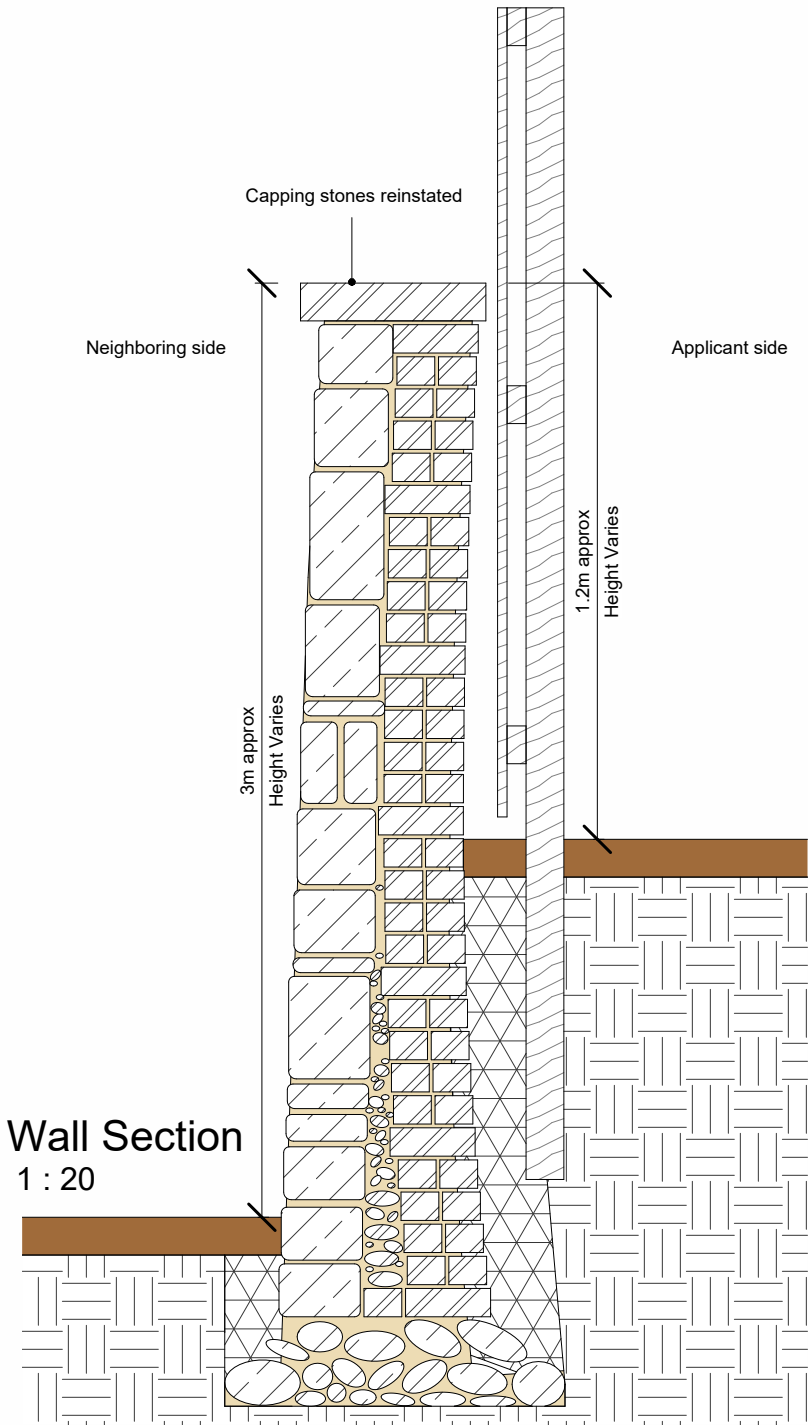

Wall Section
1 : 20

A	Updated following validation comments - 14/05/26	14/05/26	MG	AWA
-	Updated following validation comments - 10/02/26	12/02/26	MG	AWA
Sequence	Description	Date	Drawn	Checked

Client: AWA / MG		Project: 11a High Street, Prescott	
Drawn: MG		Sheet Title: Proposed Elevations	
Checked By: RVF		Date: 21.01.2026	
UPRN 0001		As indicated@A3 suitability S02	
- Originator - Zone - Level - Type - Role - Number		- Rev.	
- XX - ZZ - DR - A - 220 - A			

VSA

www.V-S-A.co.uk

Any discrepancy is to be reported to VSA. © VSA.