



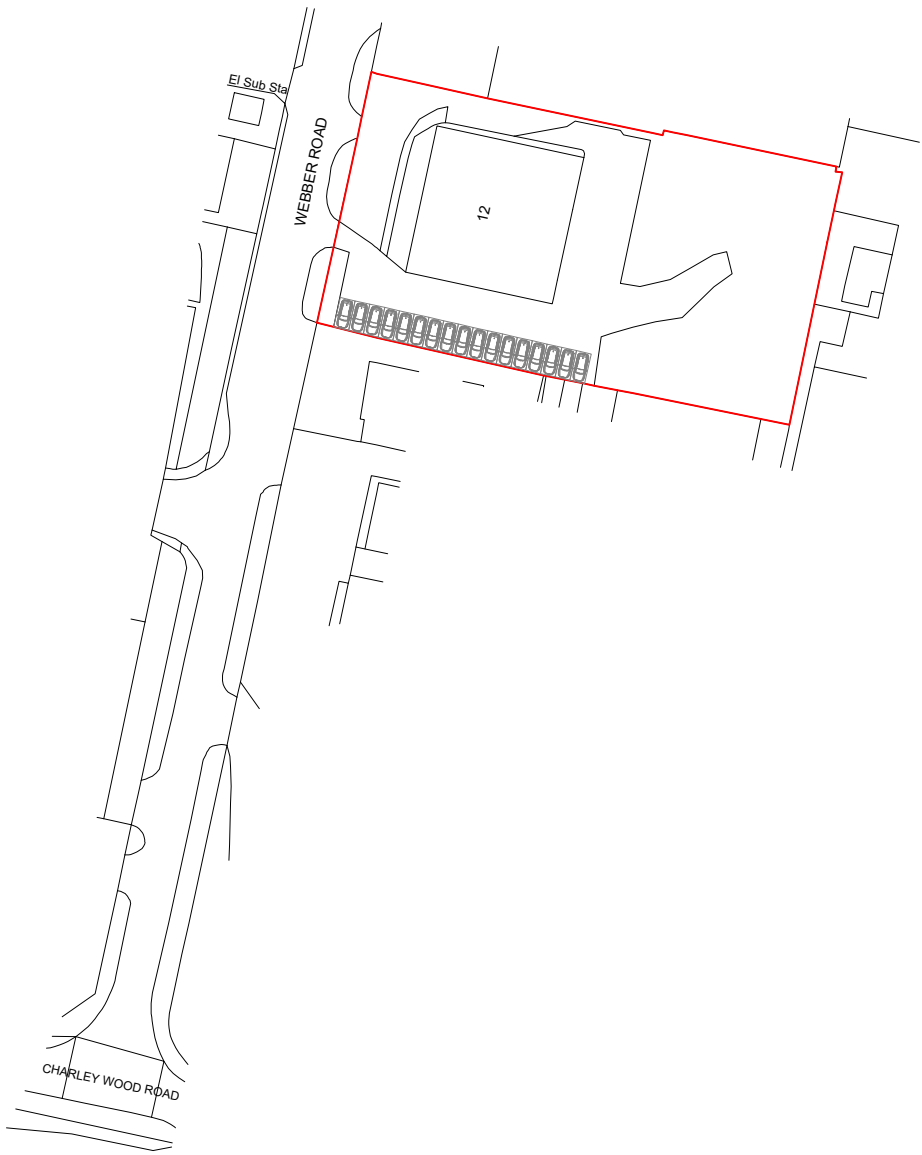

10m 0 10m

LOCATION PLAN @ 1:1250

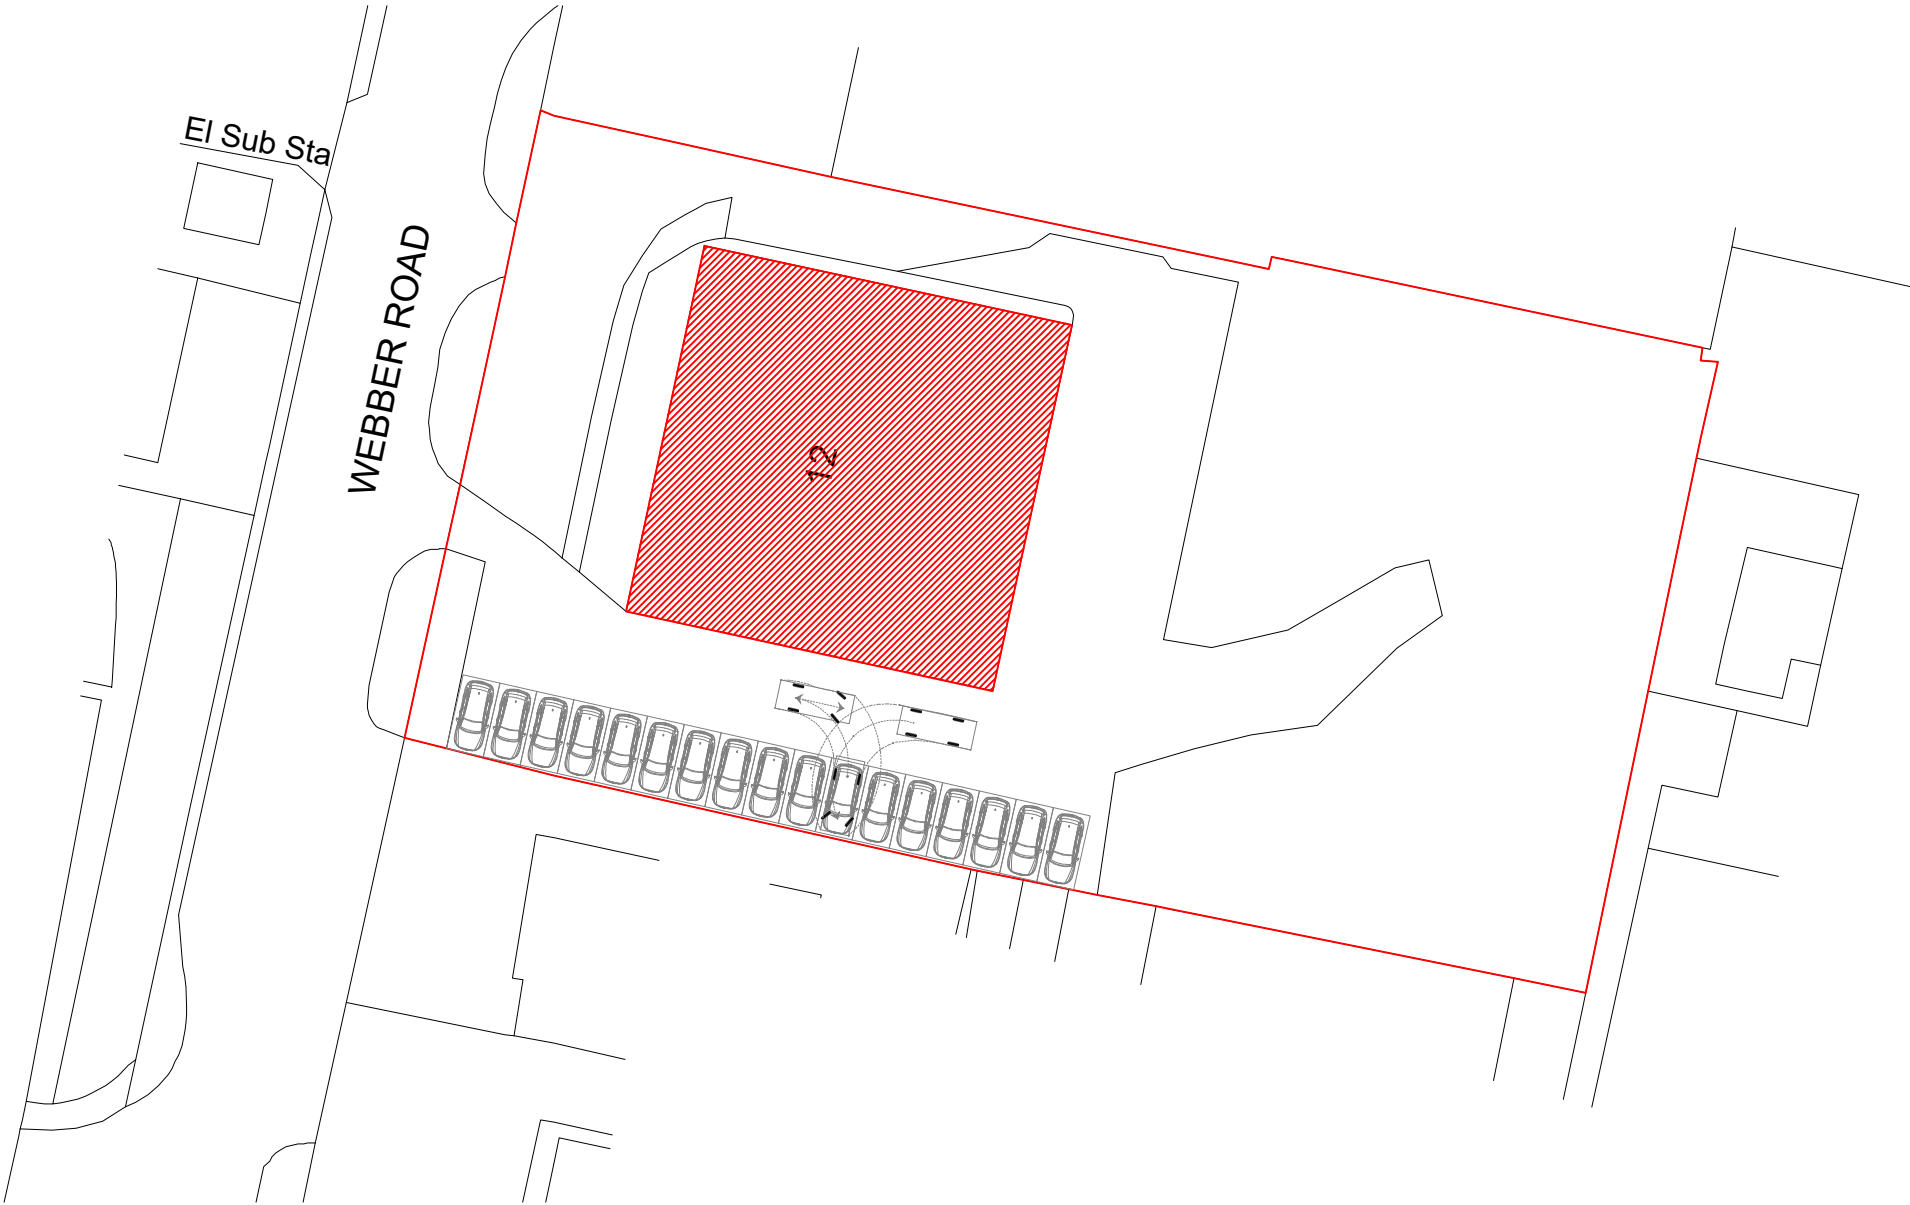

10m 0 10m

SITE PLAN @ 1:500



	JOB TITLE : 12 Webber Road, Liverpool, L33 7SW	DWG. NO. : 928-01-A
	DWG TITLE : Location and Site Plan	SCALE : As shown @ A3 Do not scale from drawings
STATUS : PLANNING		DATE : 14/04/2026
© CLAYTON ARCHITECTURE LIMITED. All Rights Reserved. Tel: 07435588465 E: jae@claytonarchitecture.co.uk		DRAWN BY : EW CHECKED BY : NF