

BOUNDARY LINE
NEW DUO PITCH
ROOF ABOVE
EXISTING BAY
WINDOW
SECONDARY ROOF
TO SIT 400mm
BELOW MAIN ROOF

PROPOSED FRONT ELEVATION
1 : 50



EAVES HEIGHT
TO MATCH
EXISTING

CILL HEIGHT
FROM FIRST
FLOOR


CILL HEIGHT
FROM GROUND
FLOOR




THE CONTENT OF THIS DRAWING PACK IS SUBJECT TO THE
PROVISION OF THE COPYRIGHT ACT 1956.
WORK TO FIGURED DIMENSIONS ONLY. SITE DIMENSIONS ARE
TO BE CHECKED BEFORE WORK IS STARTED.

PROJECT	
184 HUYTON LANE, L36 1TQ	
TITLE	
PROPOSED ELEVATIONS	
CLIENT	
Owner	
DATE	
27/01/2026	
SCALE (@A2)	
1:50	
DRAWING NUMBER	REV
702-004	P1

PROPOSED SIDE ELEVATION (SOUTH-WEST)
1 : 50

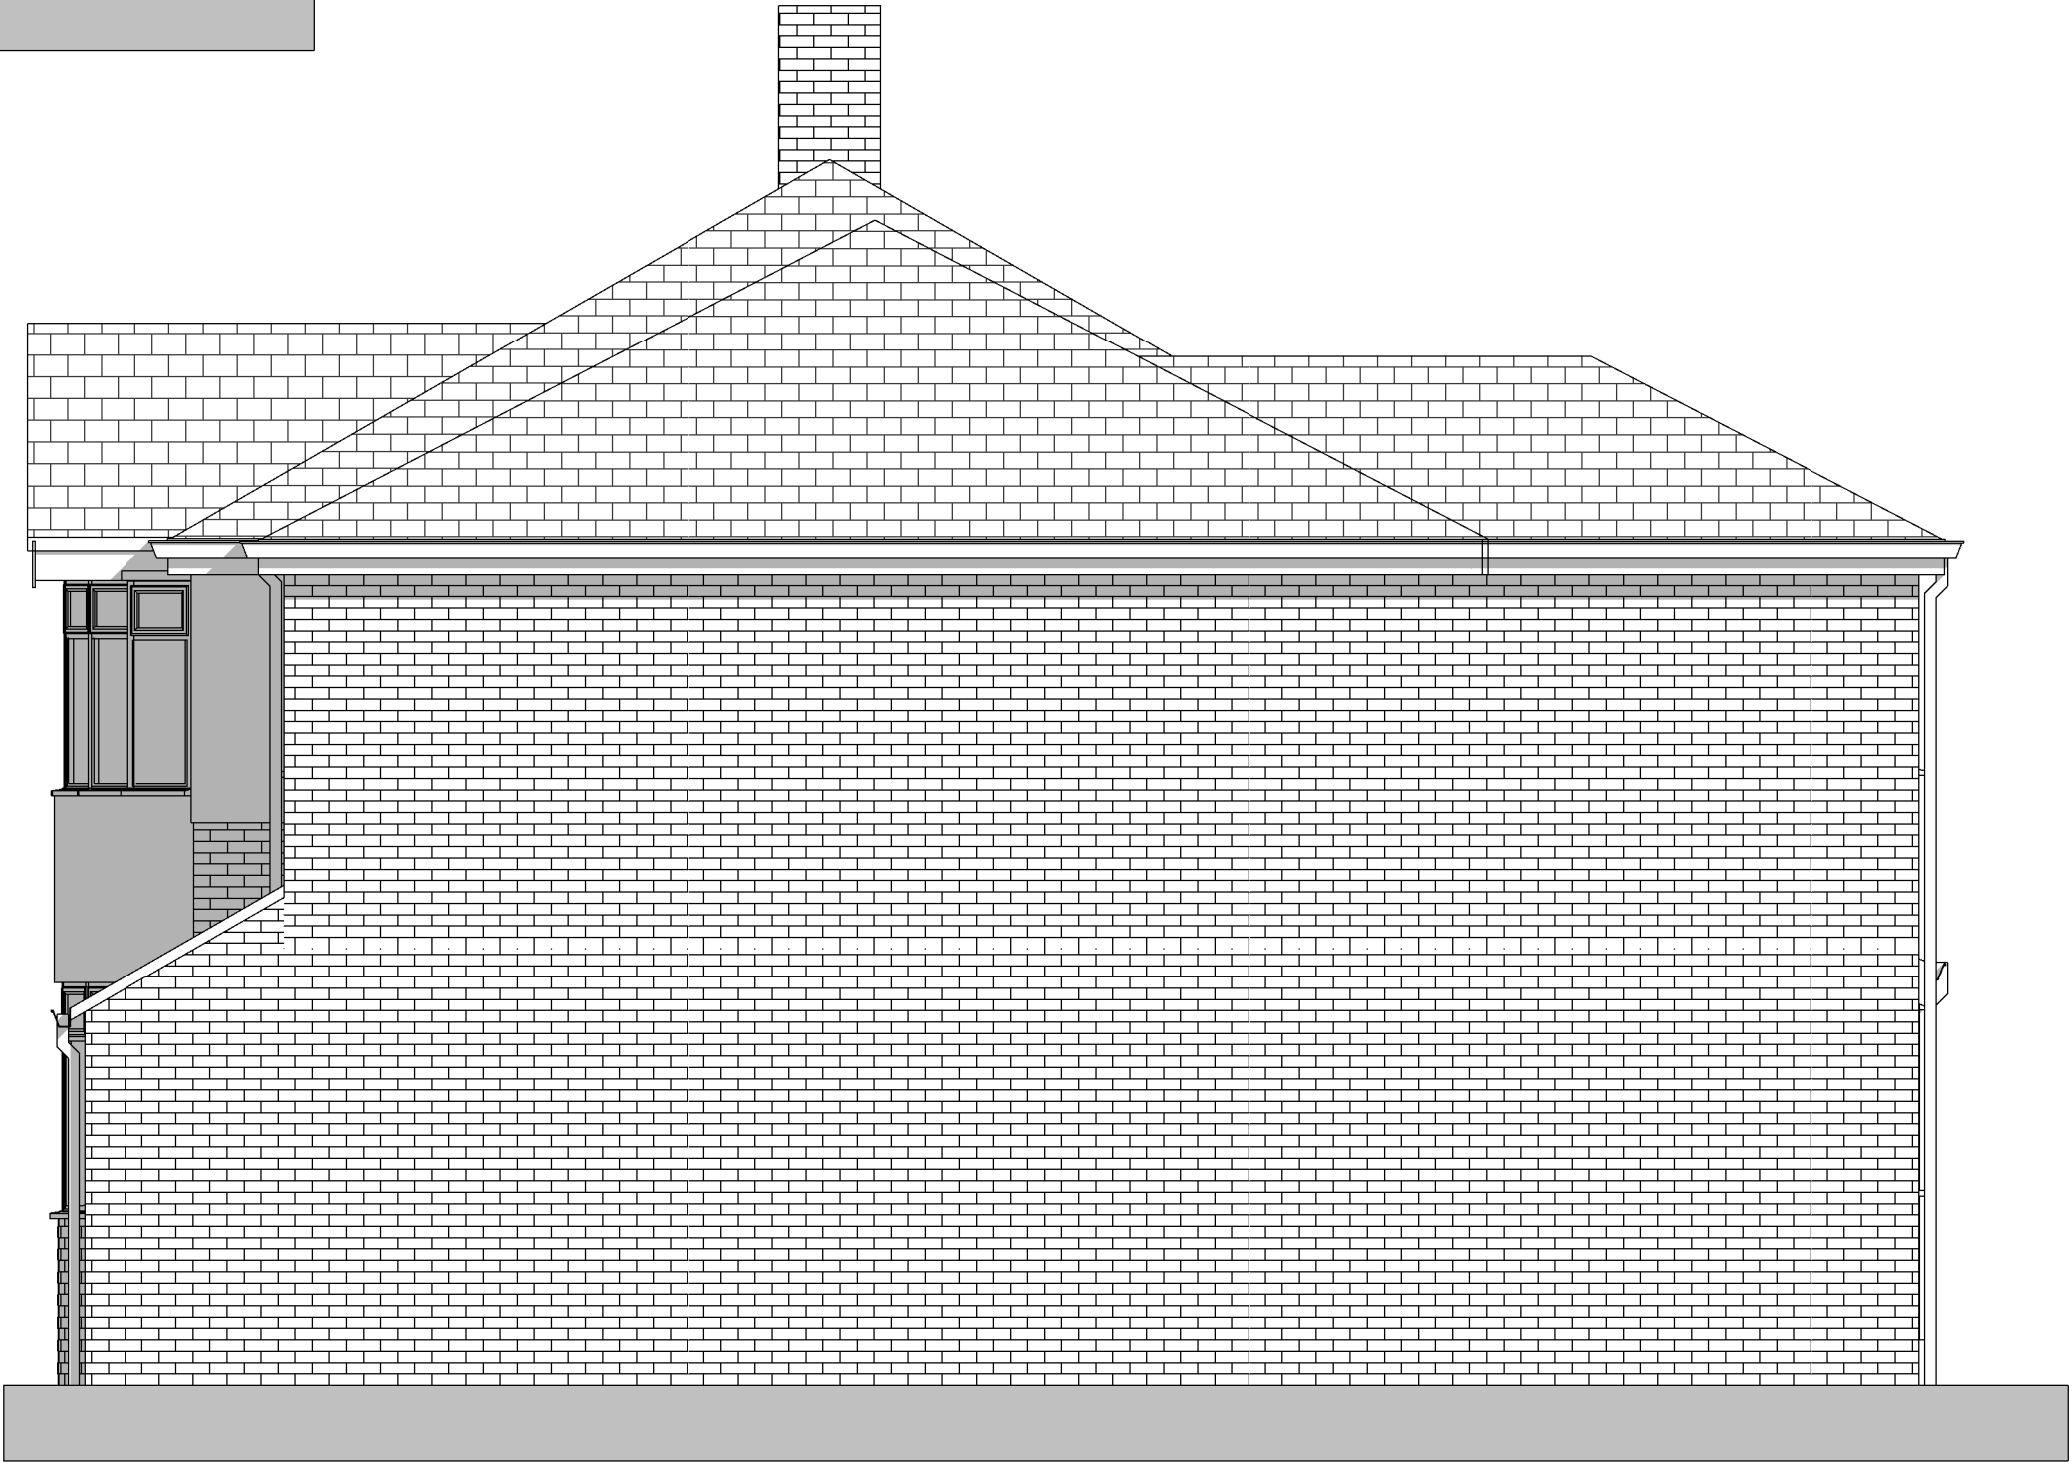


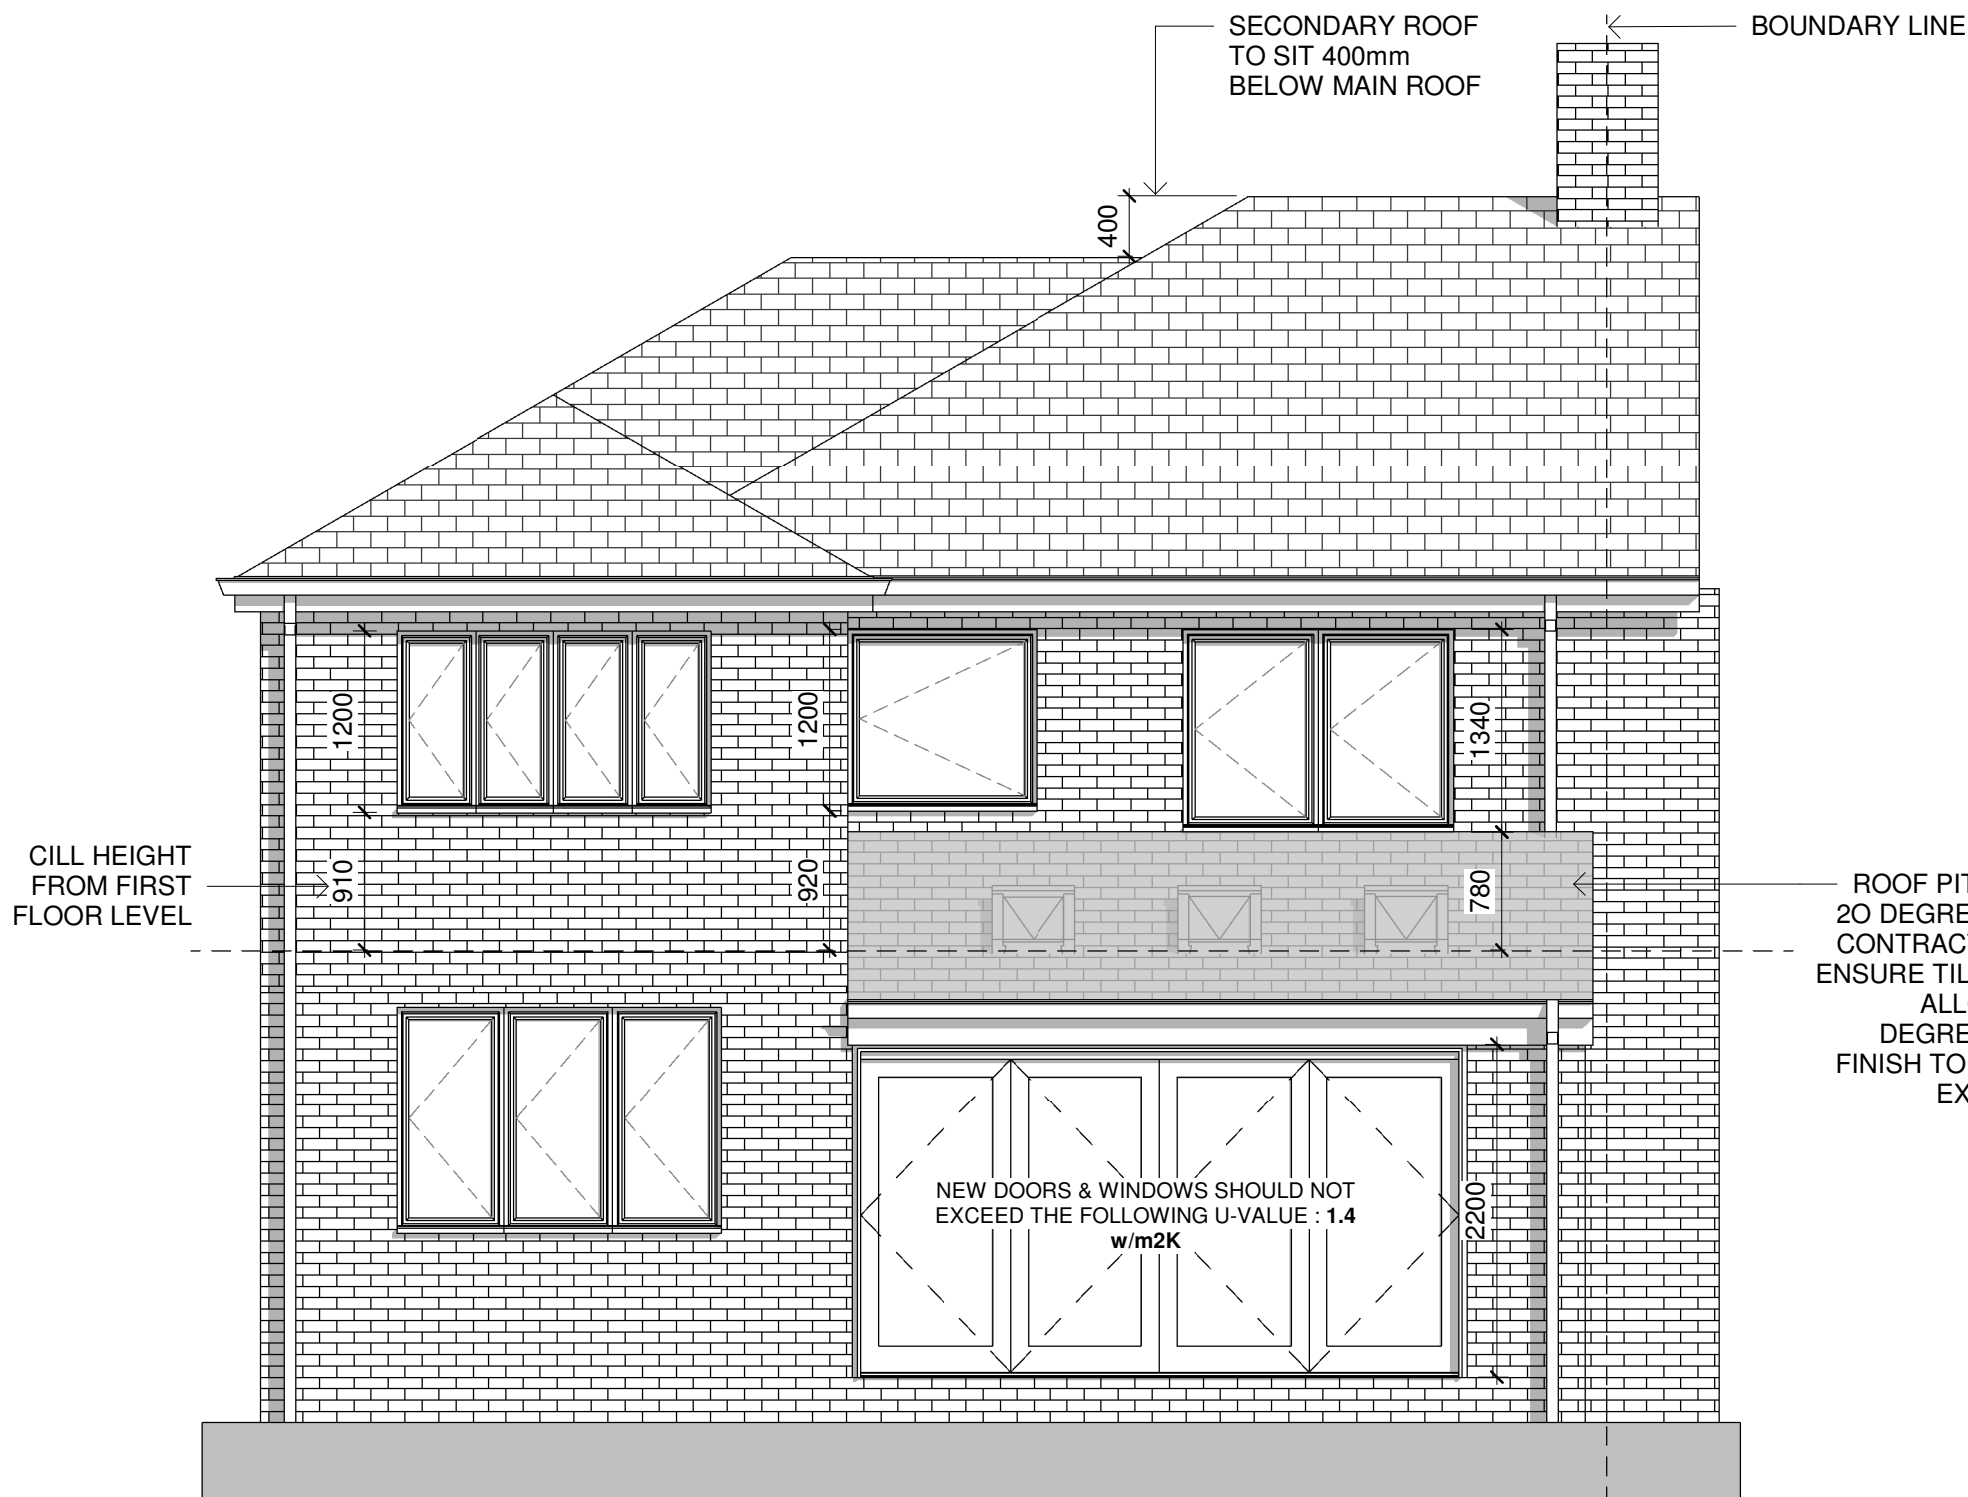

PROPOSED REAR ELEVATION
1 : 50

ROOF PITCH TO
20 DEGREE FALL.
CONTRACTOR TO
ENSURE TILE SPEC
ALLOWS 20
DEGREE FALL.
FINISH TO MATCH
EXISTING.

PROPOSED SIDE ELEVATION (PARTY WALL)
1 : 50

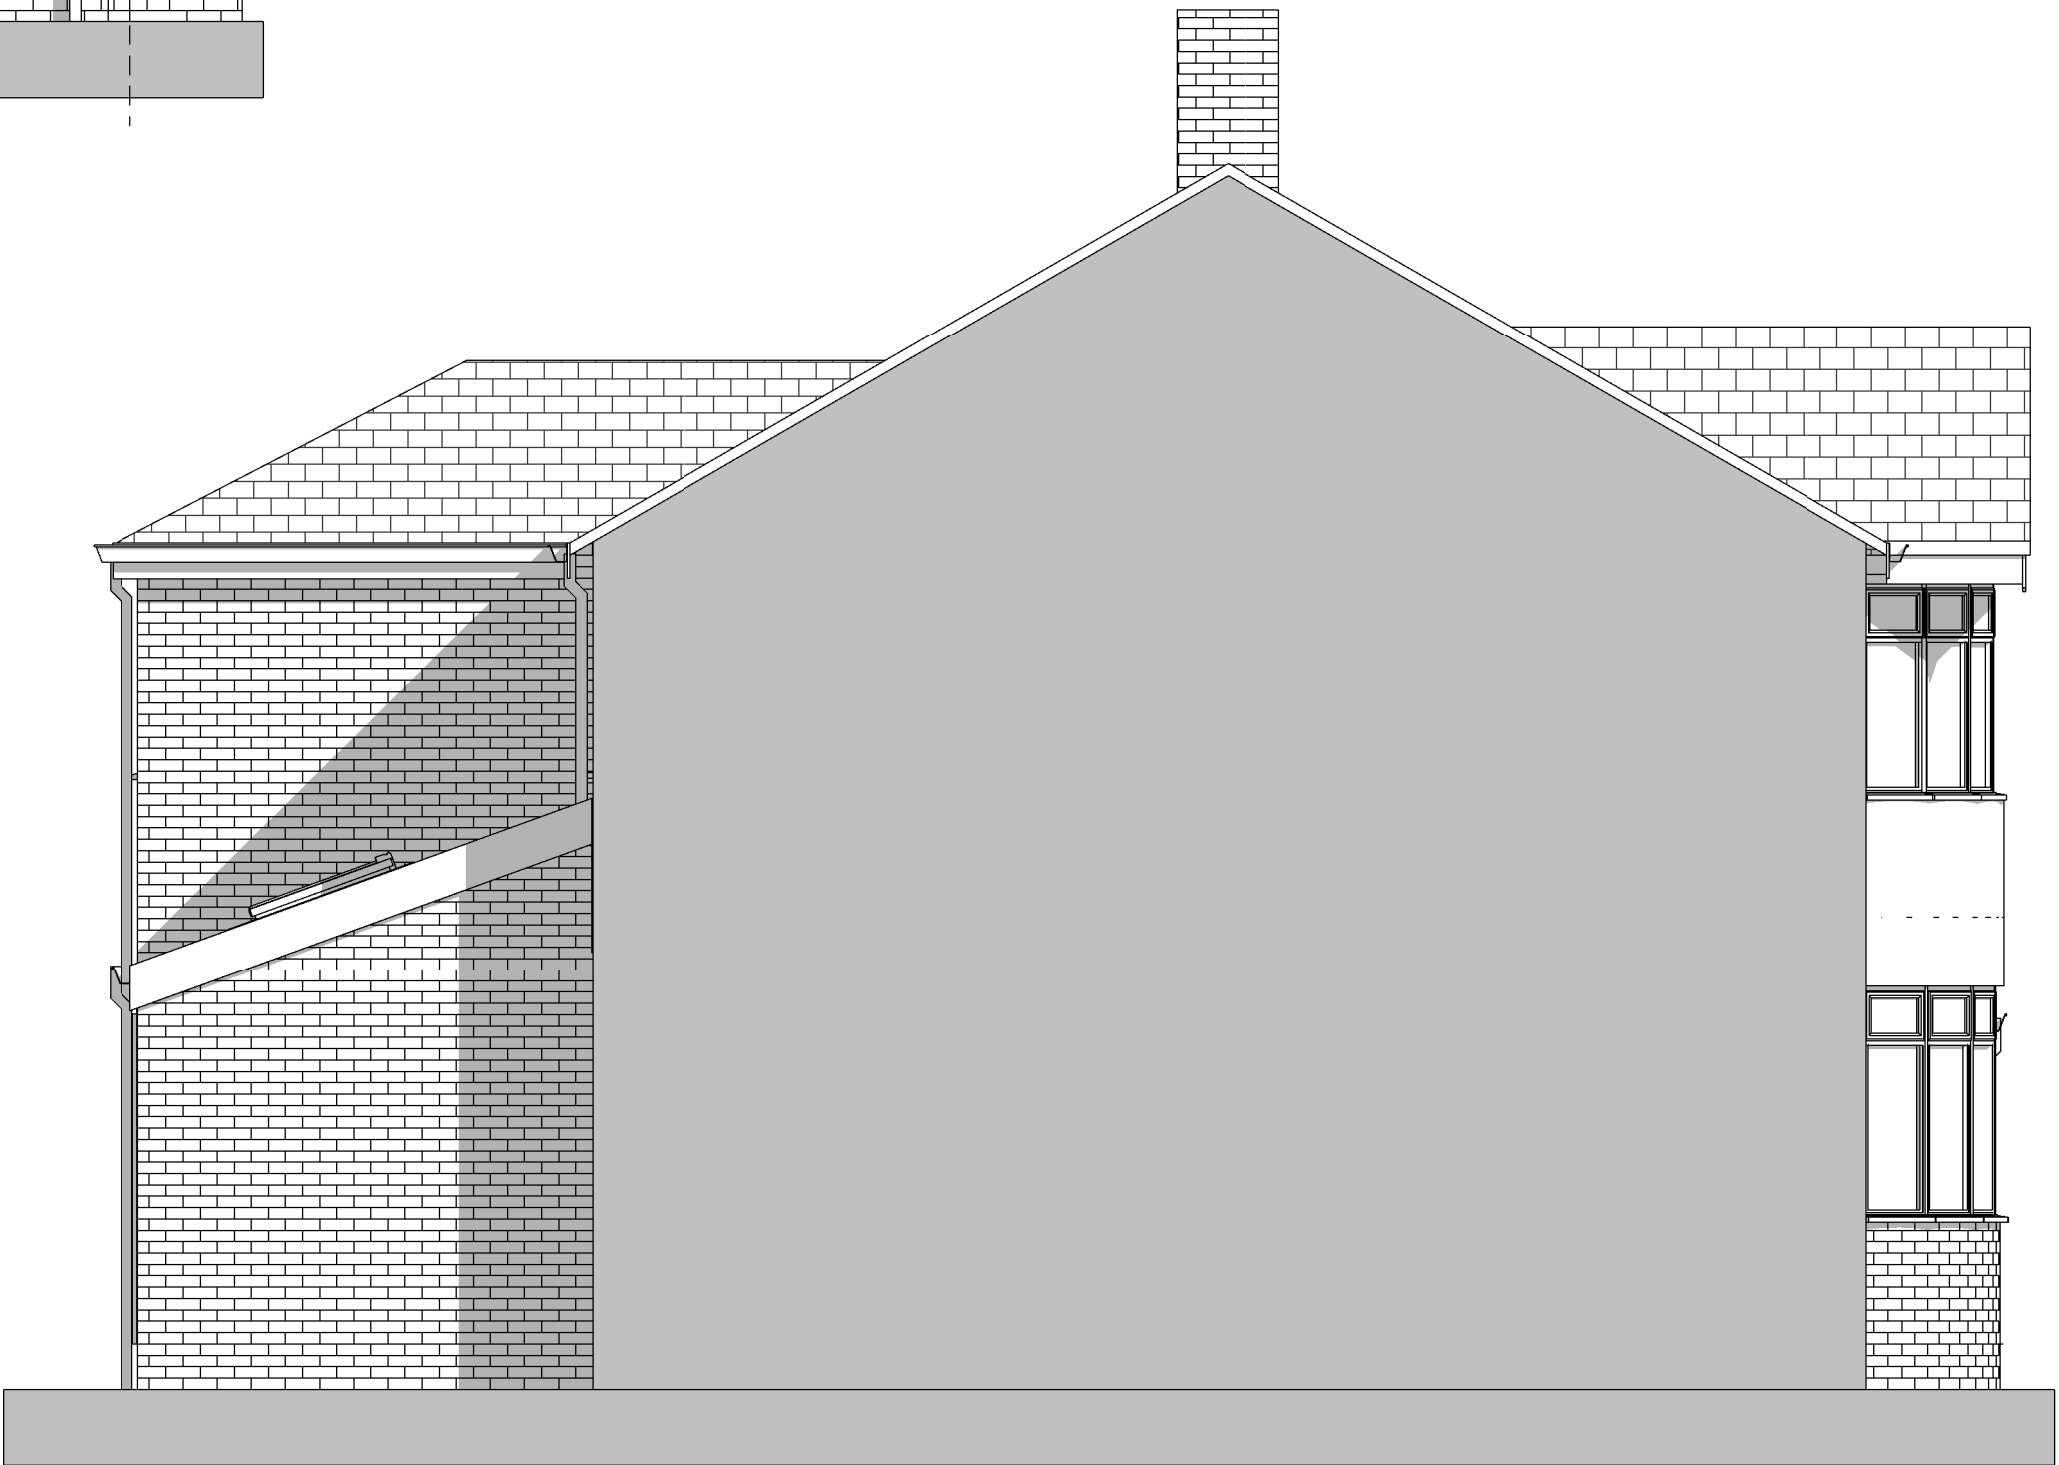

THE CONTENT OF THIS DRAWING PACK IS SUBJECT TO THE
PROVISION OF THE COPYRIGHT ACT 1956.
WORK TO FIGURED DIMENSIONS ONLY. SITE DIMENSIONS ARE
TO BE CHECKED BEFORE WORK IS STARTED.

PROJECT	
184 HUYTON LANE, L36 1TQ	
TITLE	
PROPOSED ELEVATIONS	
CLIENT	
Owner	
DATE	
27/01/2026	
SCALE (@A2)	
1:50	
DRAWING NUMBER	REV
702-005	P1