




EXISTING &
PROPOSED MODULAR
BUILDINGS 'A' & 'B'

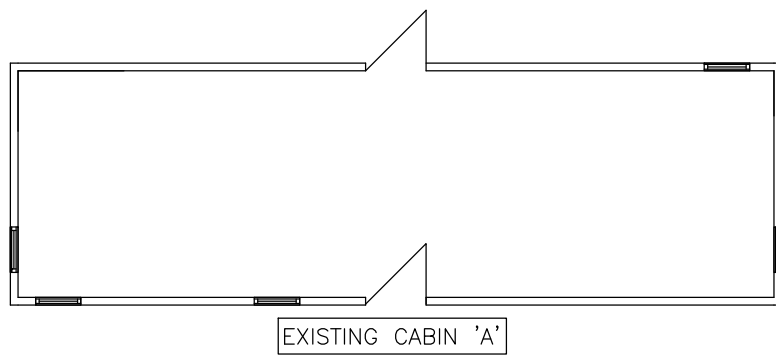


EXISTING CABIN 'A'

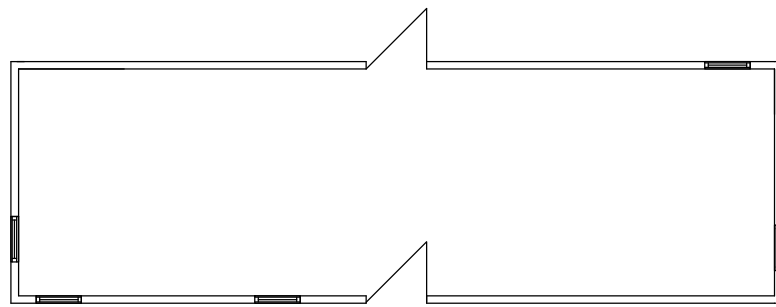

EXISTING CABIN 'B'

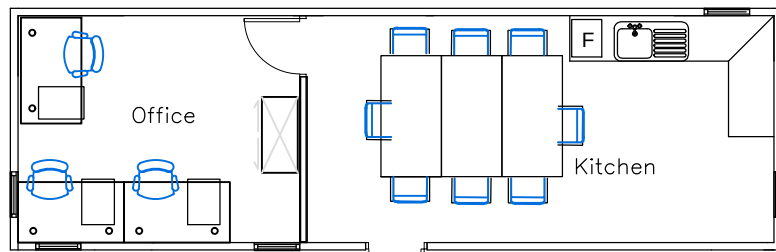


PROPOSED CABIN 'A'

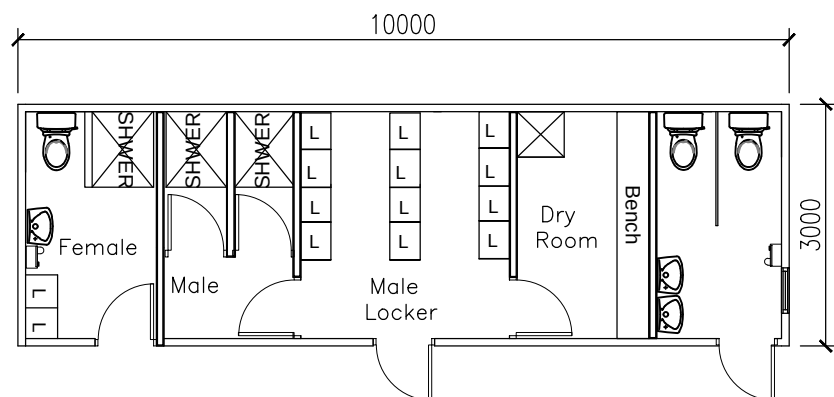


PROPOSED CABIN 'B'


Modular buildings painted with goose wing grey walls, teal steel doors and dark grey steel structural frames. Windows are aluminium with galvanised steel grills.

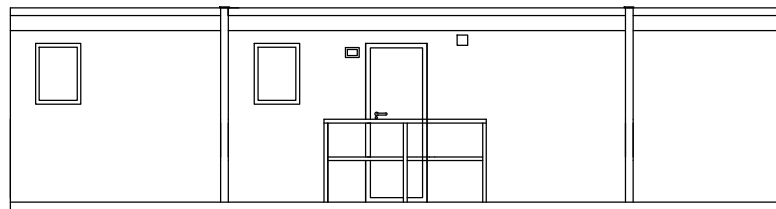


FRONT ELEVATION CABIN 'A'

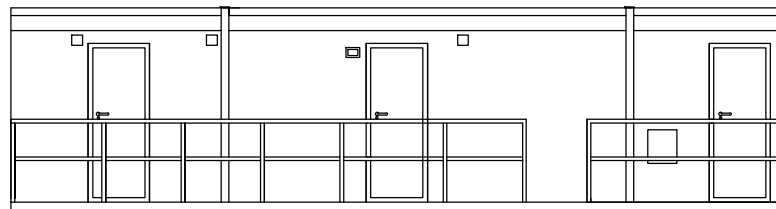


FRONT ELEVATION CABIN 'B'

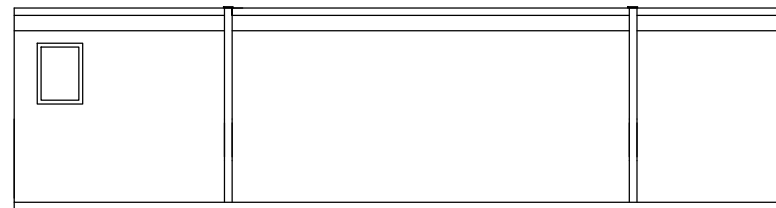


REAR ELEVATION CABIN 'A'

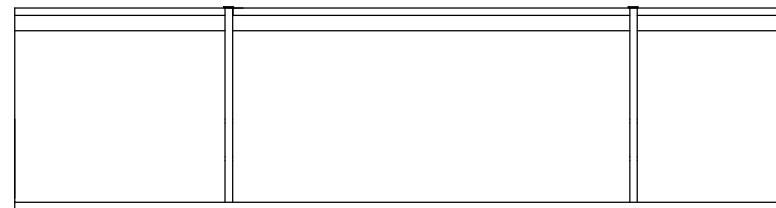


REAR ELEVATION CABIN 'B'

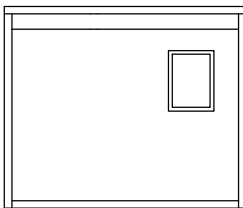


SIDE ELEVATION CABIN 'A'

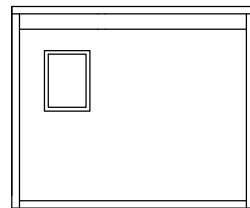

SIDE ELEVATION CABIN 'A'

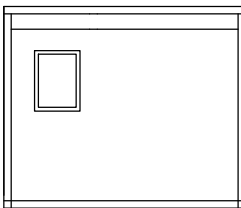


SIDE ELEVATION CABIN 'B'

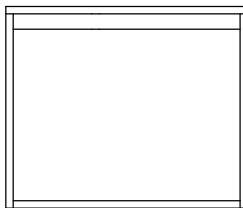


SIDE ELEVATION CABIN 'B'

METRES

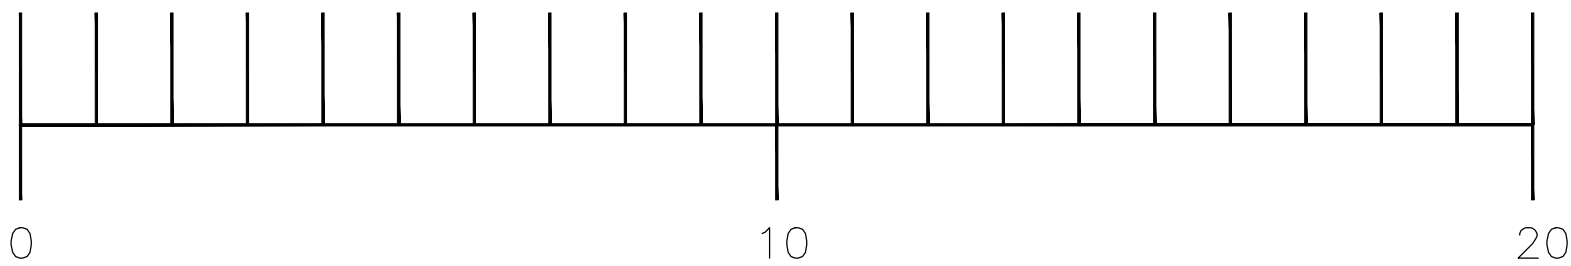


PROPOSED METAL
STORAGE CONTAINER


40 x 8ft steel shipping container used for storage
colour green RAL 6007

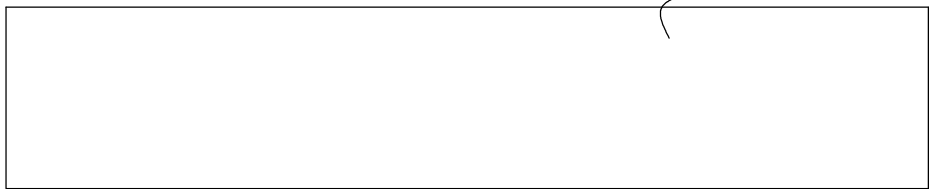


PLAN VIEW

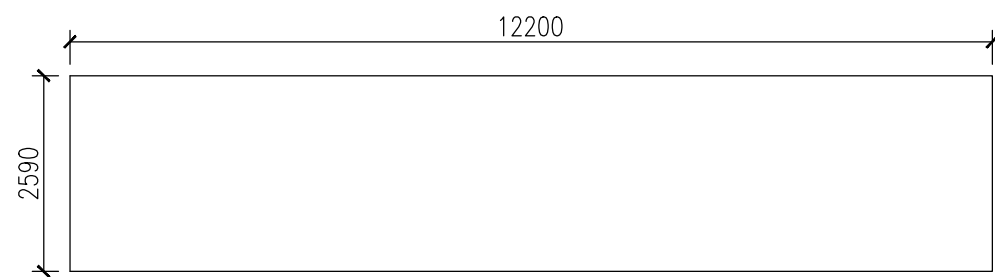


SIDE ELEVATION 'A'

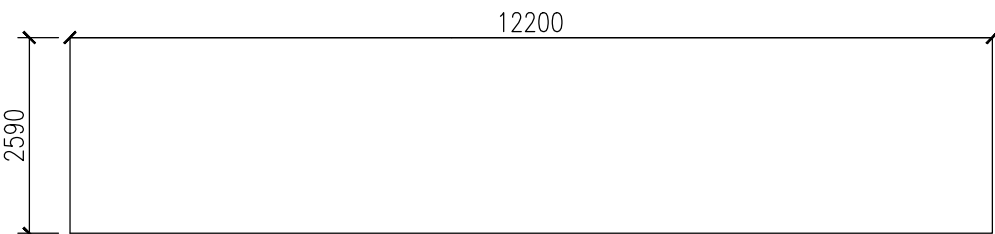

SIDE ELEVATION 'B'

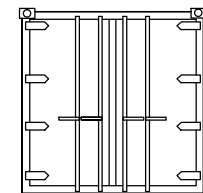

FRONT ELEVATION

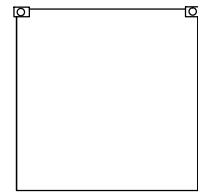

REAR ELEVATION

REV.	BY	DATE	DETAIL
FILE: EXISTING & PROPOSED LAYOUTS			
ADDRESS: GROUNDWORK MAINTENANCE PRESCOTT WYTH PRESCOTT MERSEYSIDE			
SCALE: 1:500 (A3)			DATE: MAY 2023
DRAWN BY: KATIE LLOYD			
DWG No: 101			
United Utilities Property Services West Area Warrington North Gatewath Indst Estate.			