




Proposed Ground Floor

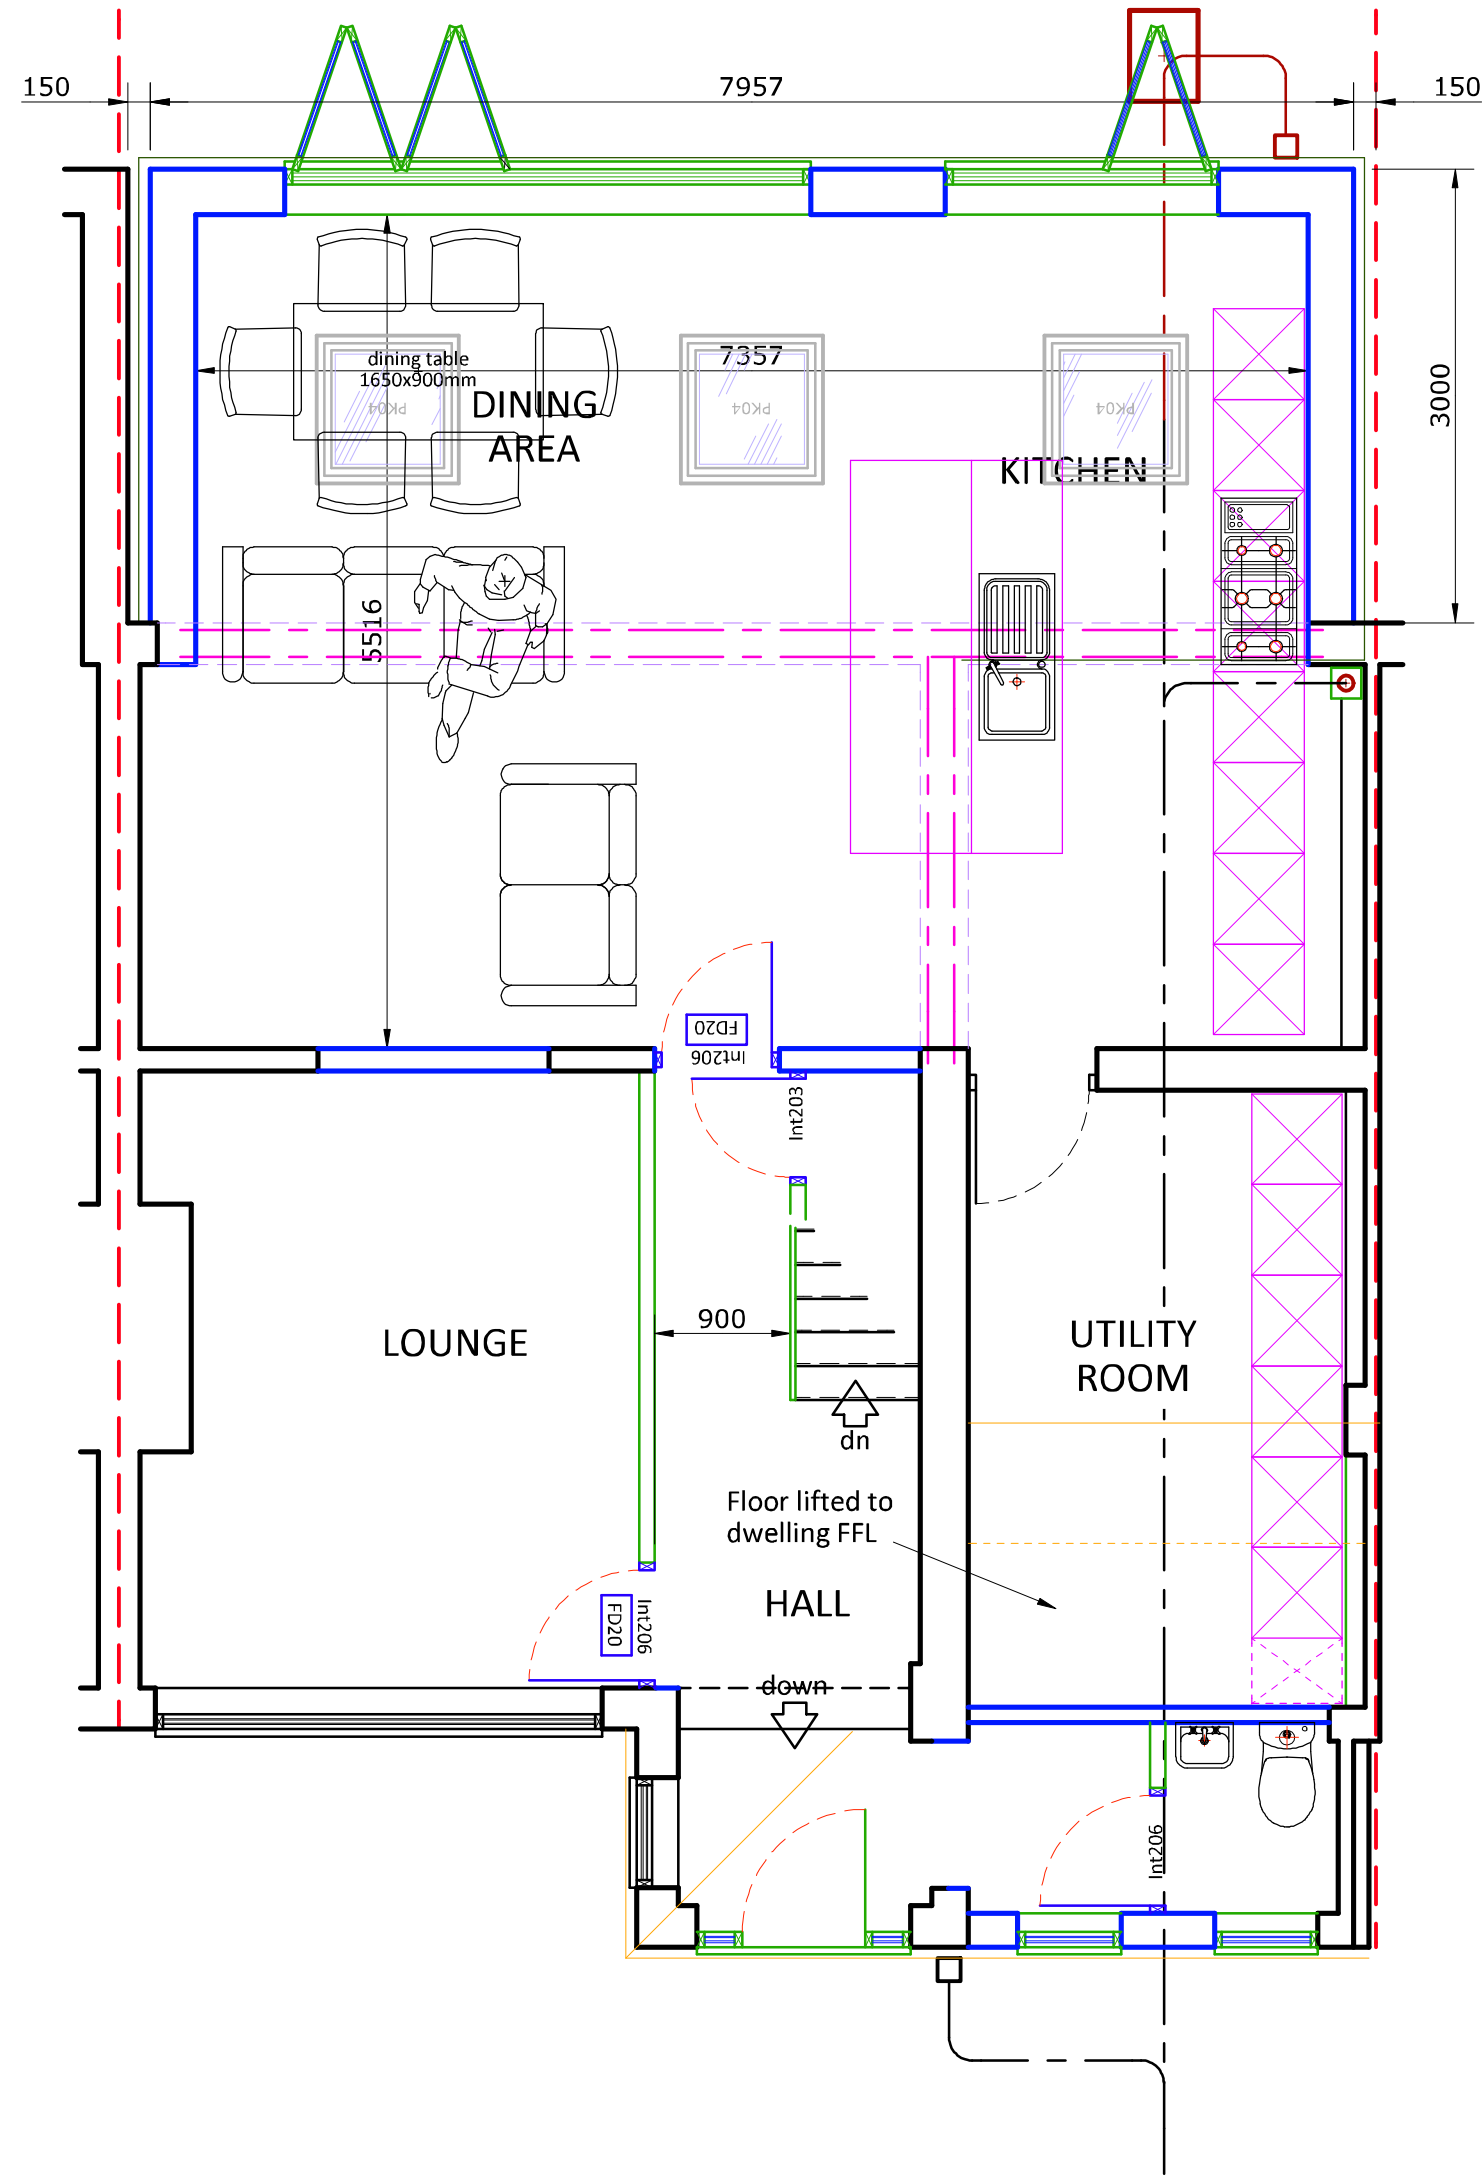


Proposed Rear Elevation

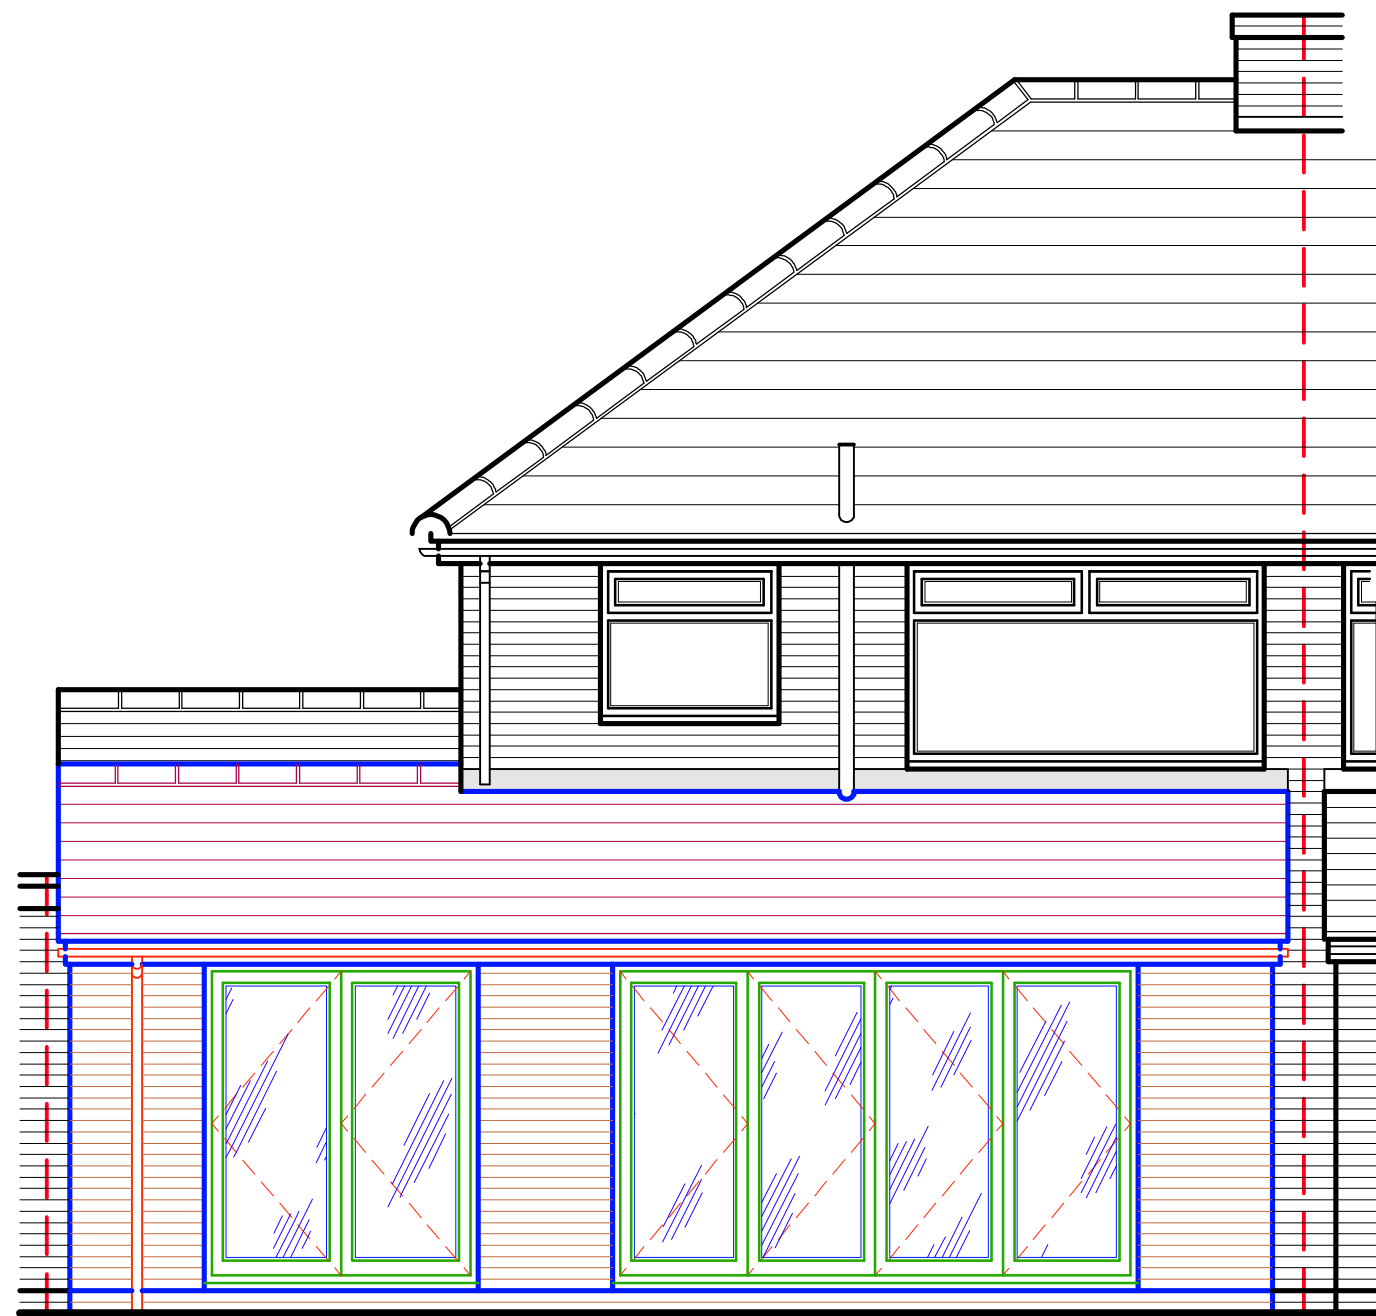

Proposed Side Elevation

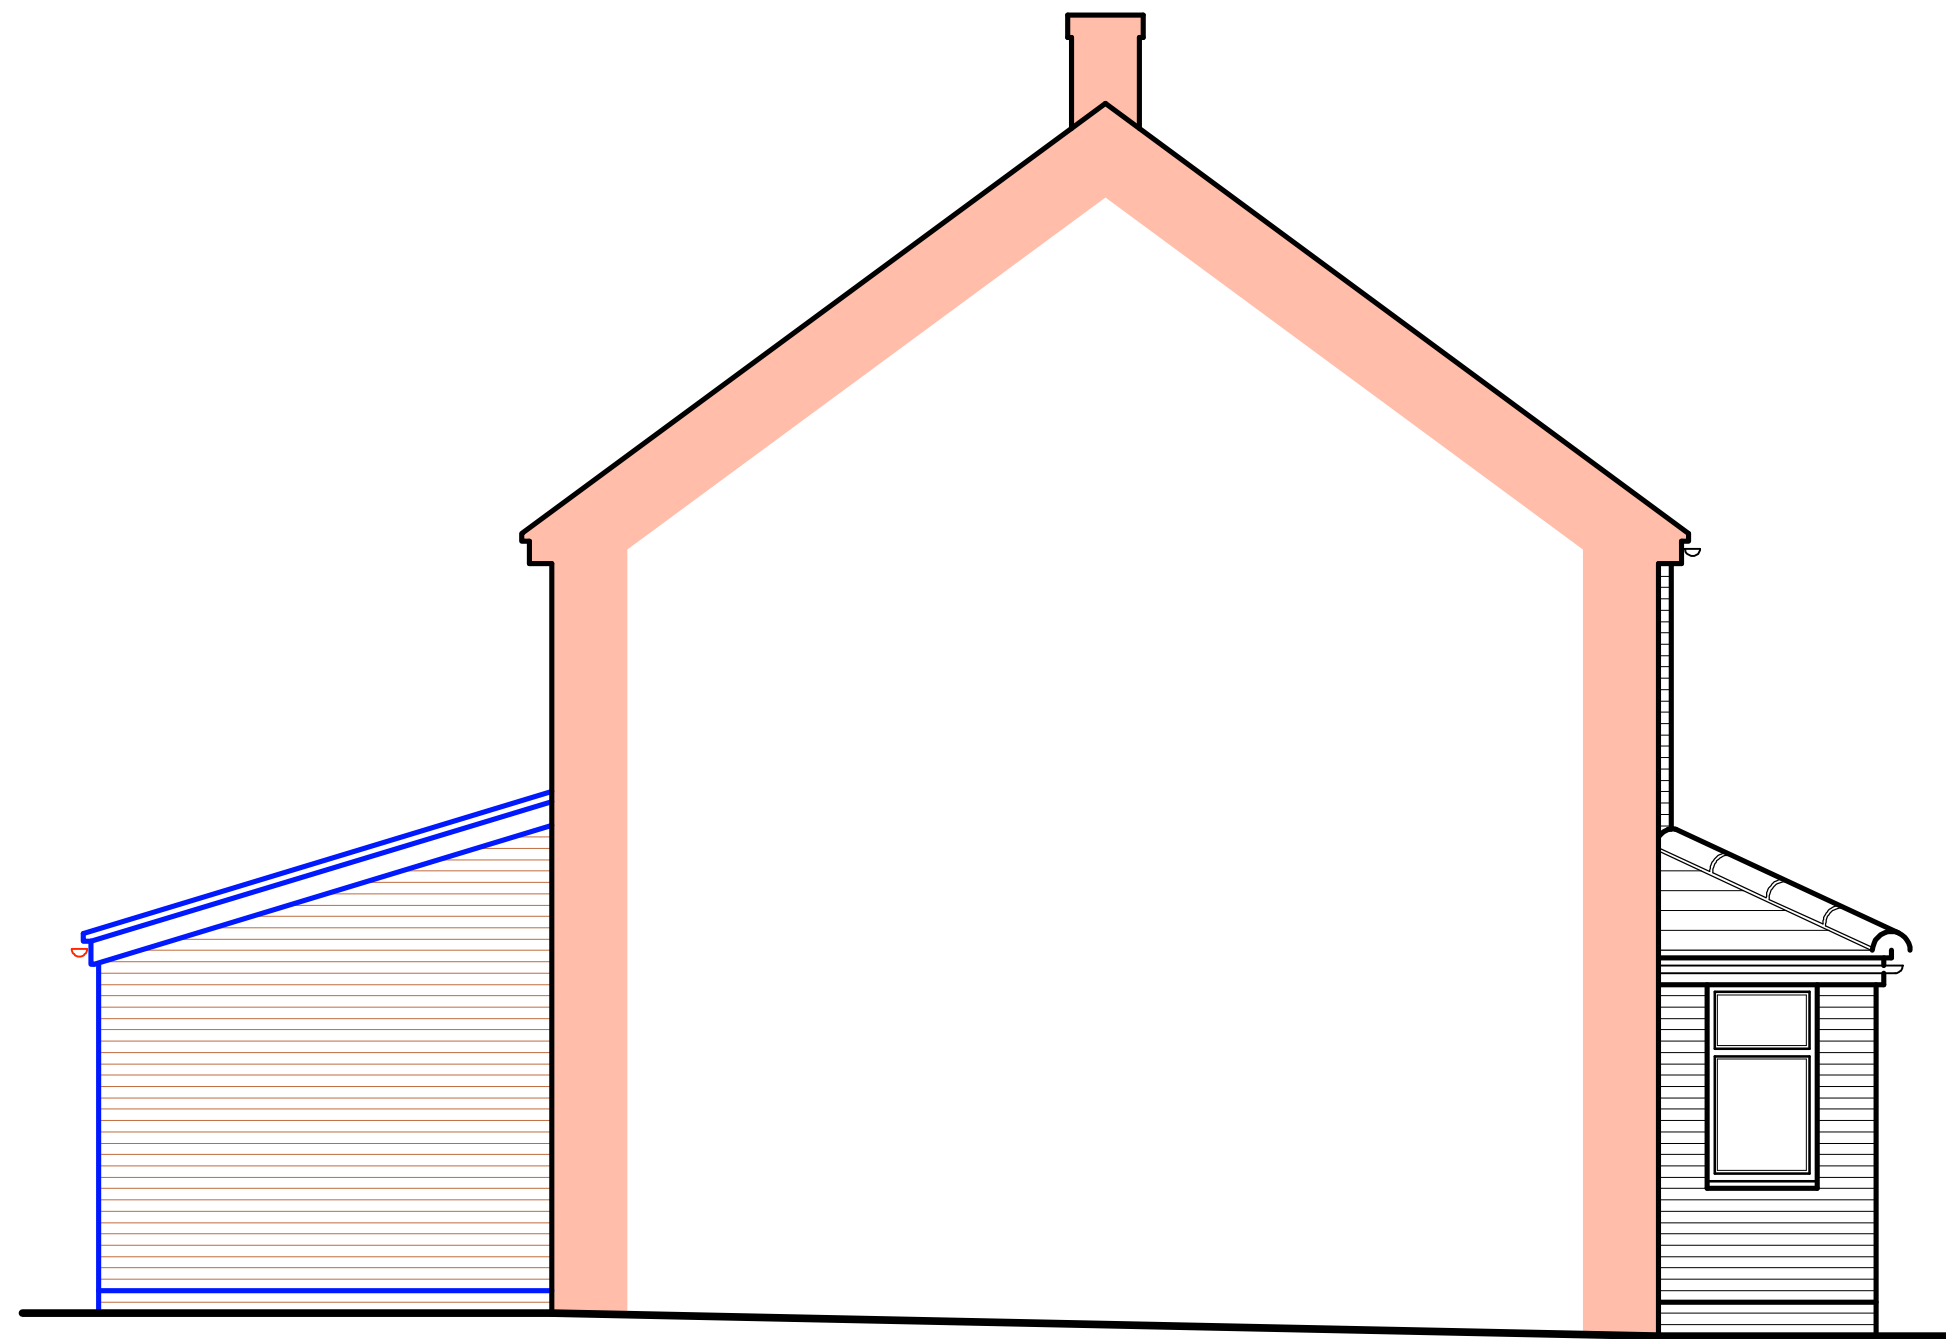

Proposed Front Elevation

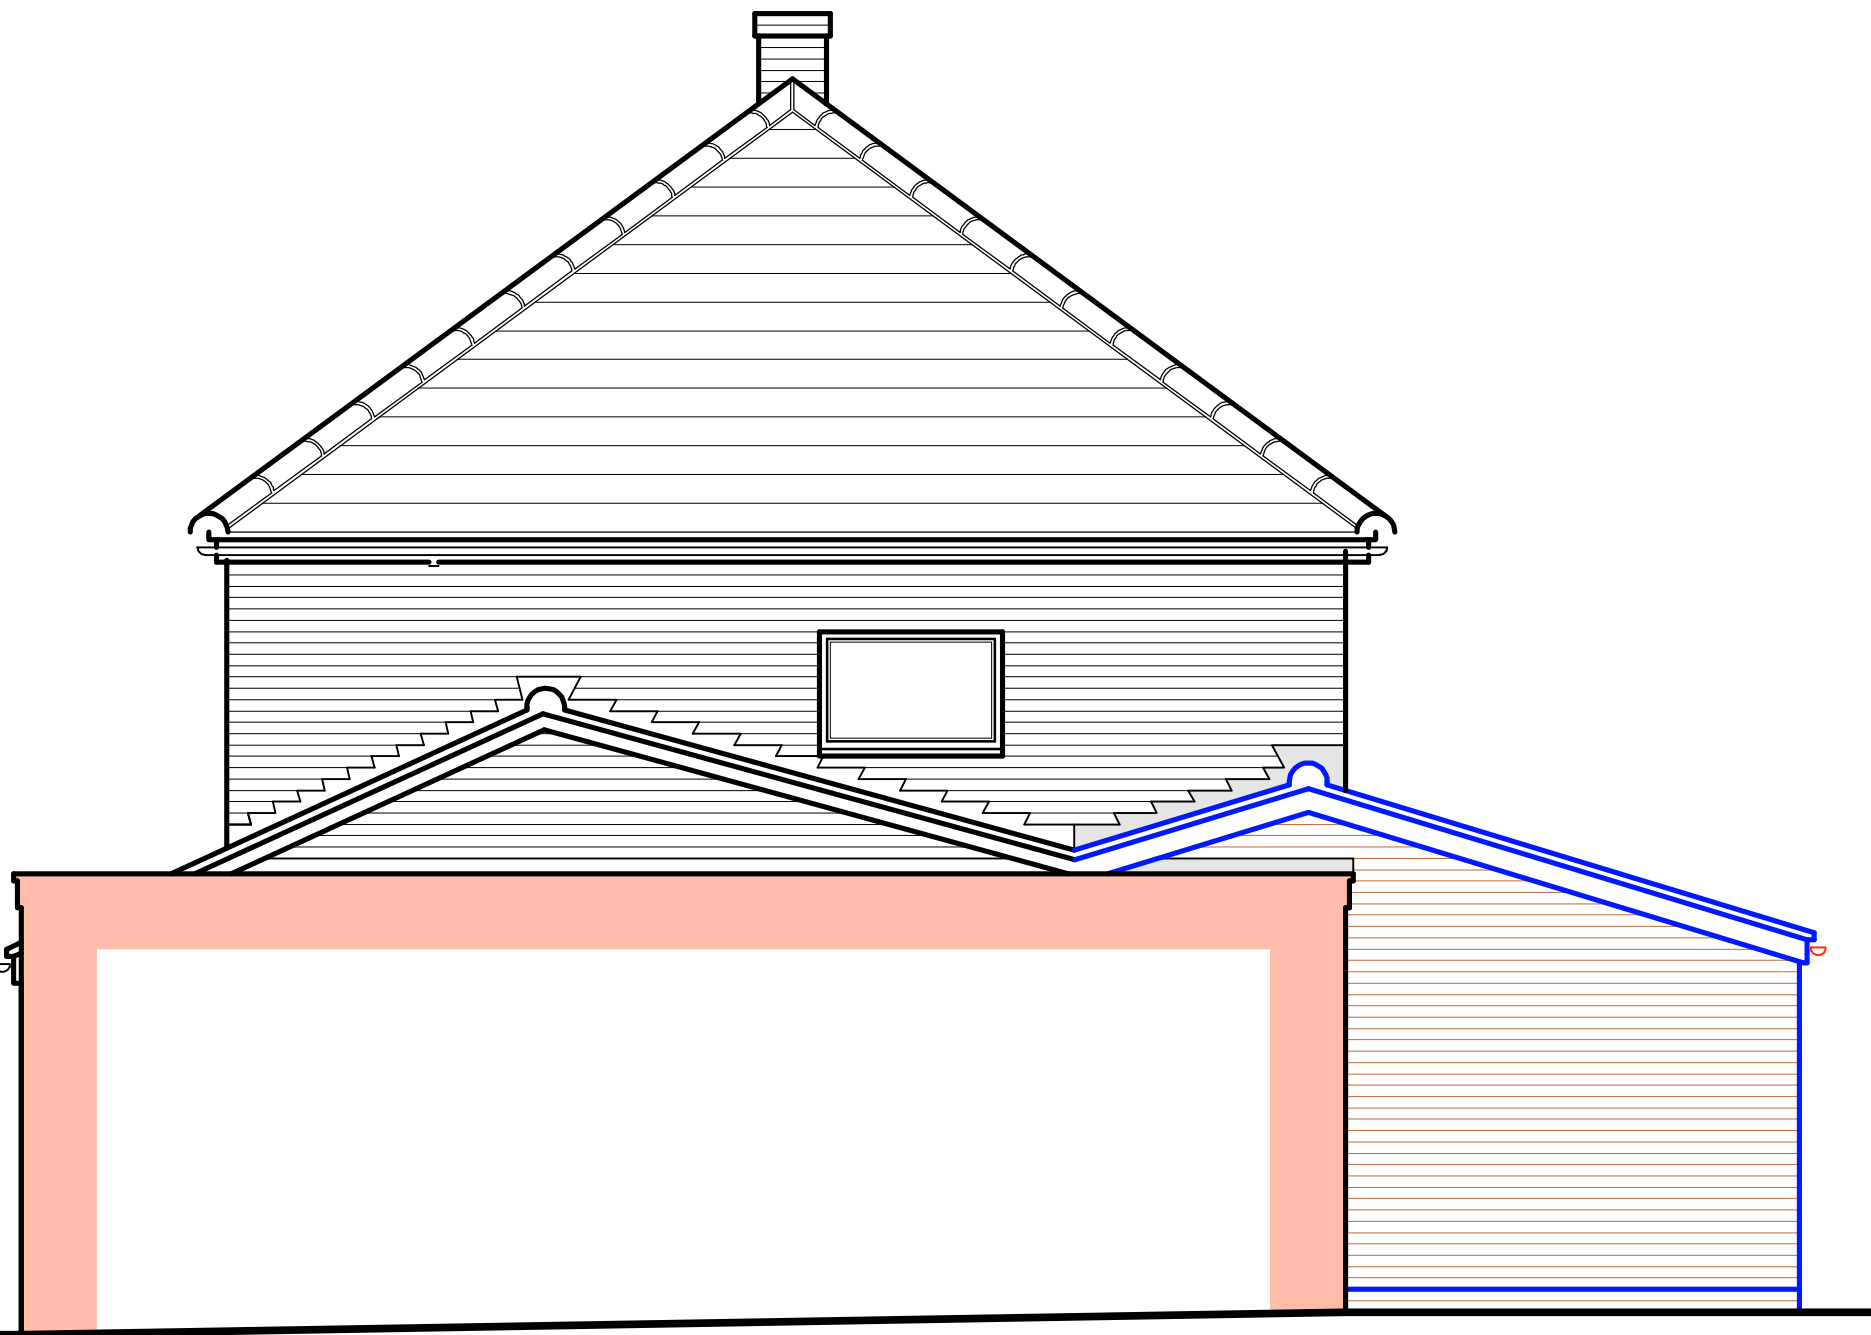

Proposed Side Elevation

Roof to be interlocking coloured concrete tiles - as existing profile & colour

Fascias, barge boards, guttering & downpipes to be uPVC - as existing profile & colour

Windows / doors of uPVC - same style as the existing windows / doors of the dwelling

Elevations to be of facing brickwork to match the colour, texture & gauge of the existing dwelling as closely as possible

Specification

THESE PLANS MUST NOT BE ACTED UPON UNTIL THEY HAVE BEEN APPROVED IN ACCORDANCE WITH BUILDING REGULATIONS 2010 & ANY SUBSEQUENT AMENDMENTS. SHOULD THE OWNER OR CONTRACTOR COMMENCE WORK WITHOUT THE ABOVE APPROVAL, THEN THEY DO SO AT THEIR OWN RISK. CONTRACTOR MUST CHECK ALL DIMENSIONS ON SITE PRIOR TO COMMENCEMENT, ANY ANOMOLIES TO BE REPORTED. CHECK SCALE BAR IF SCALING FROM DRAWINGS. IF NOT PRINTED TO SCALE USE FIGURED DIMENSIONS ONLY

FOR PLANNING PURPOSES ONLY

Drawings prepared for Planning purposes only, NOT for construction.

Materials noted on plans to be as stated, alterations in materials MUST be referred back to the relevant Planning Officer for confirmation that changes are NOT considered to be a 'material change' that would affect the Planning Permission or Permitted Development Rights of the proposal[s].

Any alterations to the approved plans MUST be notified to the Planning Officer or Planning Department for formal approval PRIOR to altering any part of the approved plans.

Client to ensure that any conditions attached to the Planning Permission are formally approved in writing by the Planning Officer or Planning Department PRIOR to ordering.

Client to ensure that the proposal is commenced within the time period stated in the Planning Approval [generally three years from the date of Approval].

Domestic clients have responsibility for Health & Safety matters, the Construction (Design and Management) Regulations 2015 (CDM 2015) now apply to Domestic clients. CDM 2015 states that a domestic client is any individual who has construction work carried out on their home, or the home of a family member, that is not done as part of any business.

While CDM 2015 places client duties on commercial clients in full, such duties for domestic clients normally pass to either:

The contractor, if it is a single contractor project, who must take on the legal duties of the client in addition to their own as contractor. In practice, this should involve little more than what they normally do in managing health and safety risks.

The principal contractor, for projects with more than one contractor, who must take on the legal duties of the client in addition to their own as principal contractor. If the domestic client has not appointed a principal contractor, the client duties must be carried out by the contractor in control of the construction work.

New Masonry	New Partition
Clear glazing	Obscure glazing
Leadwork to valley	Render / dashed finish
Existing opening to be built up	Concrete Padstone
Formed opening	Structural Beam
Brickwork	Roof tiles
FW drainage	SW drainage
Property boundary	LB.masonry above / below
Existing roof geometry	Proposed roof geometry
Floor Level	2.0m Headroom
Boundary Hedge	New Purlins
100mm C24 timber post	100mm SHS steel post
600x600 floor unit	600x600 wall unit
600x600 floor unit	600x600 wall unit
Native CAD Format	- AllyCAD8
Resolution	- 300dpi
Colour Format	- 256 colours
Plotting Software	- Adobe Acrobat
Printed & Verified	- Yes
Satisfied with Accuracy	- Yes

DATE: 24th of November 2022
JOB: Proposed Rear Extension, Internal and External Alt's
FOR: Danny & Leanne Kinsey
AT: 3 Alder Crescent, Kirkby, Liverpool. L32 0SB
DRAWING: 004- Proposed Details
PROJECT No: Trust02
SCALE: 1:50 @ paper size - A1(other scales as noted)
EXISTINGS : JJ PLANNING: CJ BUILDING REG'S : CJ

Office -
62a Pensby Road
Heswall
Wirral
CH60 7RE
T: 0151 342 2779
E: chris@kenefickjones.com
W: kenefickjones.com

