






EXISTING SITE LOCATION PLAN | SCALE 1:1250

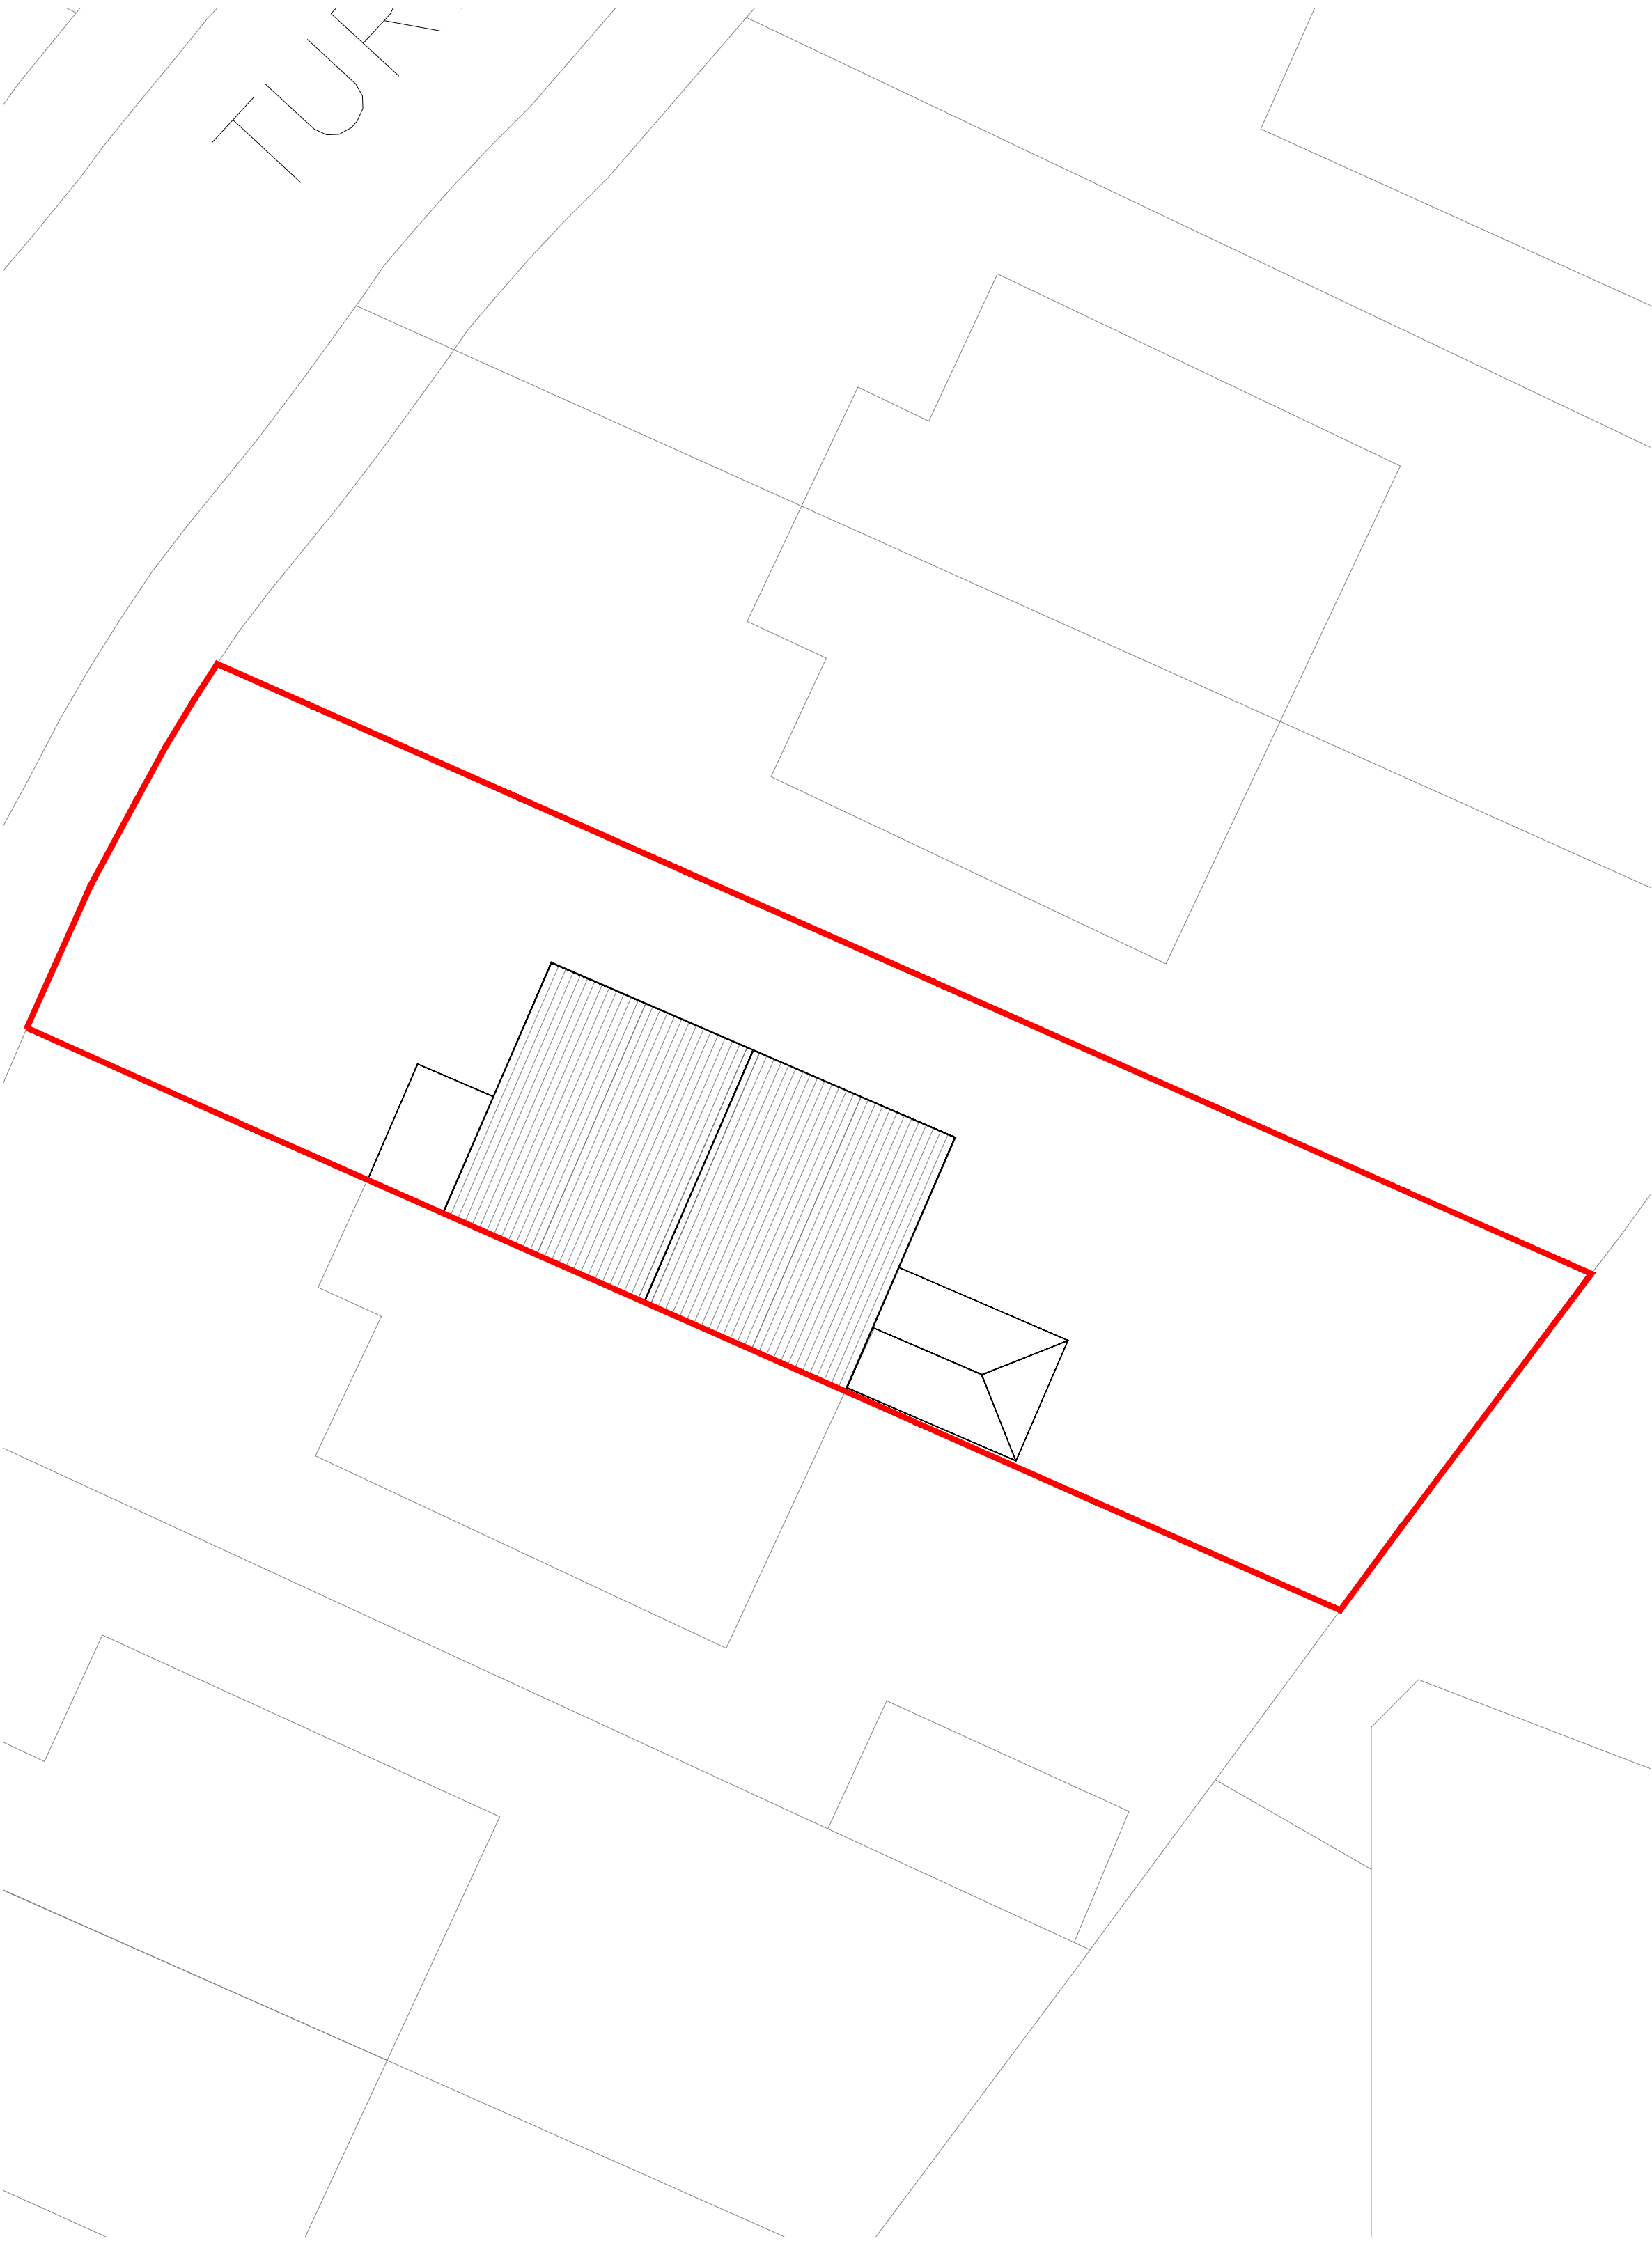

EXISTING SITE PLAN | SCALE 1:100


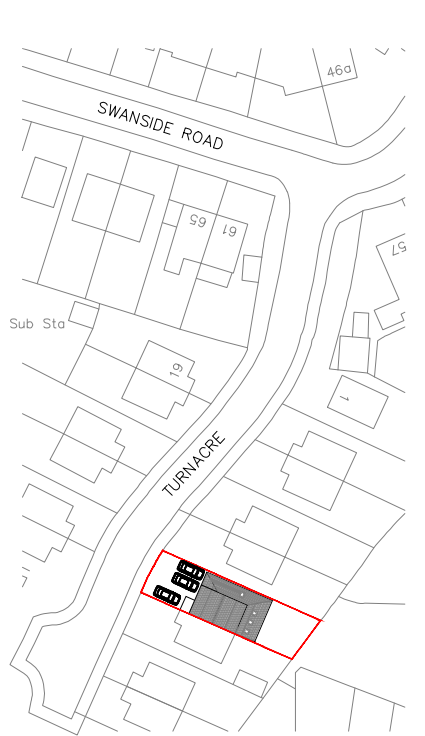


PROPOSED SITE LOCATION PLAN | SCALE 1:1250

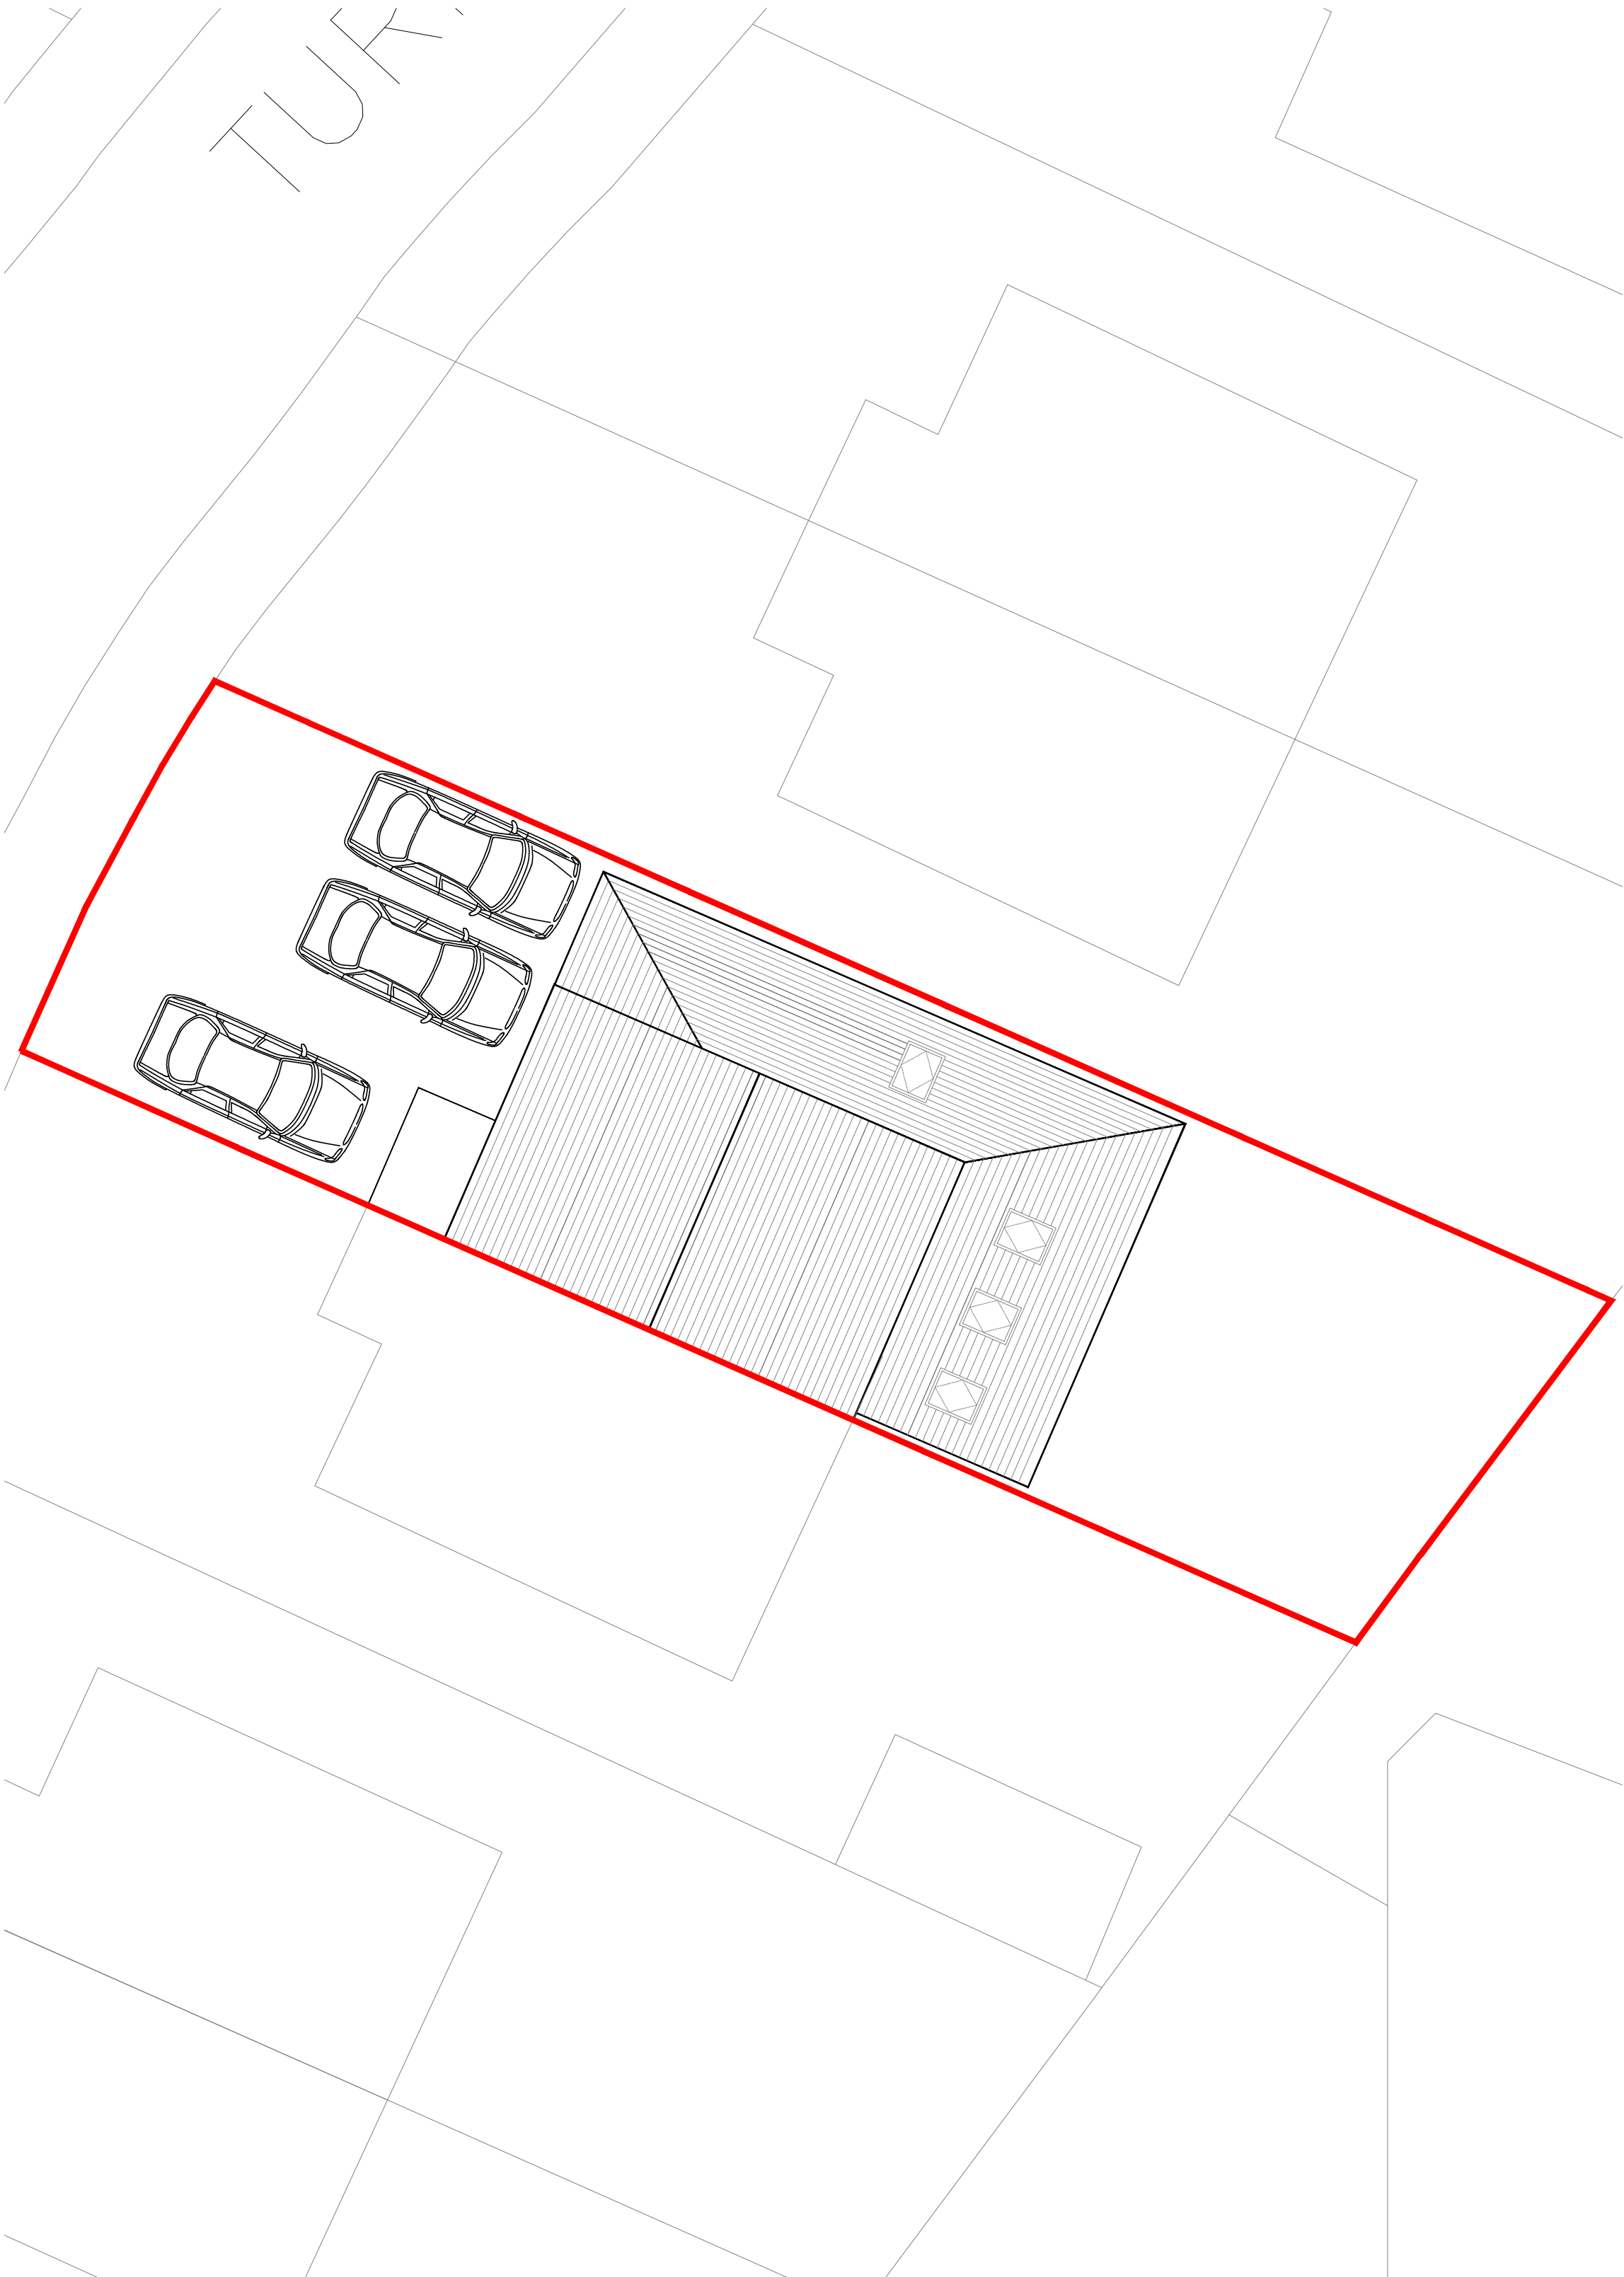

PROPOSED SITE PLAN | SCALE 1:100

STATUS PLANNING	© Copyright of PM DESIGNS®. All rights reserved. Do Not scale this drawing. ALL dimensions are in millimetres unless stated otherwise. ALL dimensions must be checked on site prior to construction and any discrepancies reported to the architect. Work is subject to change following detailed design.				
	RevNo	Revision note	Date	Signature	Checked
	A	UPDATED TO PLANNER'S COMMENTS	28.8.22	RP	RP

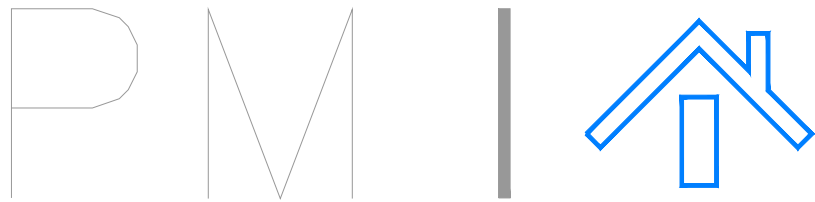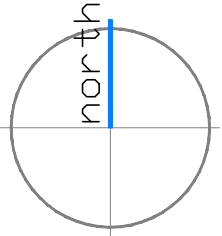

PARLE MAGUIRE DESIGNS

PROJECT: 6 TURNACRE ROAD
LIVERPOOL
L14 7QW

CLIENT: MR BARKER

Drawing Title
EXISTING AND PROPOSED SITE AND LOCATION
PLANS

Address: 222 Thomas Drive, Liverpool, L14 3LF
Telephone: 07580804180
Email: robertparle@pmdesigns.co.uk
Website: www.pmdesigns.co.uk

Drawing No.
A100

Date:
JUNE 2022

Scale:
VARIES @ A1

Revision:
A

Issue:
PLANNING STATUS