


EXISTING SHOPFRONT ELEVATION

1:100


PROPOSED SHOPFRONT ELEVATION

1:100

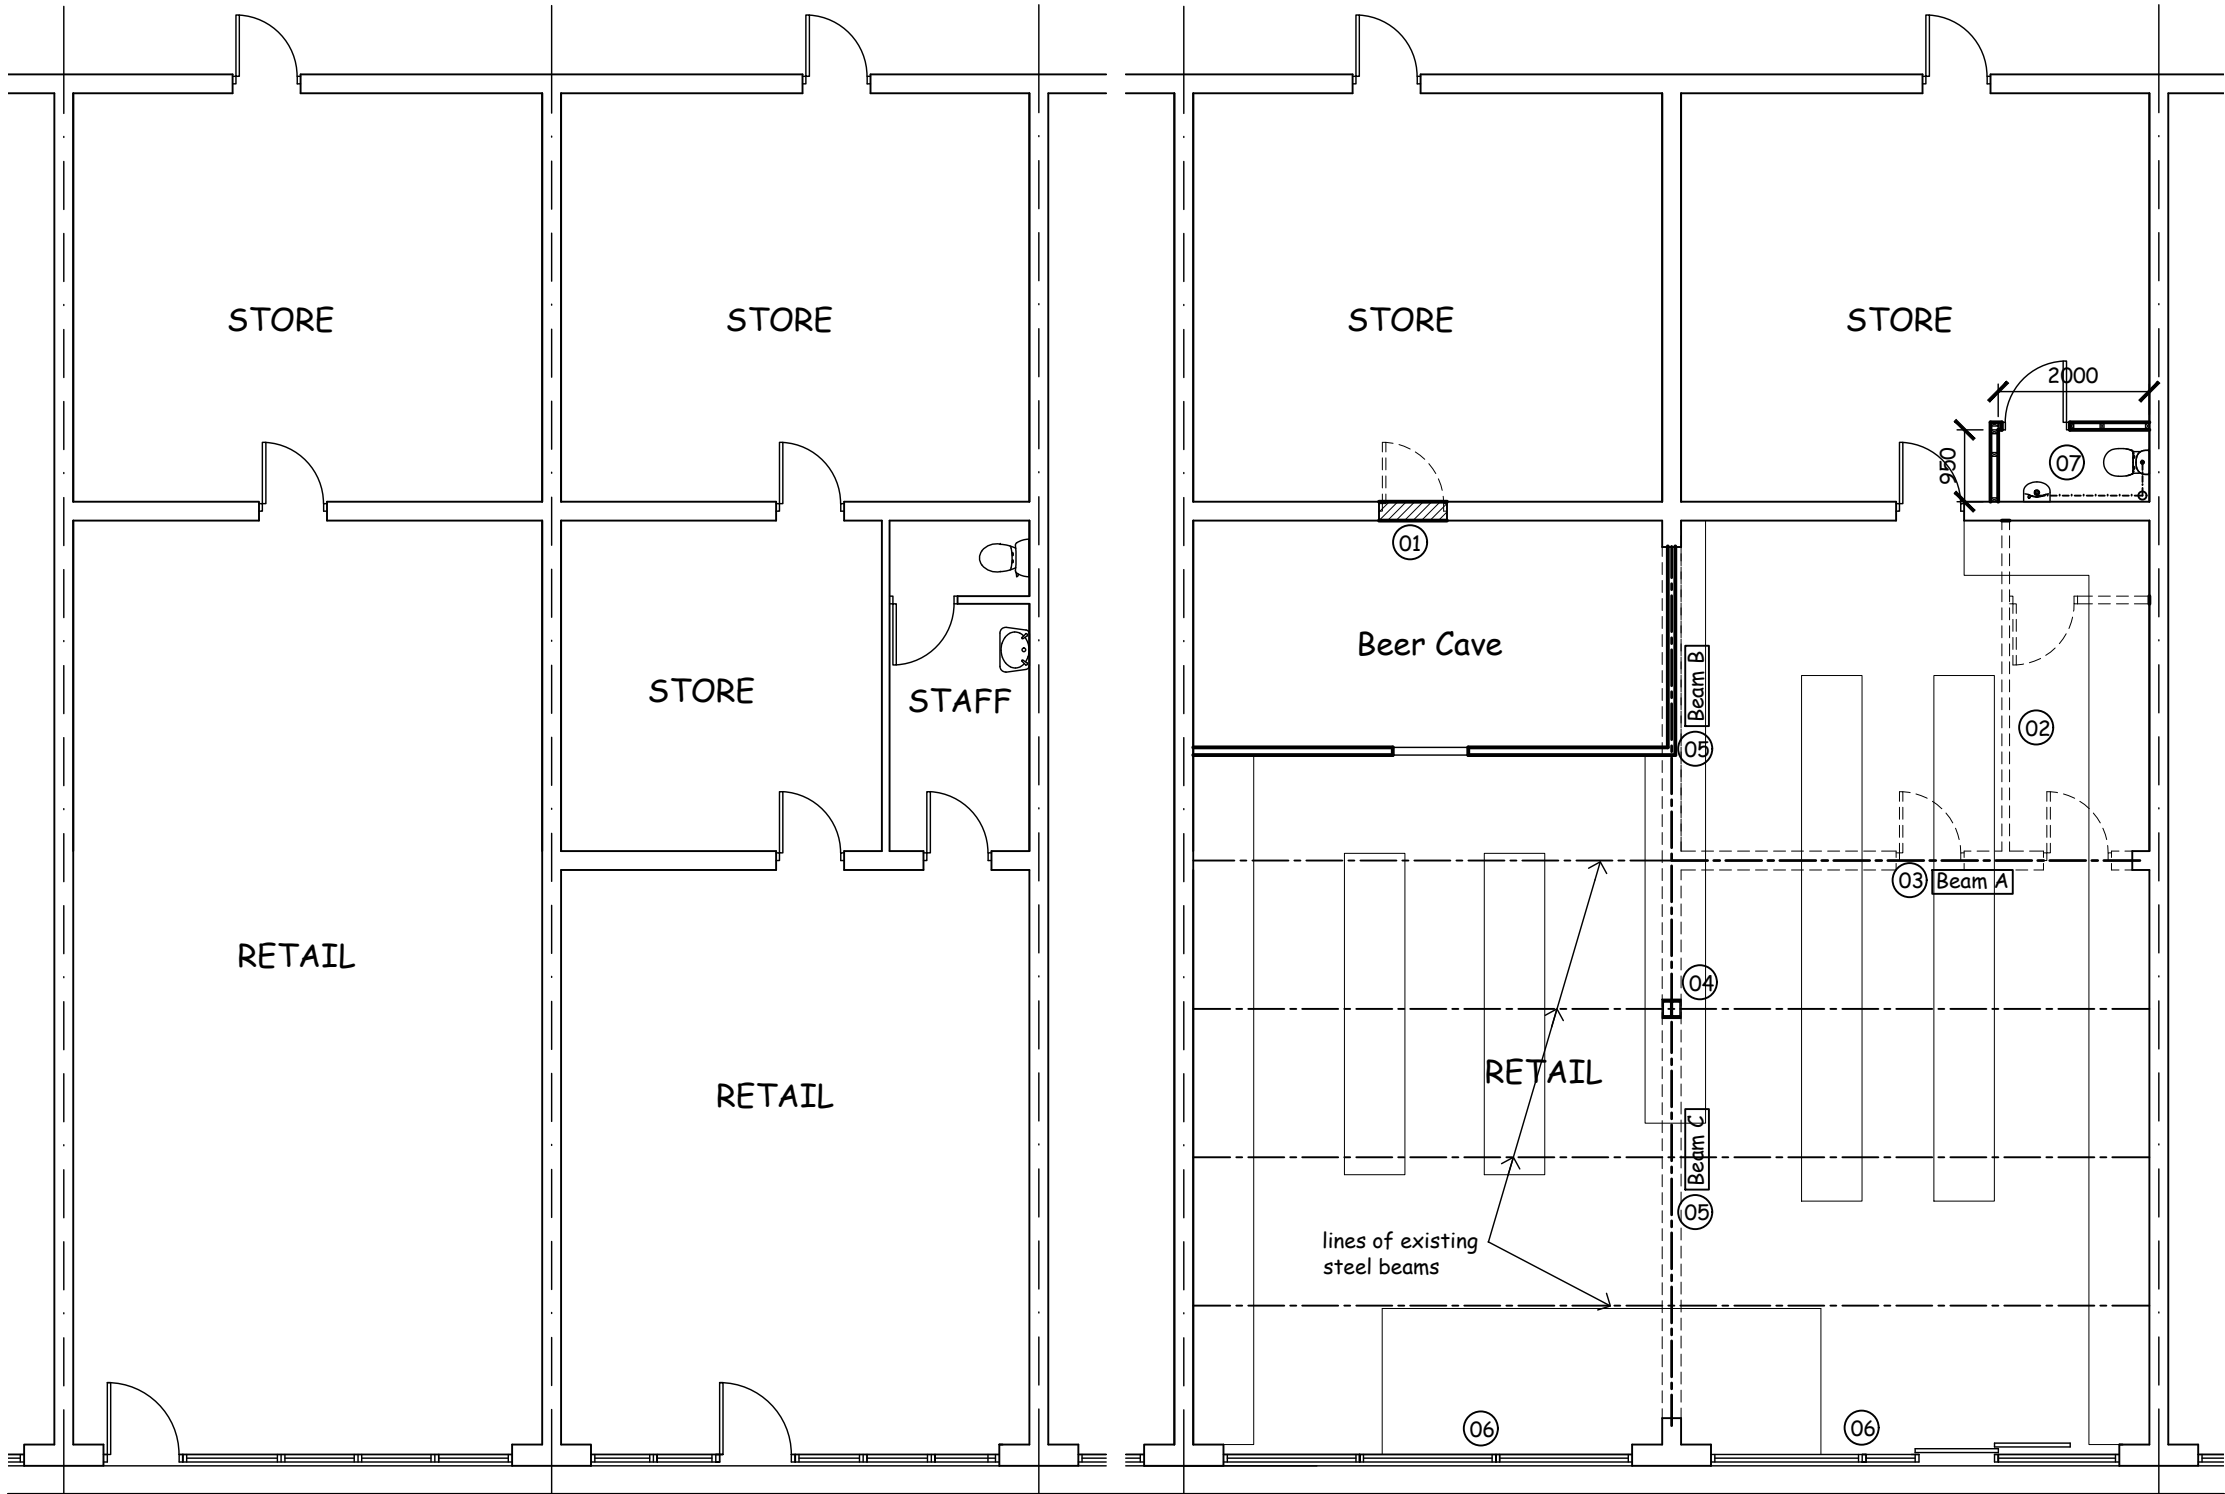

EXISTING FLOOR PLAN

PROPOSED FLOOR PLAN

 

scale bars

project	
PROPOSED ALTERATIONS at 3-5 LOWESWATER WAY, KIRKBY, L33 2DL	
title	
EXISTING & PROPOSED FLOOR PLANS and ELEVATIONS	
ALEX HALFORD	
architectural technician & building design consultant	
11 Ploughmans Close Southport PR9 8QZ	
(m) 07715 353219	
scale:	1:100 @ A3
date:	Dec. 2022
drawing no:	A1457.02