

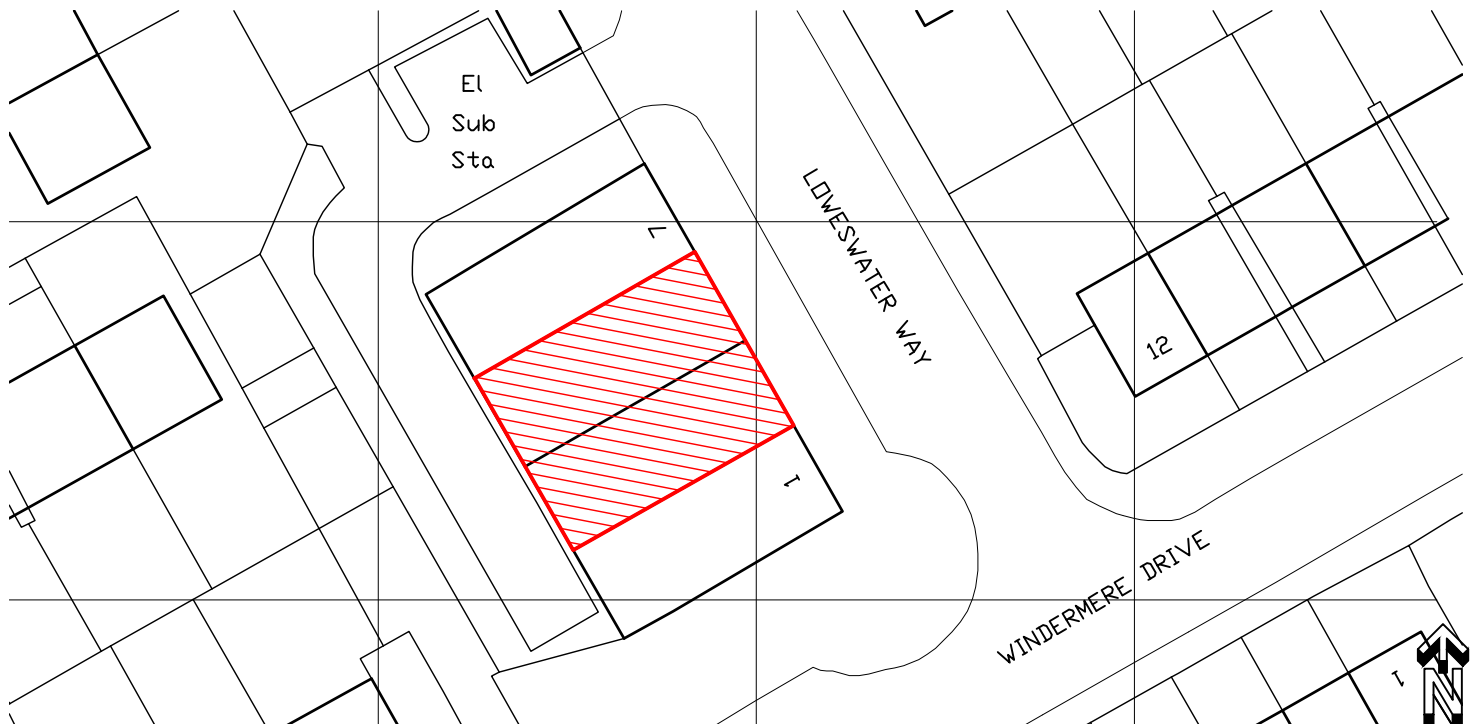


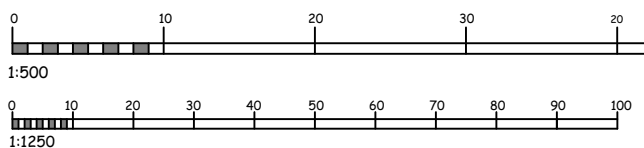

SITE PLAN

1:500

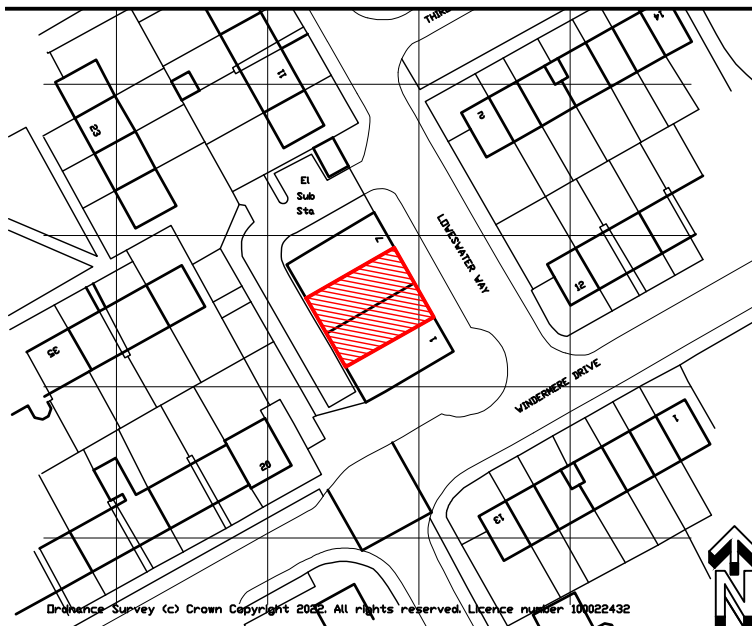

LOCATION PLAN

1:1250

project PROPOSED ALTERATIONS at 3-5 LOWESWATER WAY, KIRKBY, L33 2DL	ALEX HALFORD architectural technician & building design consultant 11 Ploughmans Close Southport PR9 8QZ (m) 07715 353219
title SITE and LOCATION PLANS	scale: as shown @ A3 date: Dec. 2022 drawing no: A1457.01