
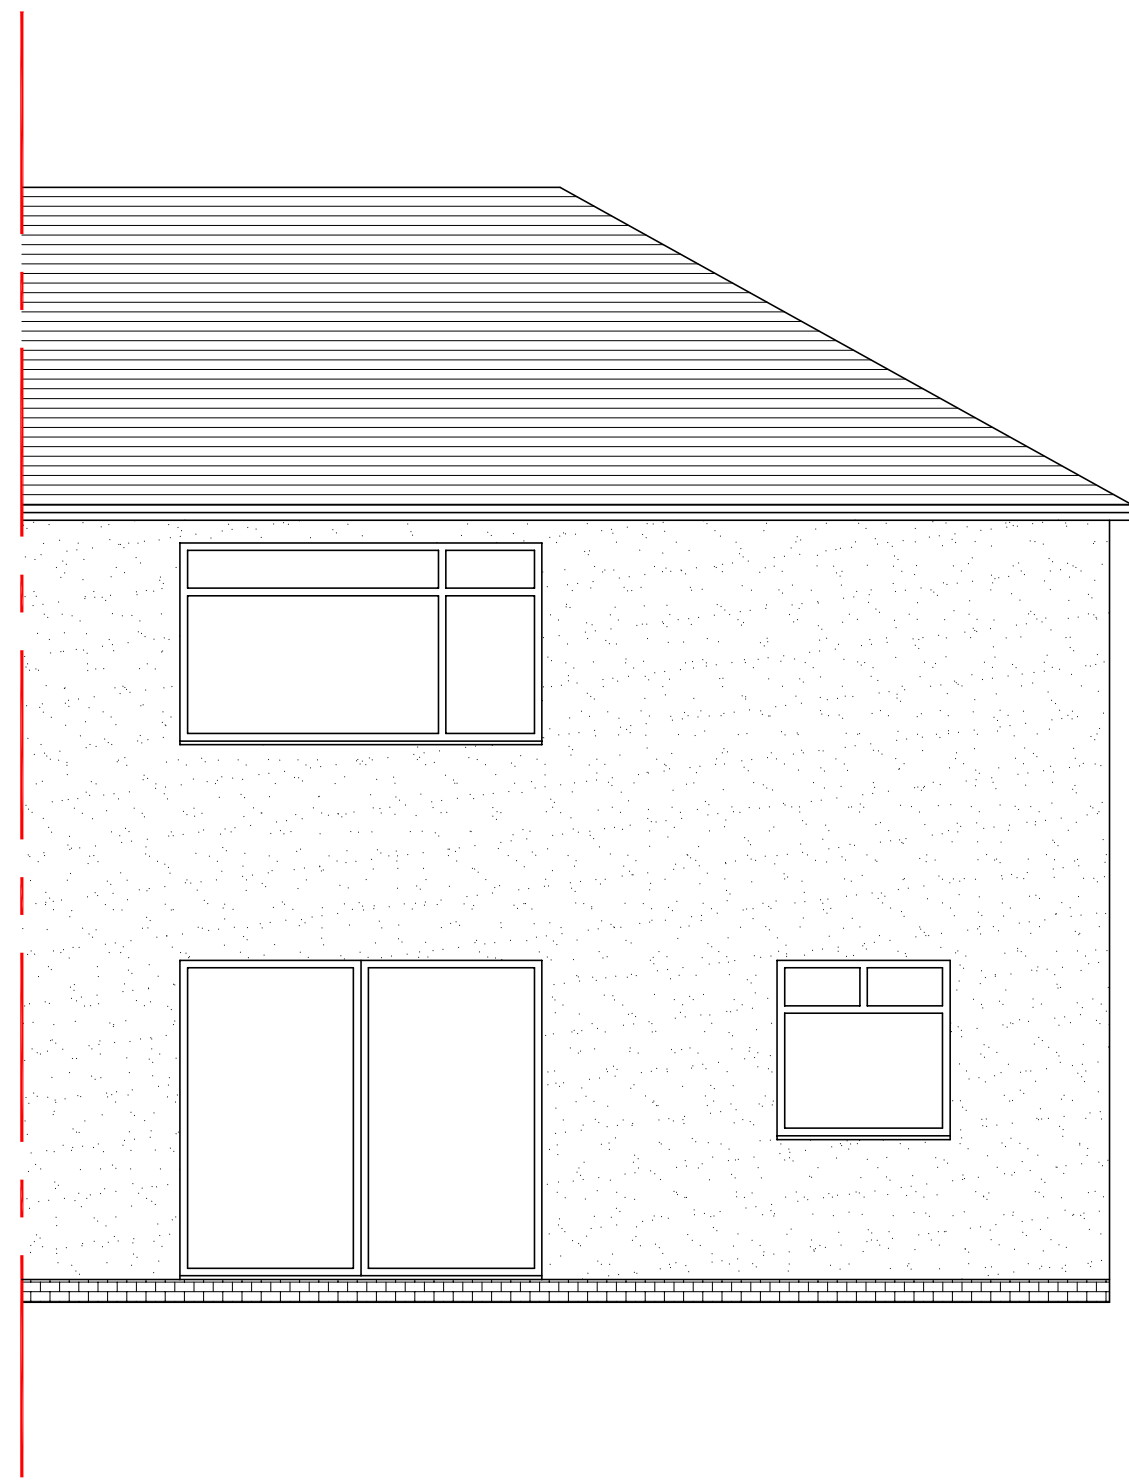


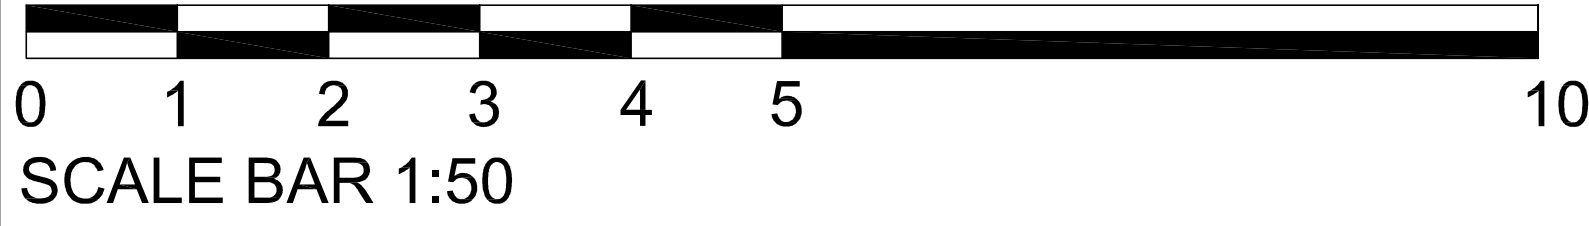

Rev	Initial	Amendment	Date

CHRIS MITCHELL
20 HOLMWOOD DRIVE, FORMBY
L37 1PQ
Tel. 07832272348
E-Mail : CHRIS666MITCH@HOTMAIL.COM

PROJECT PROPOSED EXTENTIONS TO
88 TARBOCK ROAD, HUYTON, L36 5TQ

DETAIL
EXISTING REAR ELEVATION

DATE 25.11.2024		SCALE 1:50@A3
DRAWN CM	CHK.BY	DRG. NUMBER EX05