
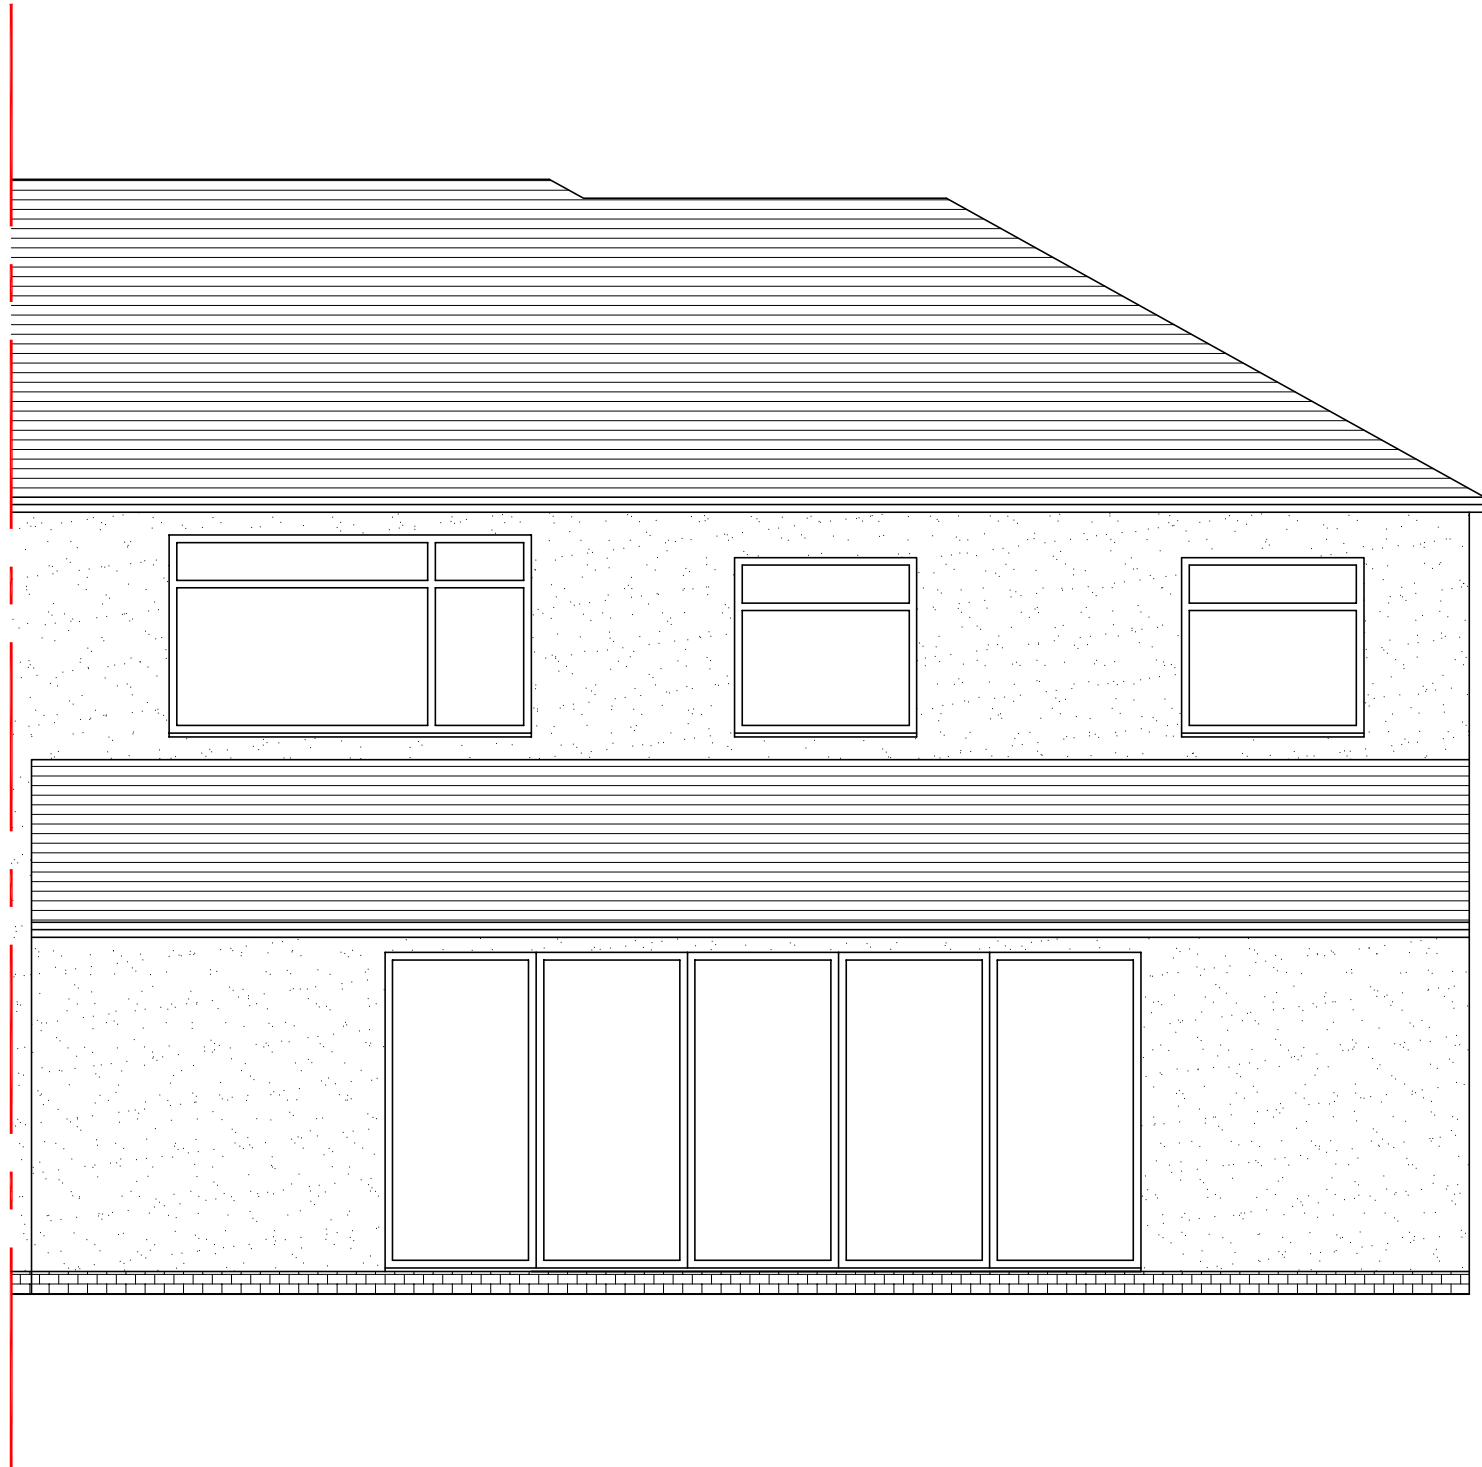


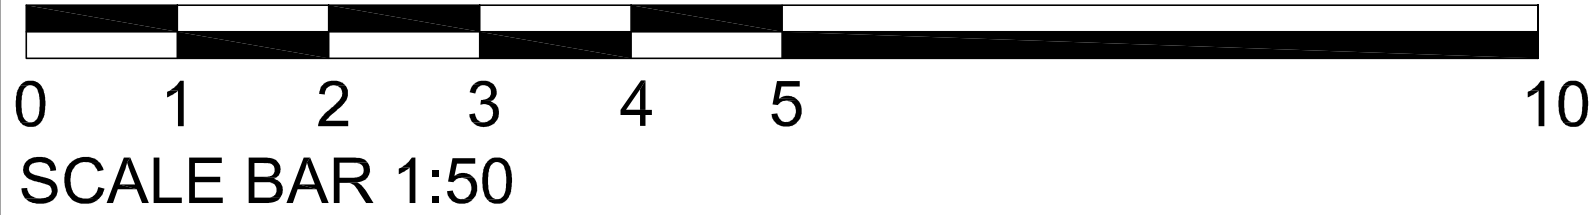

|     |         |           |      |
|-----|---------|-----------|------|
|     |         |           |      |
| Rev | Initial | Amendment | Date |

|   |                                                                       |  |                                   |  |                    |                              |
|---|-----------------------------------------------------------------------|--|-----------------------------------|--|--------------------|------------------------------|
| CHRIS MITCHELL<br>20 HOLMWOOD DRIVE, FORMBY<br>L37 1PQ<br>Tel. 07832272348<br>E-Mail : CHRIS666MITCH@HOTMAIL.COM | PROJECT<br>PROPOSED EXTENTIONS TO<br>88 TARBOCK ROAD, HUYTON, L36 5TQ |  | DETAIL<br>PROPOSED REAR ELEVATION |  | DATE<br>25.11.2024 | SCALE<br>1:50@A3             |
|   |                                                                       |  |                                   |  | DRAWN<br>CM        | CHK.BY<br>DRG. NUMBER<br>P05 |