
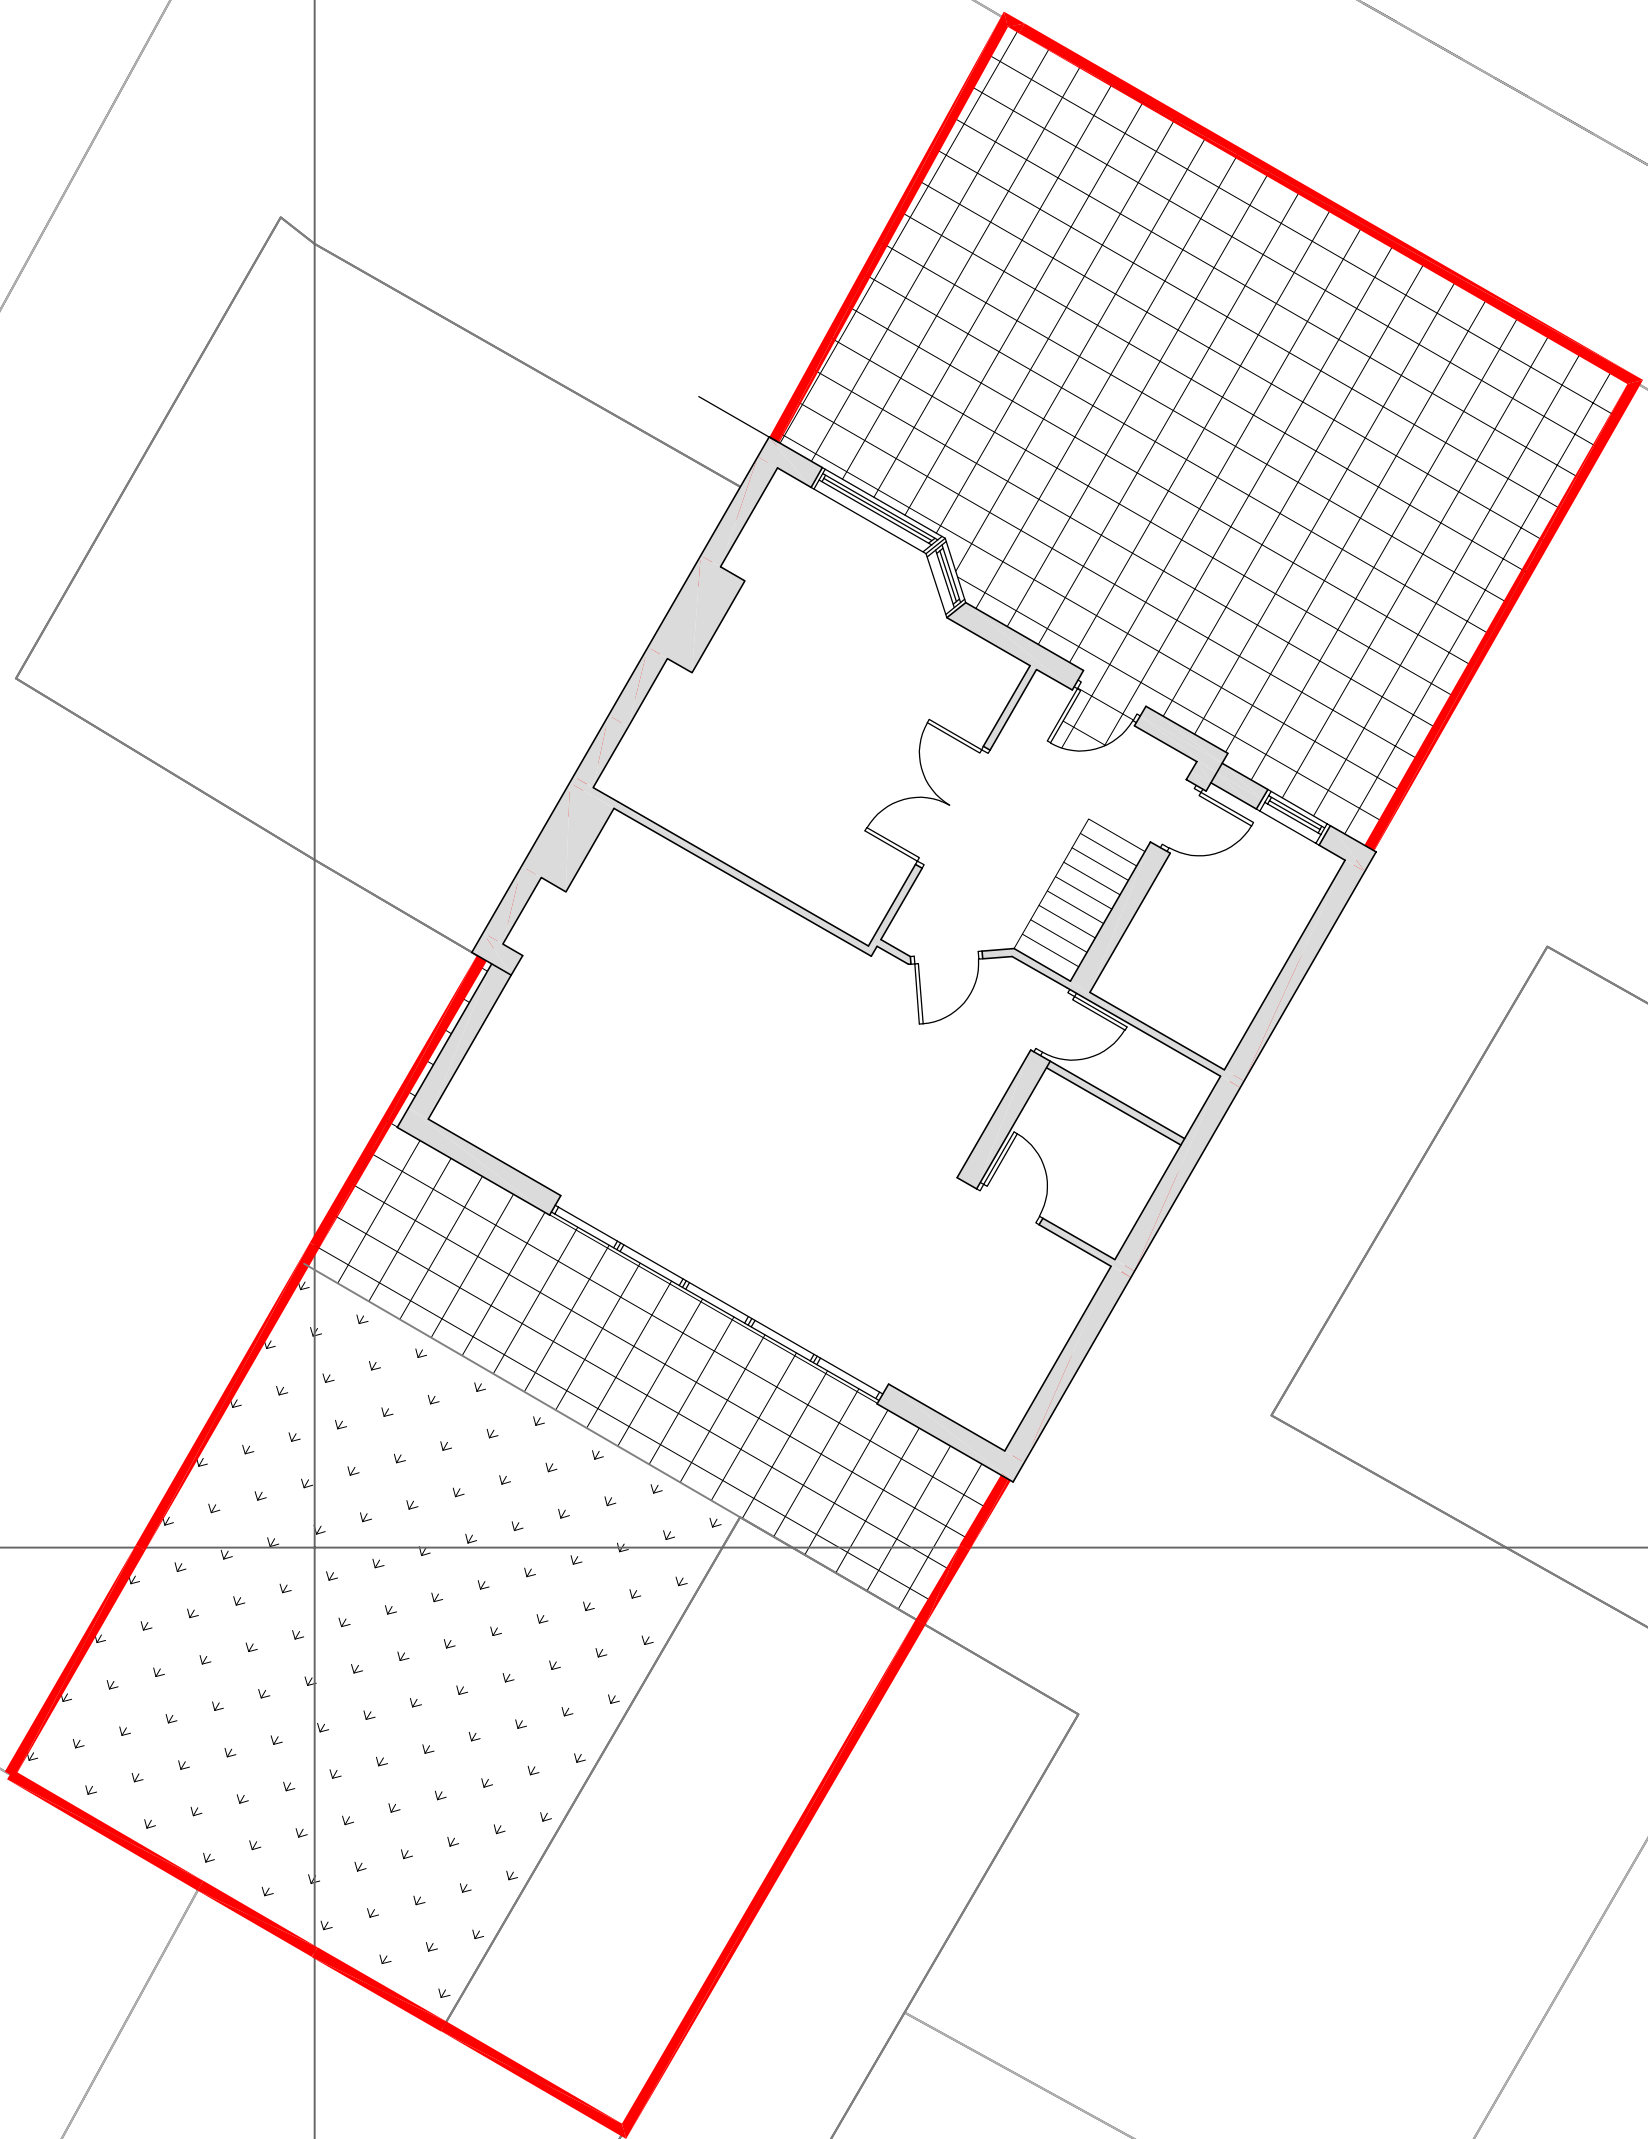


0 5 10 15 20

SCALE BAR 1:100

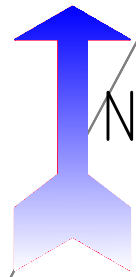

Rev	Initial	Amendment	Date

CHRIS MITCHELL
20 HOLMWOOD DRIVE, FORMBY
L37 1PQ
Tel. 07832272348
E-Mail : CHRIS666MITCH@HOTMAIL.COM

PROJECT
PROPOSED EXTENTIONS TO
88 TARBOCK ROAD, HUYTON, L36 5TQ

DETAIL
PROPOSED SITE PLAN

DATE	25.11.2024
DRAWN	CHK.BY
CM	

SCALE	1:100@A3
DRG. NUMBER	P SP01