


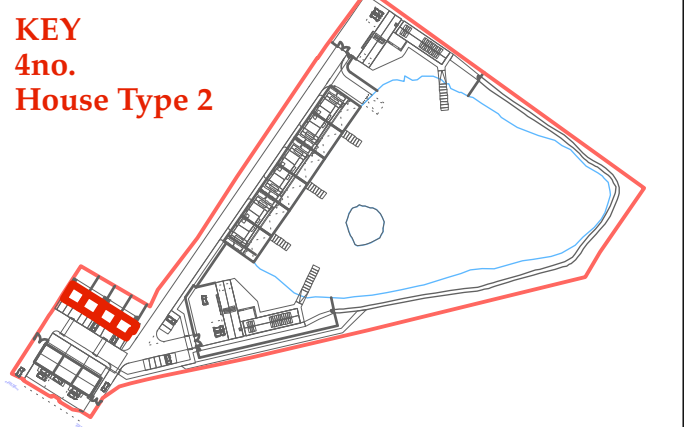

- Bespoke Steel Water butts for rainwater harvesting and garden use.
External bin stores to rear gardens.
- Shared secure ginnel creating rear access.
- Two storey timber Glazed bay window.
- Meter Boxes within cycle st to not be visible from public highway.
- Large inset planter creating more privacy from the shared road.
- Flush vent tile terminating SVP / Bolier flies.
- Product to match slate tiles adjacent - Nature Vent 500mm x 250mm Slate Vent (Roofing Superstore) - Black or similar approved.
- Bespoke Flue to woodburning flue. PPC Aluminium (Anthracite Grey - RAL 7016).


- Two storey timber Glazed bay window.
- 200mm Dia Circular Grill PPC Aluminium (Anthracite Grey - RAL 7016) Terminating all extracts / vents indicated.

- Red Facing Brickwork.


Rev C: 25.10.21
Updated to PO Comments.

FOR: PLANNING
CHECKED BY: AJ DRAWN BY: MS
SCALE: 1:100
PAPER SIZE: A3
JOB: THE BARNs & No. 144

2.112_Rev C
FIRST ISSUE: 23.12.20
PROPOSED HOUSE TYPE 02

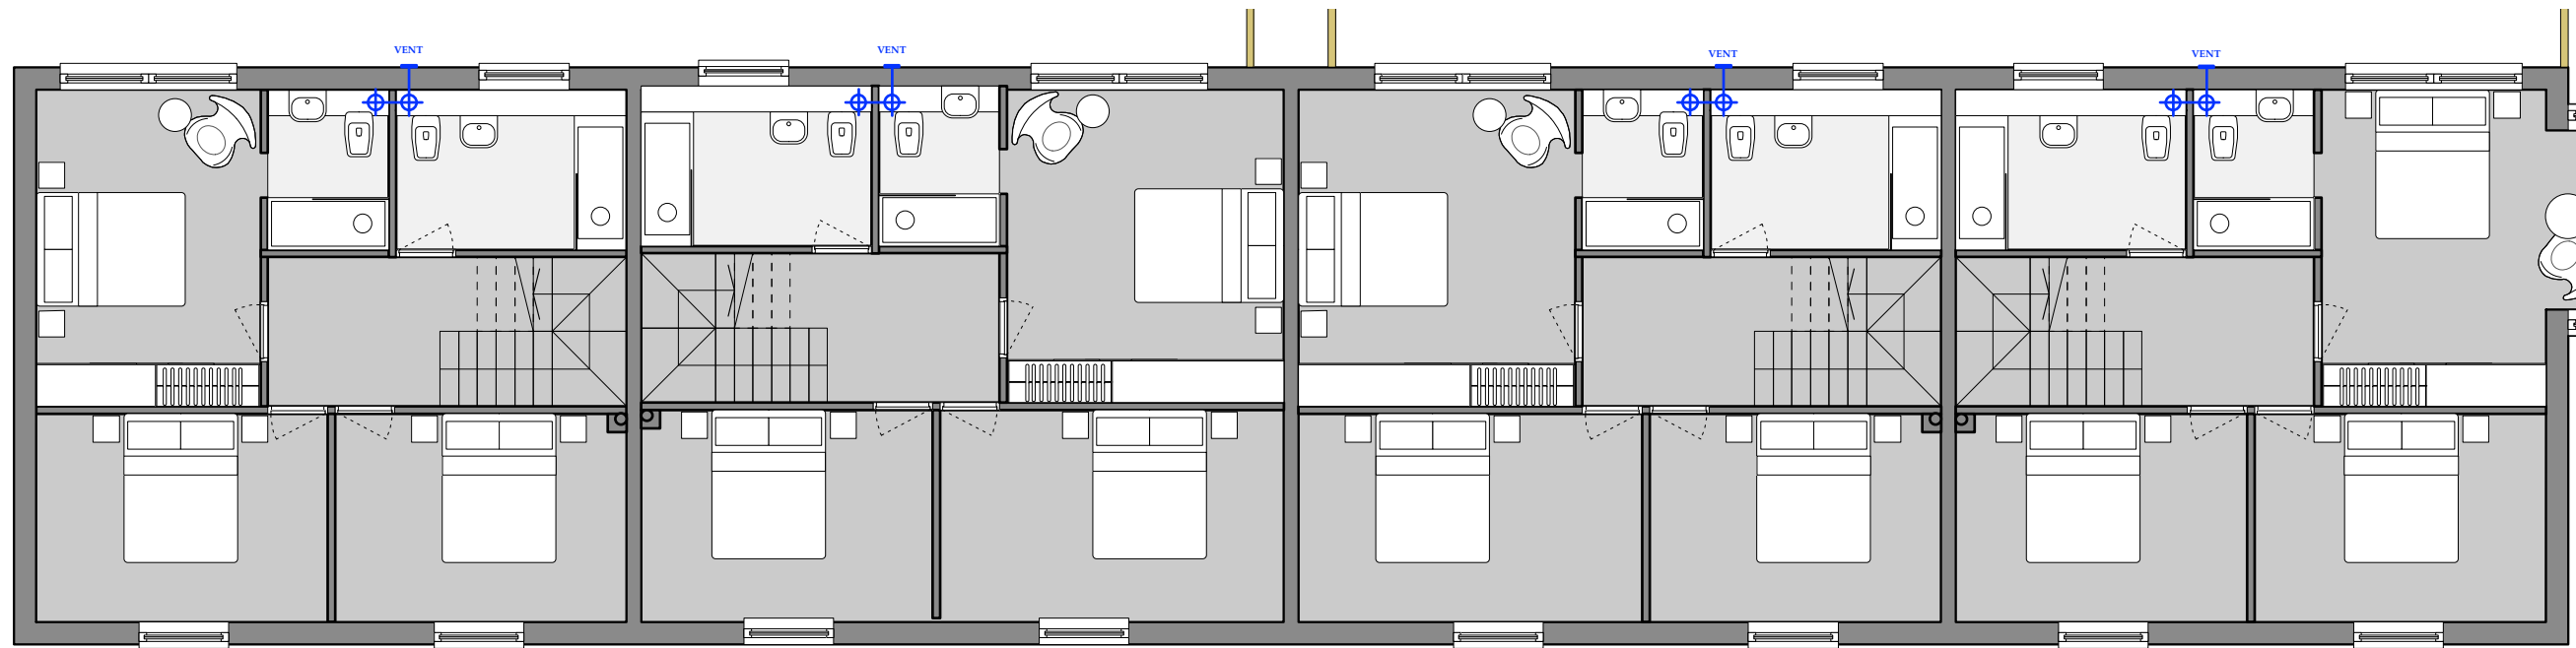

FIRST FLOOR PLAN | 1:100

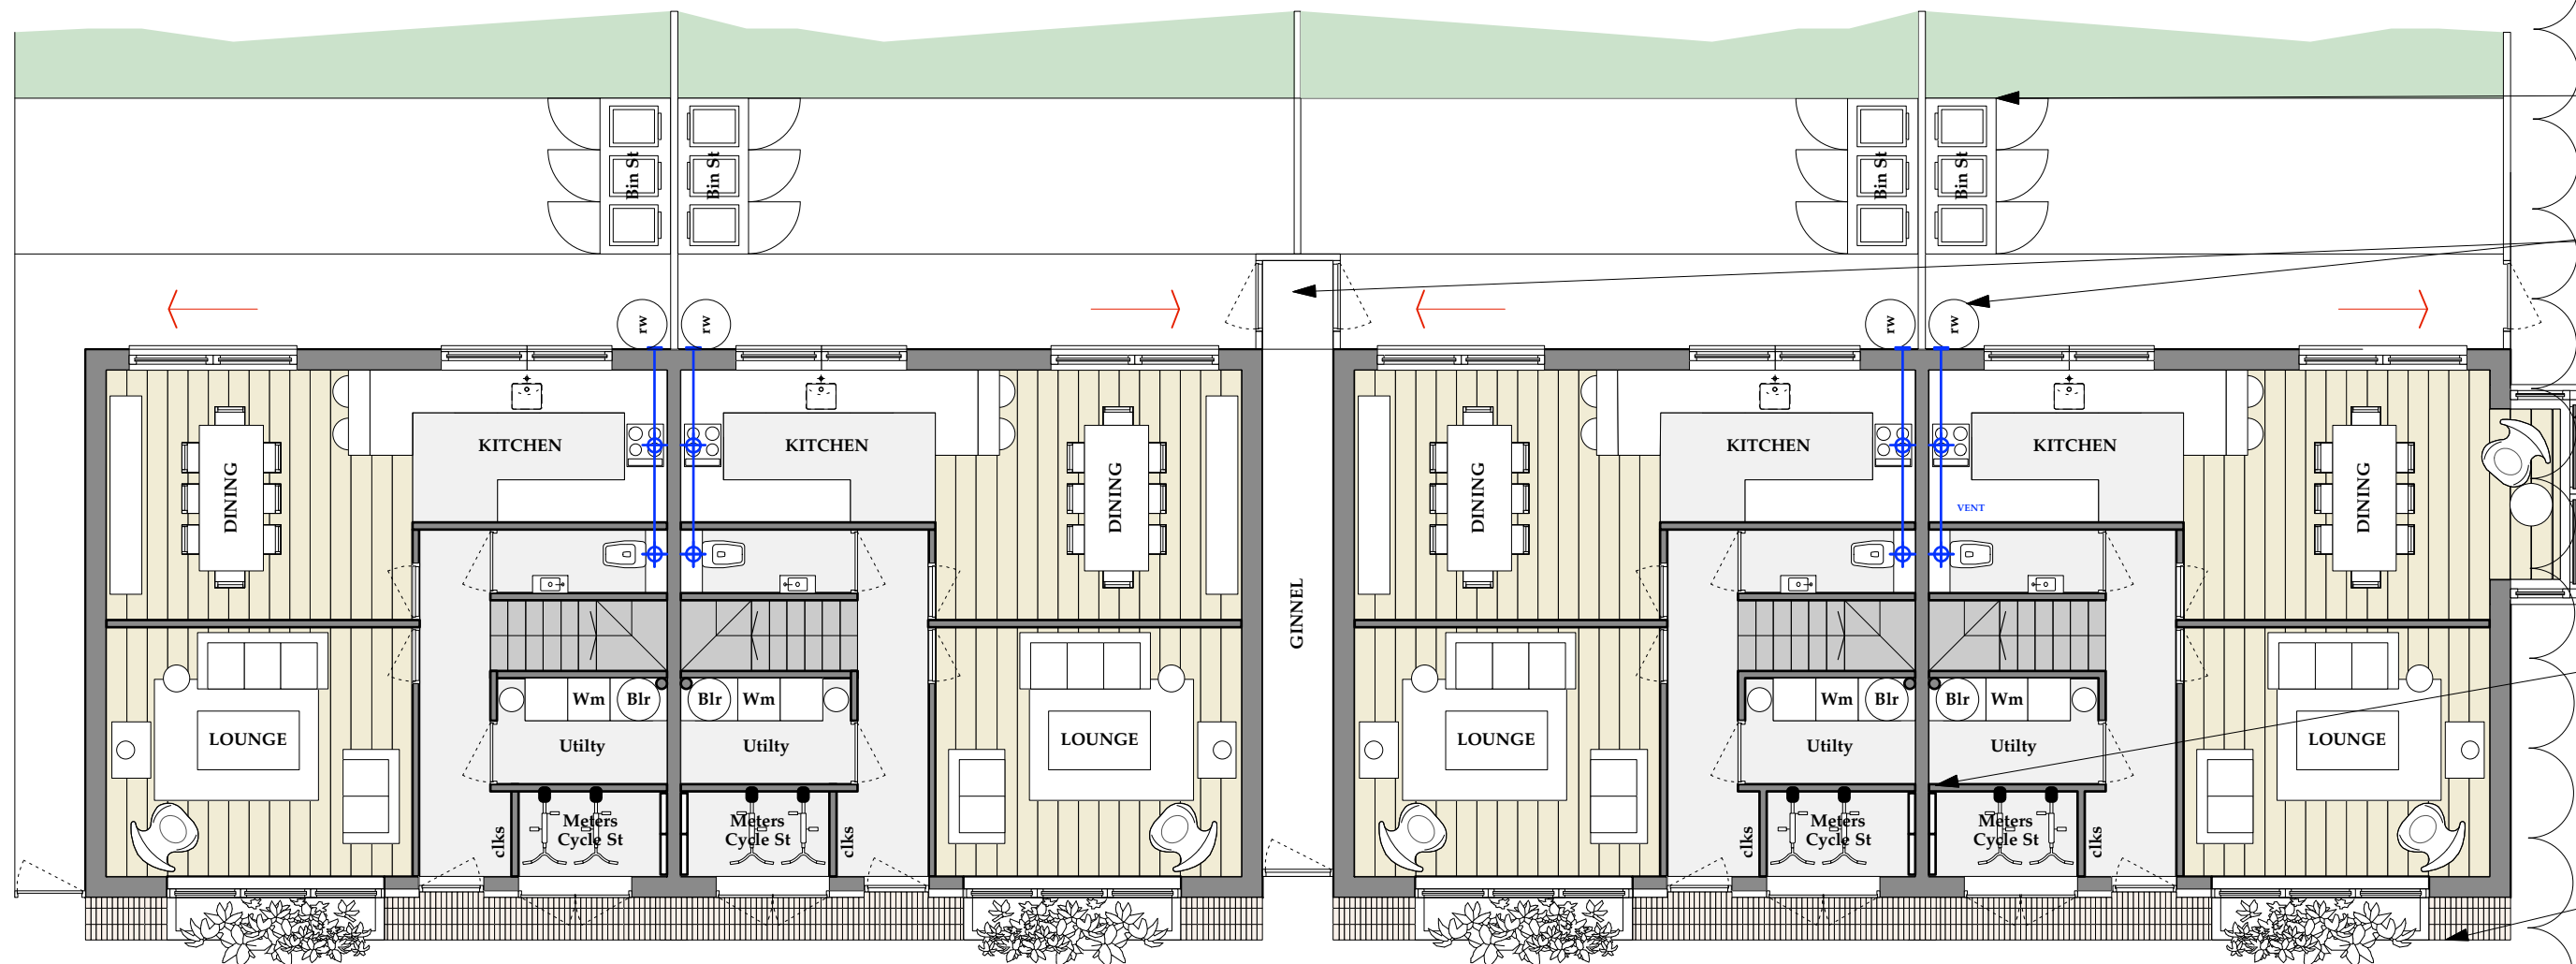


GROUND FLOOR PLAN | 1:100




ELEVATION A | 1:100



ELEVATION B | 1:100

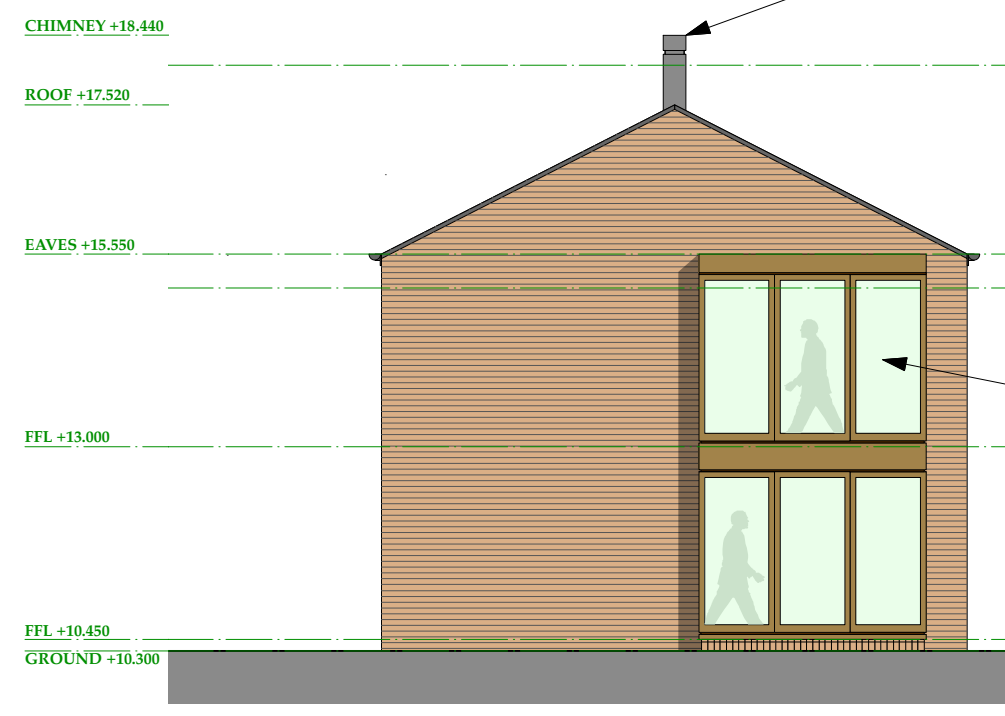

ELEVATION C | 1:100

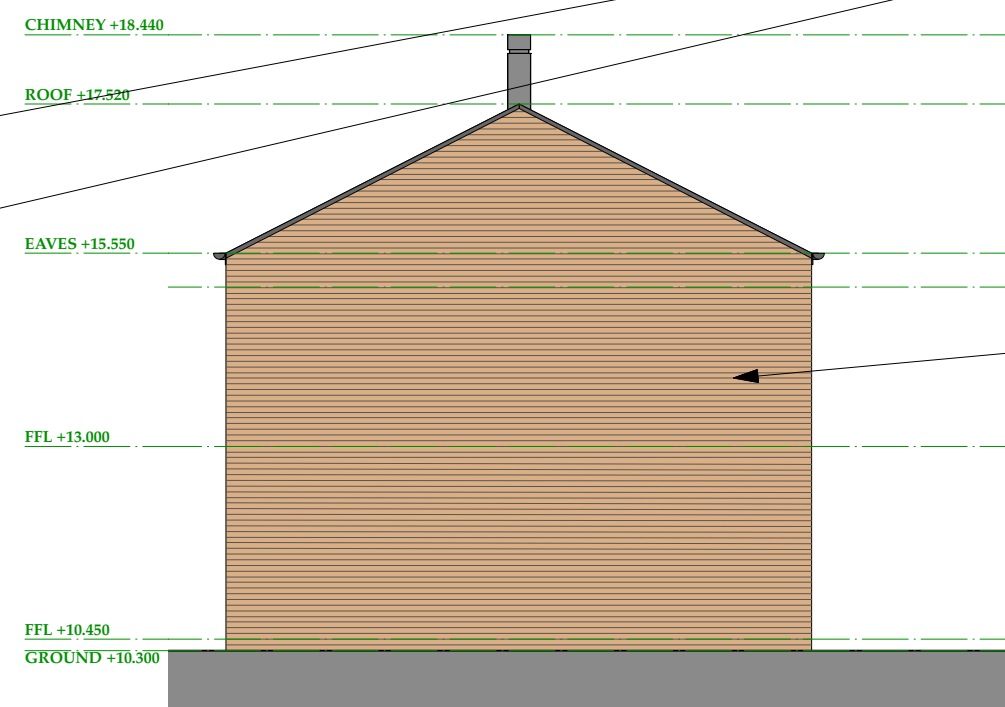

ELEVATION D | 1:100