



All dimensions to be checked on site.


- Existing Walls
- Proposed Walls
- Careful Demolition

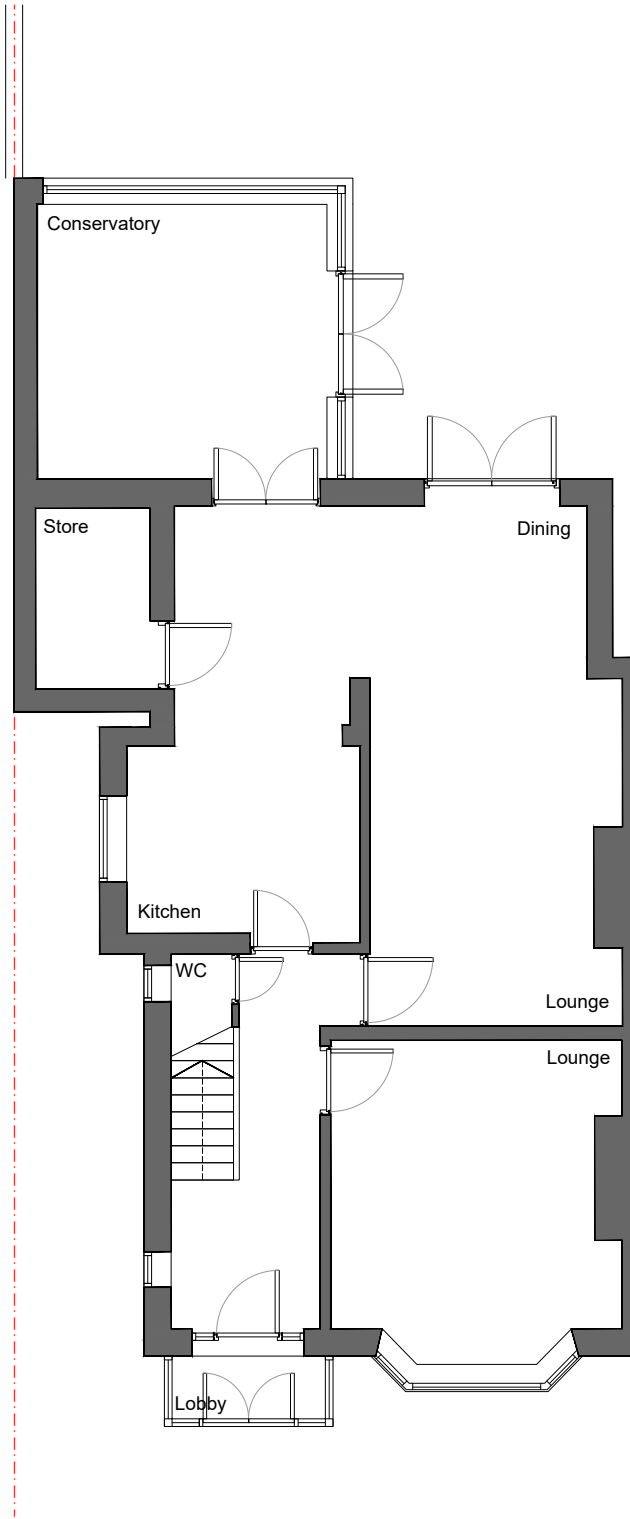

Existing Ground Floor Plan
Scale 1:100

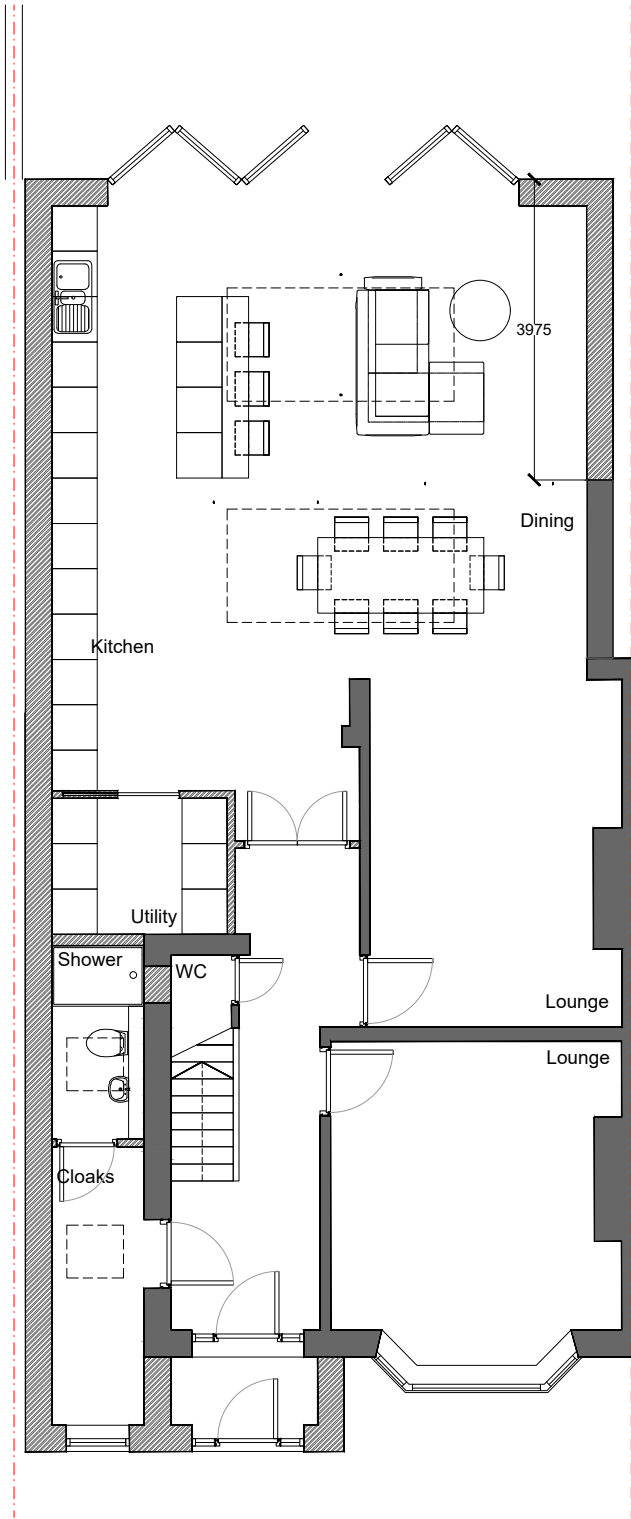

Proposed Ground Floor Plan
Scale 1:100

 

Scale Bar (metres)	
0	1 2 5
Site.	16 COURT HEY AVENUE
Drawing Title	EXISTING/ PROPOSED PLANS
Dwg. no	002
Date	SEPTEMBER 2025
Scale	1:100 @A3
Rev	B