



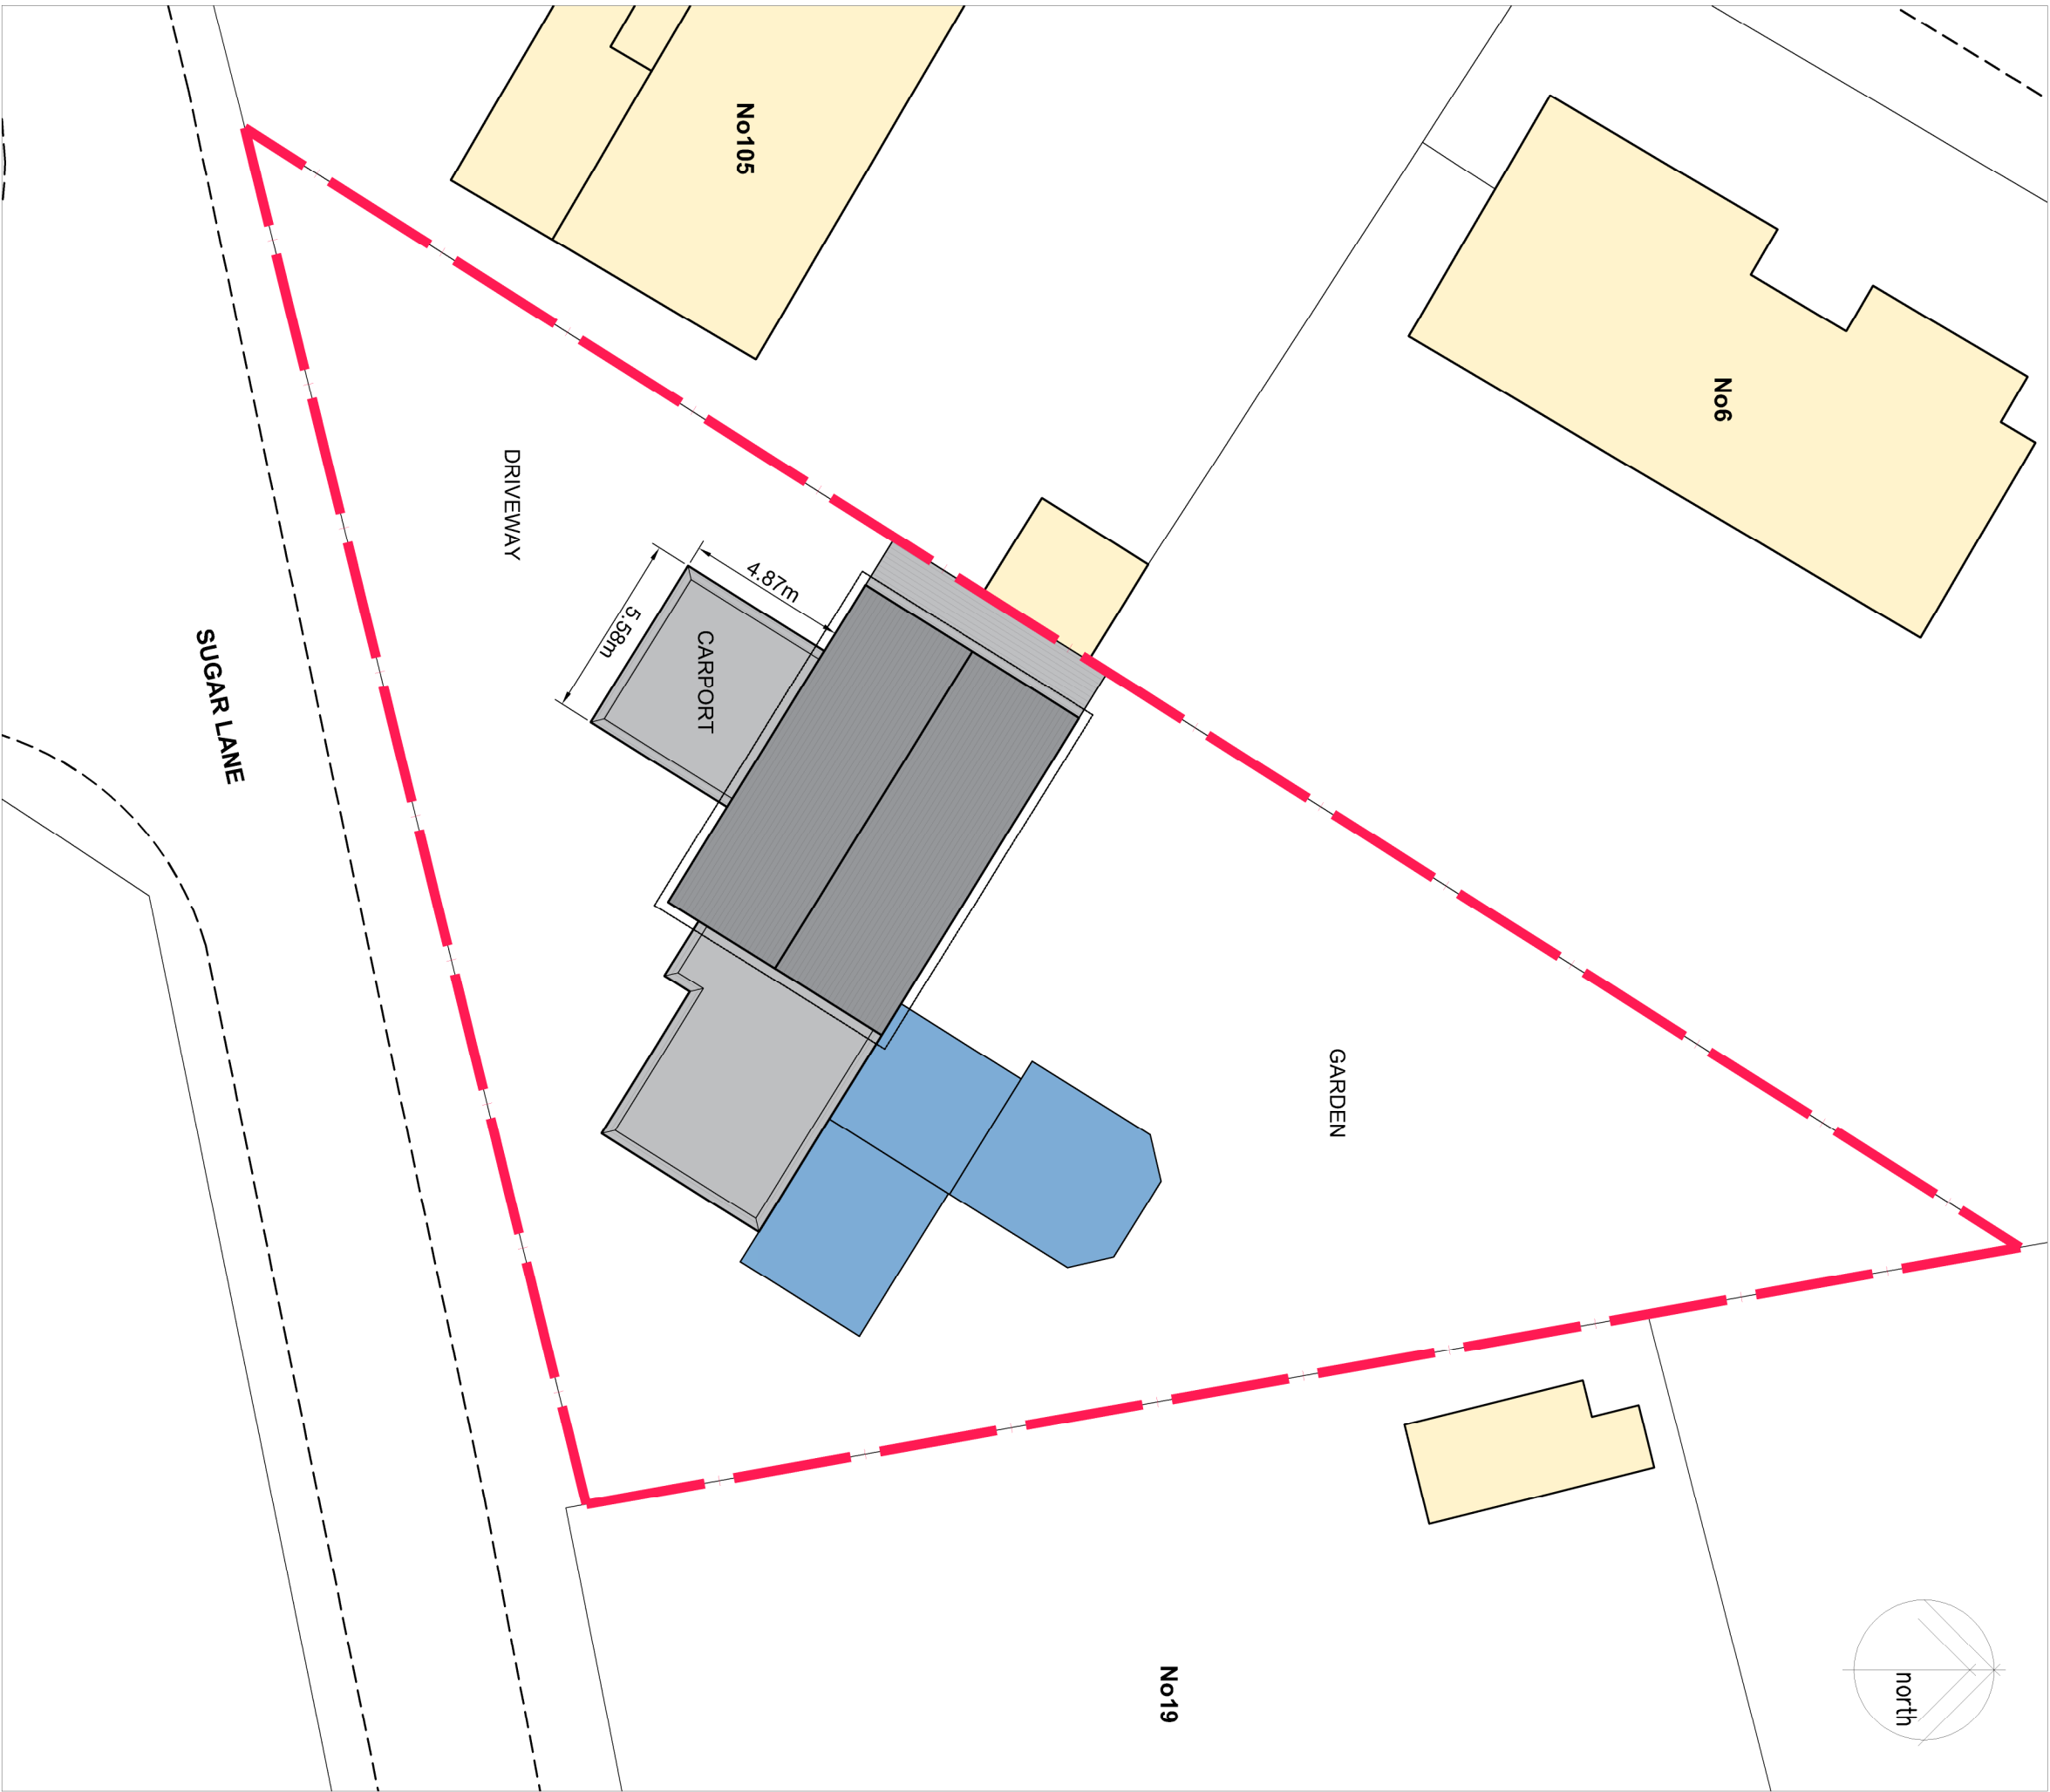

EXISTING SITE PLAN

SCALE 1:200 A2

1:200

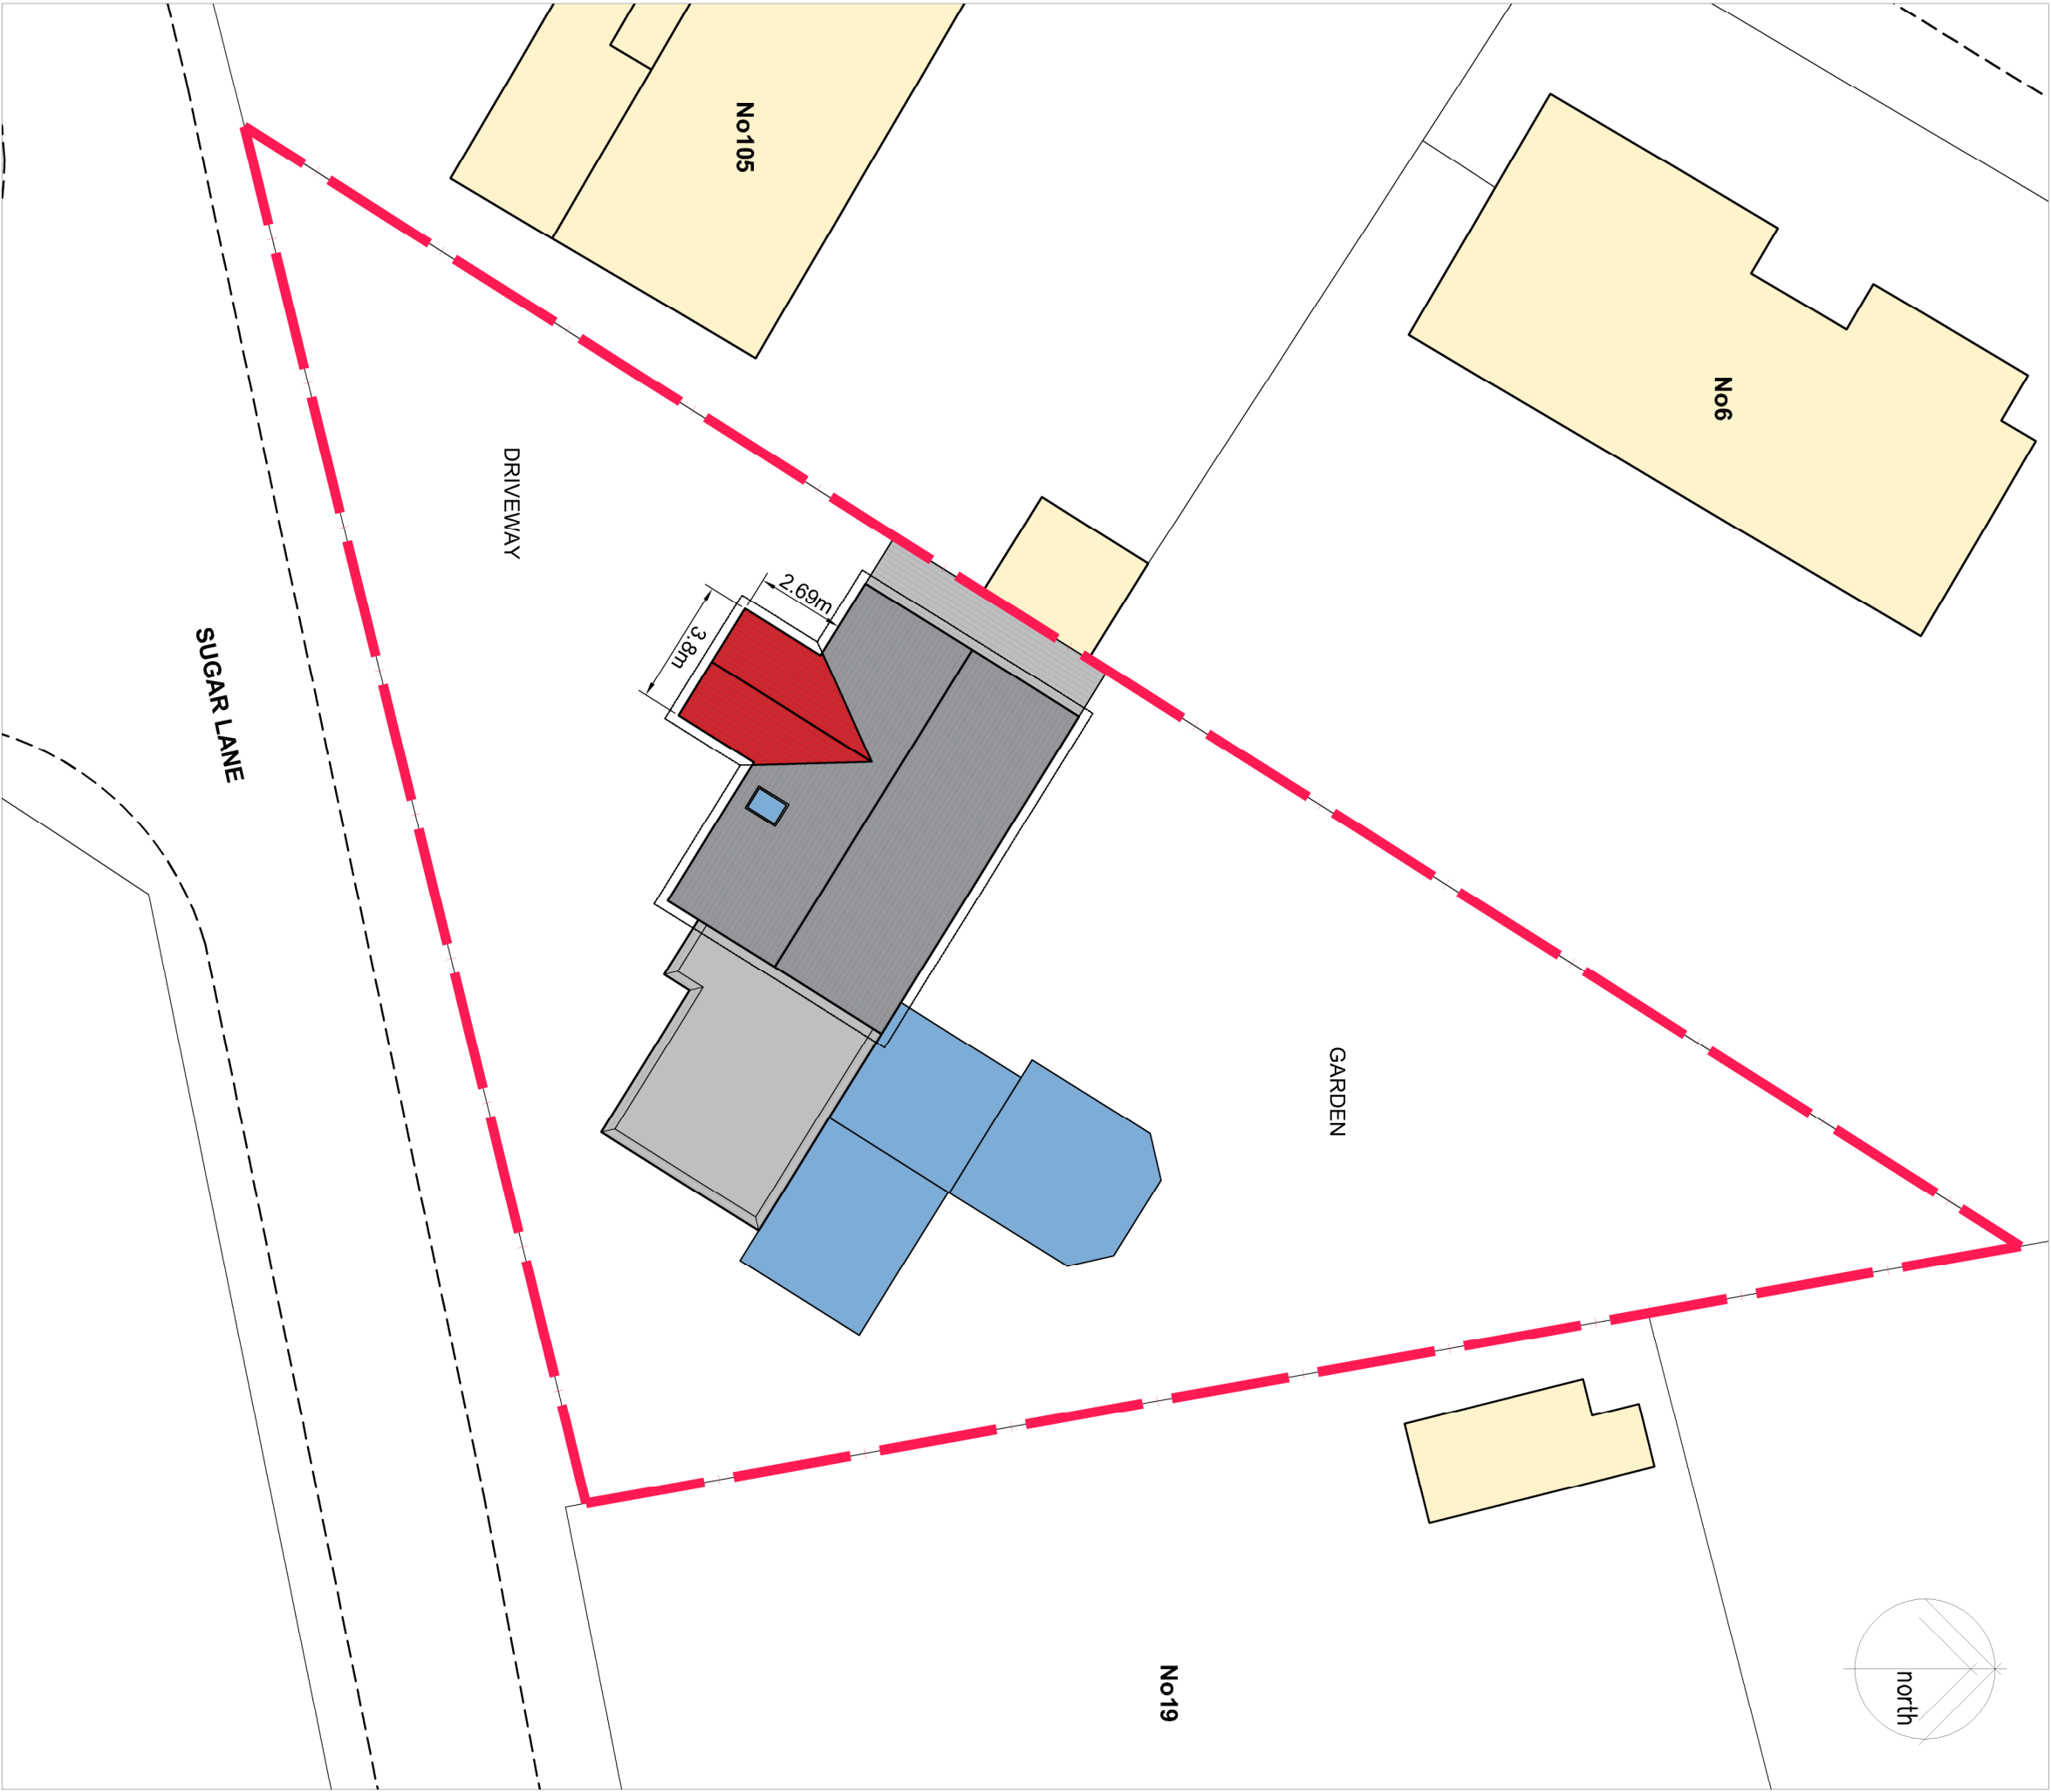

PROPOSED SITE PLAN

SCALE 1:200 A2

SUBJECT TO PLANNING APPROVAL FROM
KNOWSLEY COUNCIL

BRAMLEY - PATE + PARTNERS
Chartered Architects - Telephone (01772) 336357

157 Sugar Lane, Knowsley Village, L34 0EW		11 11 2025
Mr & Mrs A Kemp		Job No 2082
Front porch extension		PL 00 02A
EXISTING + PROPOSED SITE PLANS		