


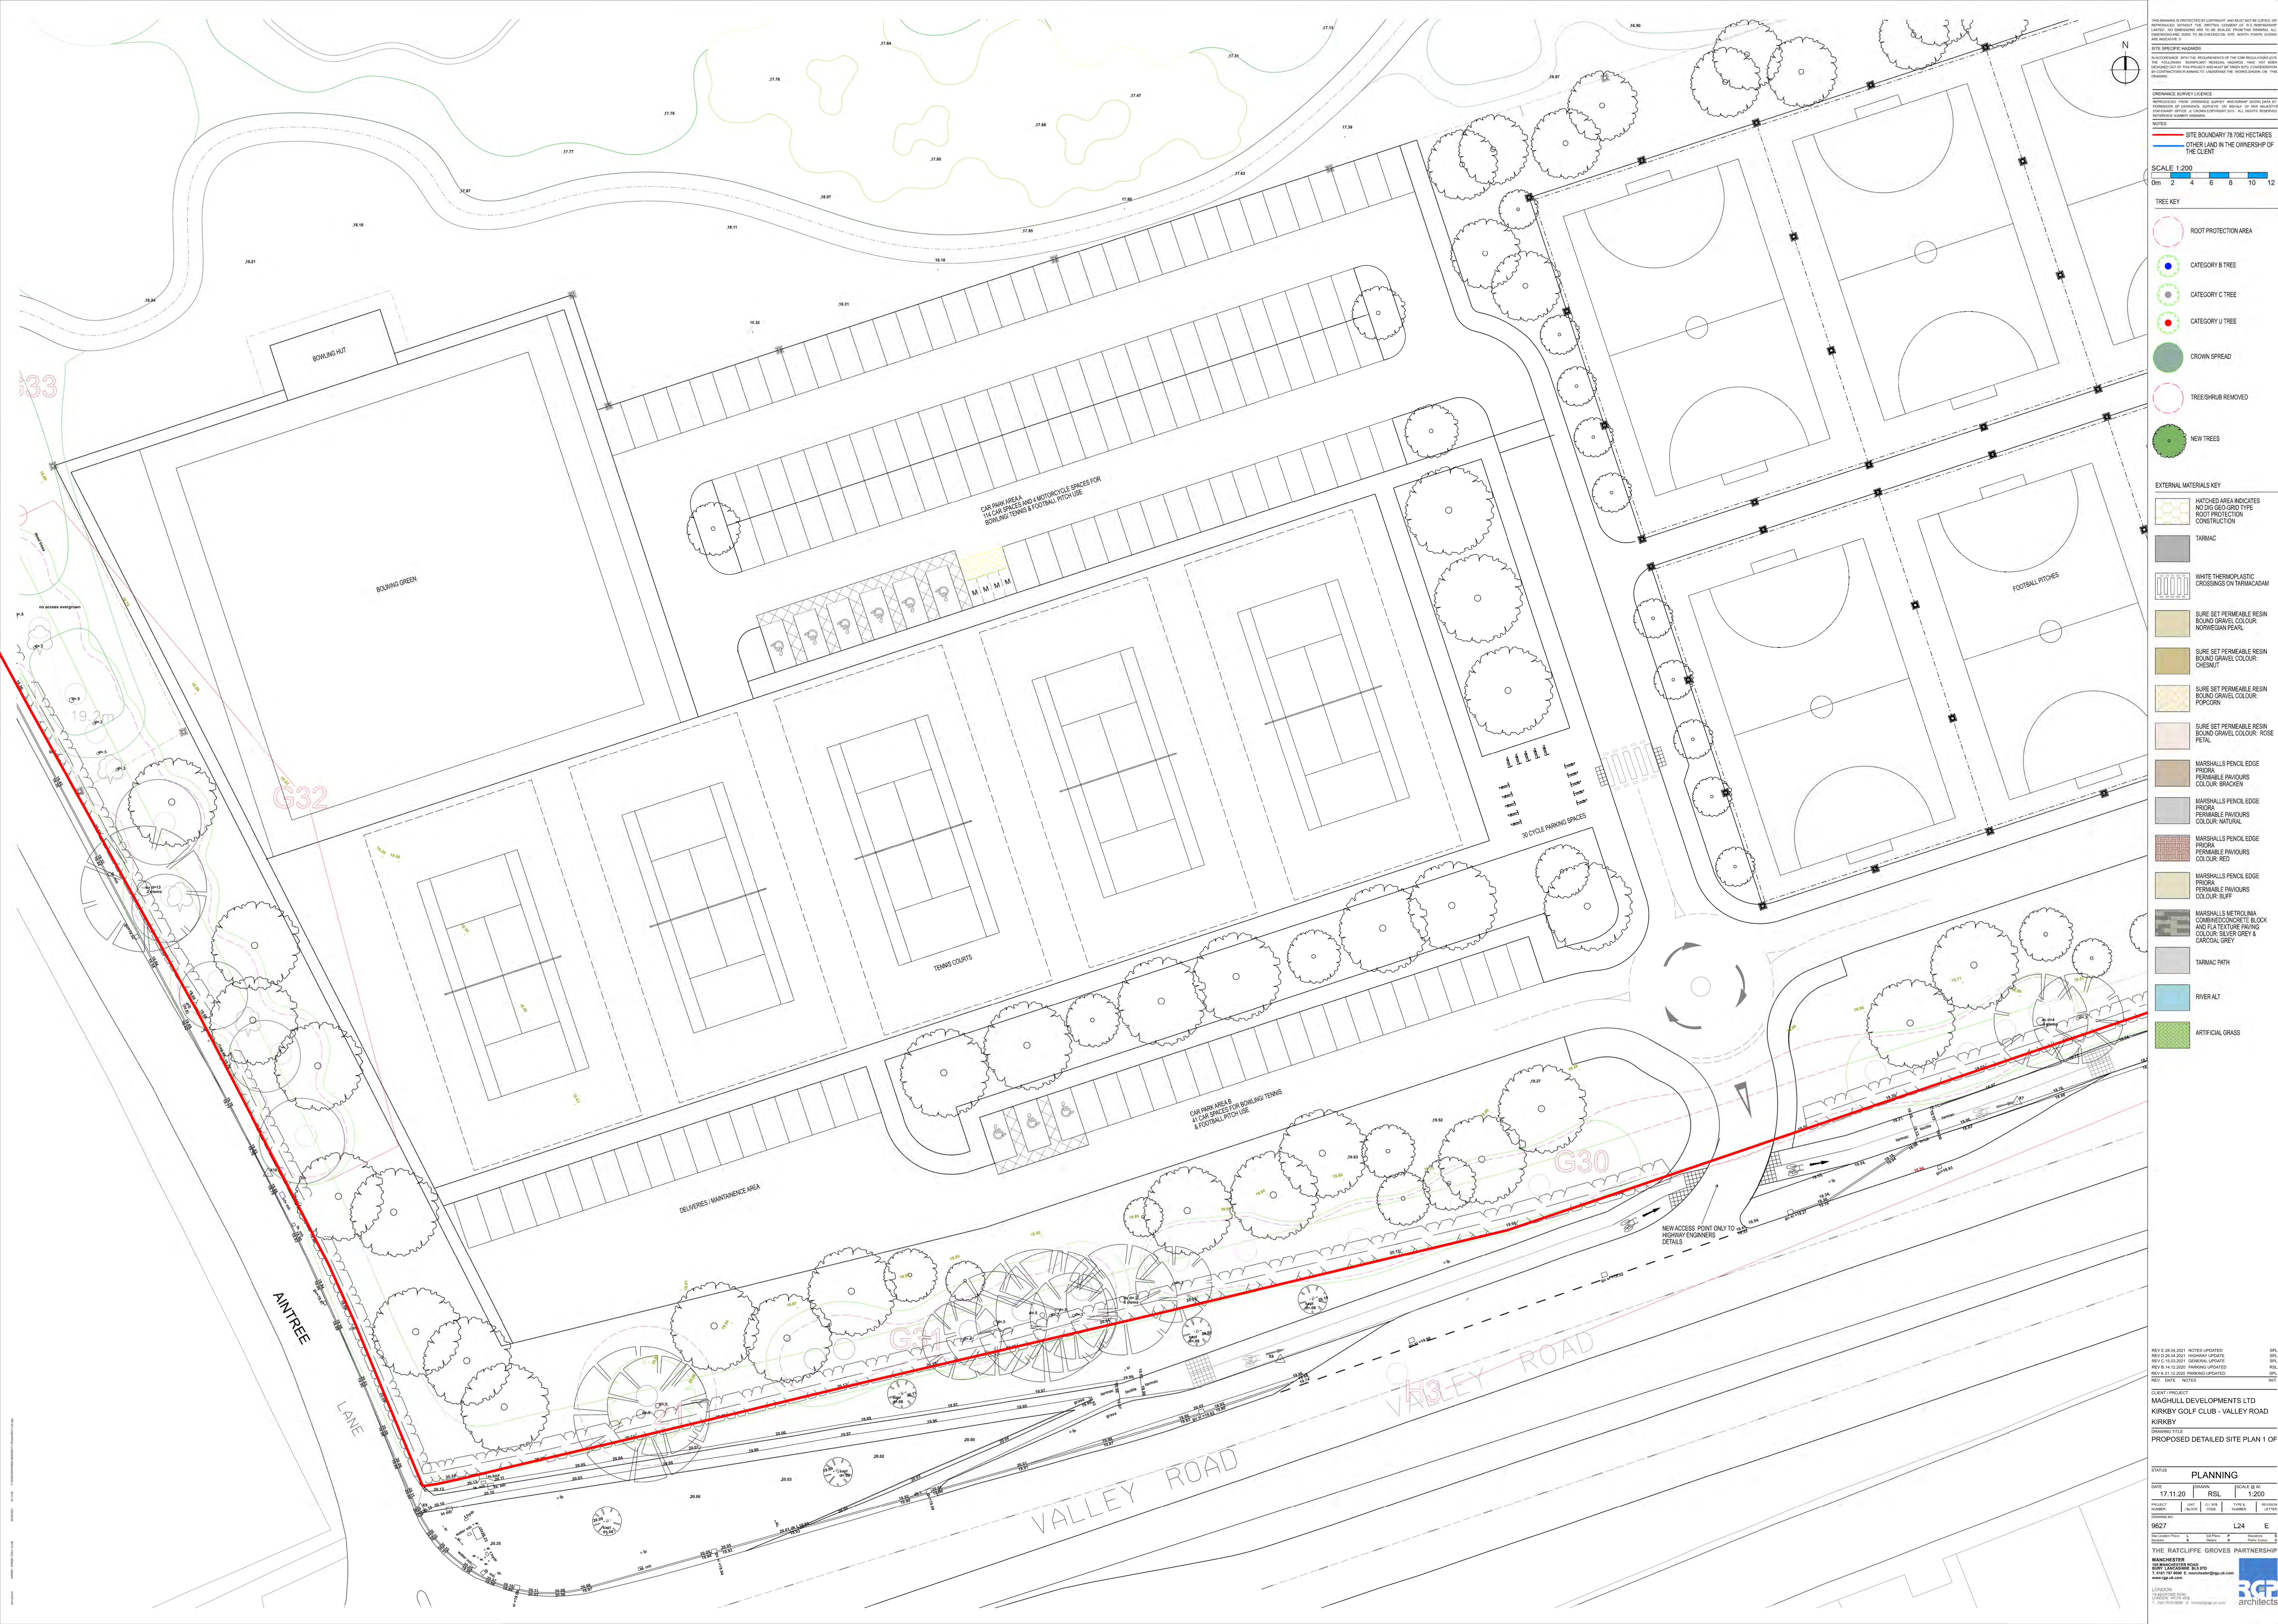

THIS DRAWING IS PROTECTED BY COPYRIGHT AND MUST NOT BE COPIED OR REPRODUCED WITHOUT THE WRITTEN CONSENT OF THE UNDERSIGNED. ANY UNAUTHORIZED USE OF THIS DRAWING IS PROHIBITED. THE UNDERSIGNED ACCEPTS NO LIABILITY FOR ANY LOSS OR DAMAGE CAUSED BY THE USE OF THIS DRAWING. THE UNDERSIGNED IS NOT RESPONSIBLE FOR ANY CONSTRUCTION DEFECTS OR DELAYS CAUSED BY THE USE OF THIS DRAWING.

DATE: 17.11.20
DRAWN: RSL
CHECKED: RSL
APPROVED: RSL

NOTES:
1. SITE BOUNDARY 78.782 HECTARES
2. OTHER LAND IN THE OWNERSHIP OF THE CLIENT

SCALE 1:200
0m 2 4 6 8 10 12

TREE KEY

- ROOT PROTECTION AREA
- CATEGORY B TREE
- CATEGORY C TREE
- CATEGORY U TREE
- CROWN SPREAD
- TREES/SHRUB REMOVED
- NEW TREES

EXTERNAL MATERIALS KEY

- HATCHED AREA INDICATES NO DIS GEO GRID TYPE ROOT PROTECTION CONSTRUCTION
- TARMAC
- WHITE THERMOPLASTIC CROSSINGS ON TARMAC/ADAM
- SURE SET PERMEABLE RESIN BOUND GRAVEL COLOUR: NORWEGIAN PEARL
- SURE SET PERMEABLE RESIN BOUND GRAVEL COLOUR: CHESTNUT
- SURE SET PERMEABLE RESIN BOUND GRAVEL COLOUR: POPCORN
- SURE SET PERMEABLE RESIN BOUND GRAVEL COLOUR: ROSE PETAL
- MARSHALLS PENCIL EDGE PRORA PERMEABLE FAVOURS COLOUR: BRICKEN
- MARSHALLS PENCIL EDGE PRORA PERMEABLE FAVOURS COLOUR: NATURAL
- MARSHALLS PENCIL EDGE PRORA PERMEABLE FAVOURS COLOUR: RED
- MARSHALLS PENCIL EDGE PRORA PERMEABLE FAVOURS COLOUR: BLUE
- MARSHALLS METROLINIA COMBINED CONCRETE BLOCK AND FLAT TEXTURE PAVING COLOUR: SILVER GREY & CARBONAL GREY
- TARMAC PATH
- RIVER ALT
- ARTIFICIAL GRASS

CLIENT PROJECT:
MAGHILL DEVELOPMENTS LTD
KIRKBY GOLF CLUB - VALLEY ROAD
KIRKBY
DRAWING TITLE:
PROPOSED DETAILED SITE PLAN 1 OF 4

STATUS: PLANNING
DATE: 17.11.20
SCALE: 1:200
PROJECT: 9627
L24
E

THE RATCLIFFE GROVES PARTNERSHIP
MANCHESTER
2000 VINCENNA RD
1. 0161 770 1000
www.rgp.co.uk

LONDON
1. 020 7450 4888
www.rgp.co.uk

RGP architects