


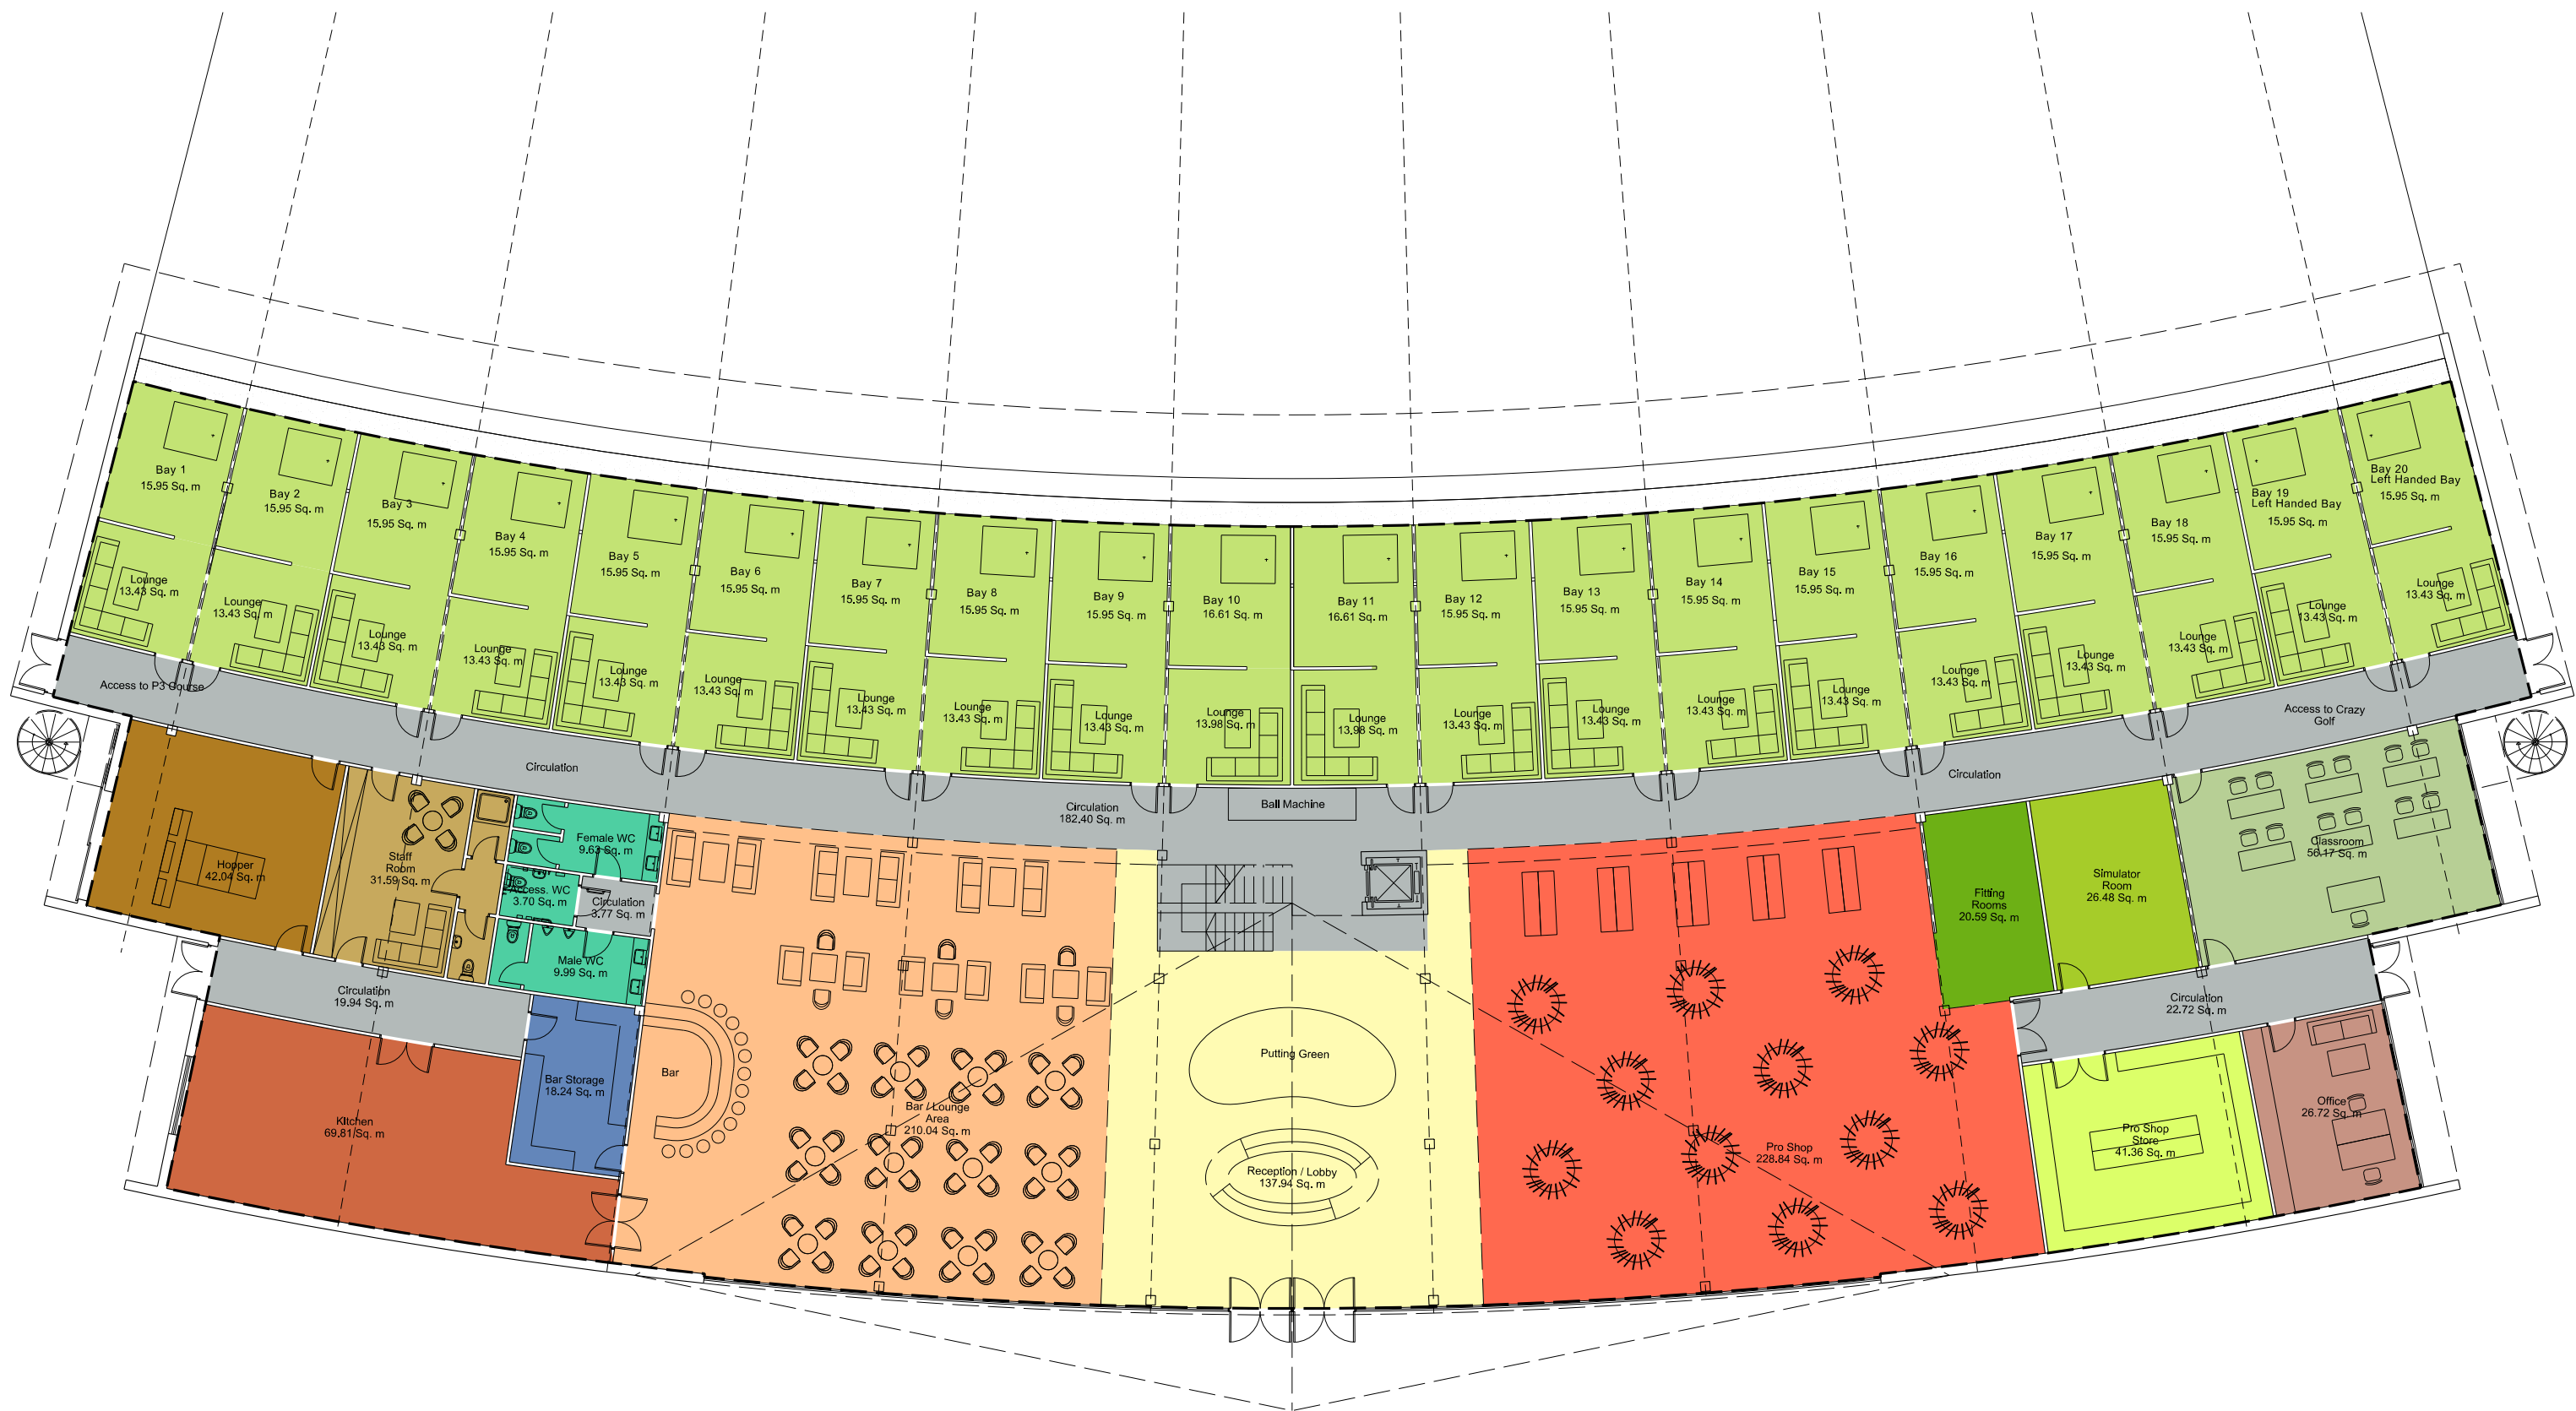

Ground Floor Plan

Driving Range Building Room Schedule		
Ground Floor		
No	Room Name	Area
1	Reception / Lobby	137.94 sq m
2	Pro Shop	228.84 sq m
3	Pro Shop Store	41.36 sq m
4	Office	26.72 sq m
5	Circulation	22.72 sq m
6	Fitting Room	20.59 sq m
7	Simulator Room	26.48 sq m
8	Classroom	56.17 sq m
9	Bar / Lounge	210.04 sq m
10	Bar Store	18.24 sq m
11	Kitchen	69.81 sq m
12	Circulation	19.94 sq m
13	Male WC	9.99 sq m
14	Accessible WC	3.70 sq m
15	Female WC	9.63 sq m
16	Circulation	3.77 sq m
17	Staff Room	31.59 sq m
18	Hopper	42.04 sq m
19	Circulation	182.40 sq m
20	Bay 01	15.95 sq m
21	Bay 01 Lounge	13.43 sq m
22	Bay 02	15.95 sq m
23	Bay 02 Lounge	13.43 sq m
24	Bay 03	15.95 sq m
25	Bay 03 Lounge	13.43 sq m
26	Bay 04	15.95 sq m
27	Bay 04 Lounge	13.43 sq m
28	Bay 05	15.95 sq m
29	Bay 05 Lounge	13.43 sq m
30	Bay 06	15.95 sq m
31	Bay 06 Lounge	13.43 sq m
32	Bay 07	15.95 sq m
33	Bay 07 Lounge	13.43 sq m
34	Bay 08	15.95 sq m
35	Bay 08 Lounge	13.43 sq m
36	Bay 09	15.95 sq m
37	Bay 09 Lounge	13.43 sq m
38	Bay 10	16.61 sq m
39	Bay 10 Lounge	13.98 sq m
40	Bay 11	16.61 sq m
41	Bay 11 Lounge	13.98 sq m
42	Bay 12	15.95 sq m
43	Bay 12 Lounge	13.43 sq m
44	Bay 13	15.95 sq m
45	Bay 13 Lounge	13.43 sq m
46	Bay 14	15.95 sq m
47	Bay 14 Lounge	13.43 sq m
48	Bay 15	15.95 sq m
49	Bay 15 Lounge	13.43 sq m
50	Bay 16	15.95 sq m
51	Bay 16 Lounge	13.43 sq m
52	Bay 17	15.95 sq m
53	Bay 17 Lounge	13.43 sq m
54	Bay 18	15.95 sq m
55	Bay 18 Lounge	13.43 sq m
56	Bay 19	15.95 sq m
57	Bay 19 Lounge	13.43 sq m
58	Bay 20	15.95 sq m
59	Bay 20 Lounge	13.43 sq m
Total		1738.56 sq m

01.

02.

03.

04.

05.

REVISIONS

A	09/03/20	Amendments to Driving Range	PA	AC
B	22/06/21	Amendments to highways and site layout	SS	AC
REV	DATE	DESCRIPTION	REV BY	CHK BY

KEY PLAN

CONSULTANT

International Design Group

AD CONSULTANT

CLIENT

ISSUED FOR

Planning Application (90% submittal)

PROJECT

Kirkby Valley Golf Club

DRAWING TITLE

130-1 Driving Range Floor Plans

Drawn	MV	Checked	AC	Approved	JH
Date	29.08.19	Sheet Size	A2	Scale	1:200
Drawing No.				Rev. B	
CAD File No.		Consultant Project No.			

This drawing, the designs and details shown are the copyright of International Design Group and shall not be copied or reproduced in any form without their written consent.

INTERNATIONAL DESIGN GROUP