



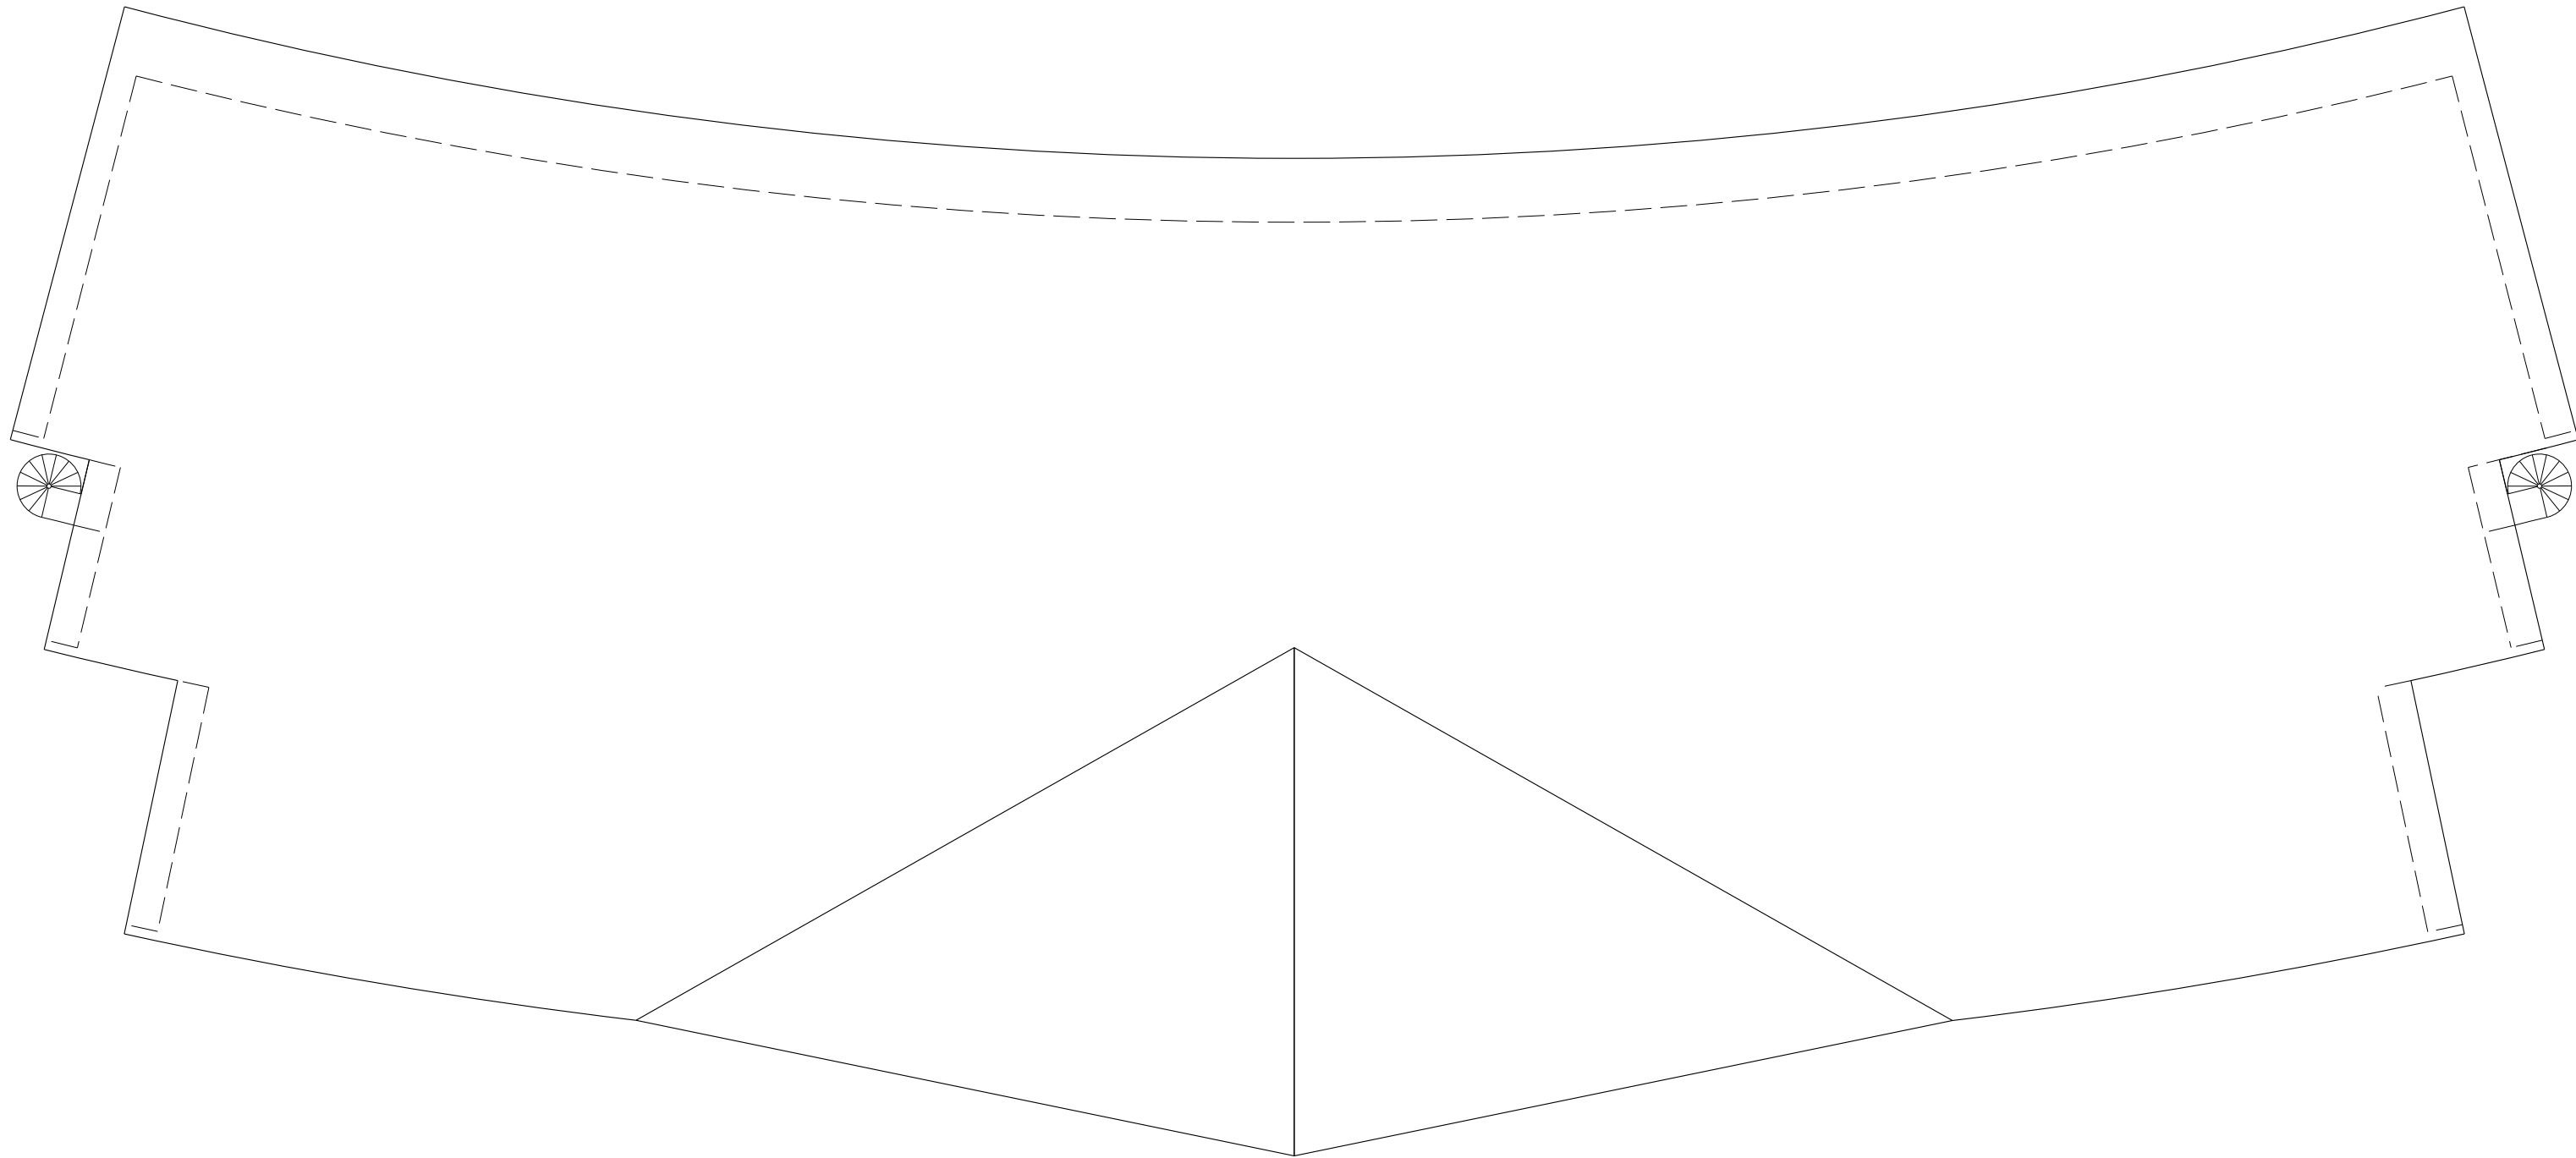

Roof Plan

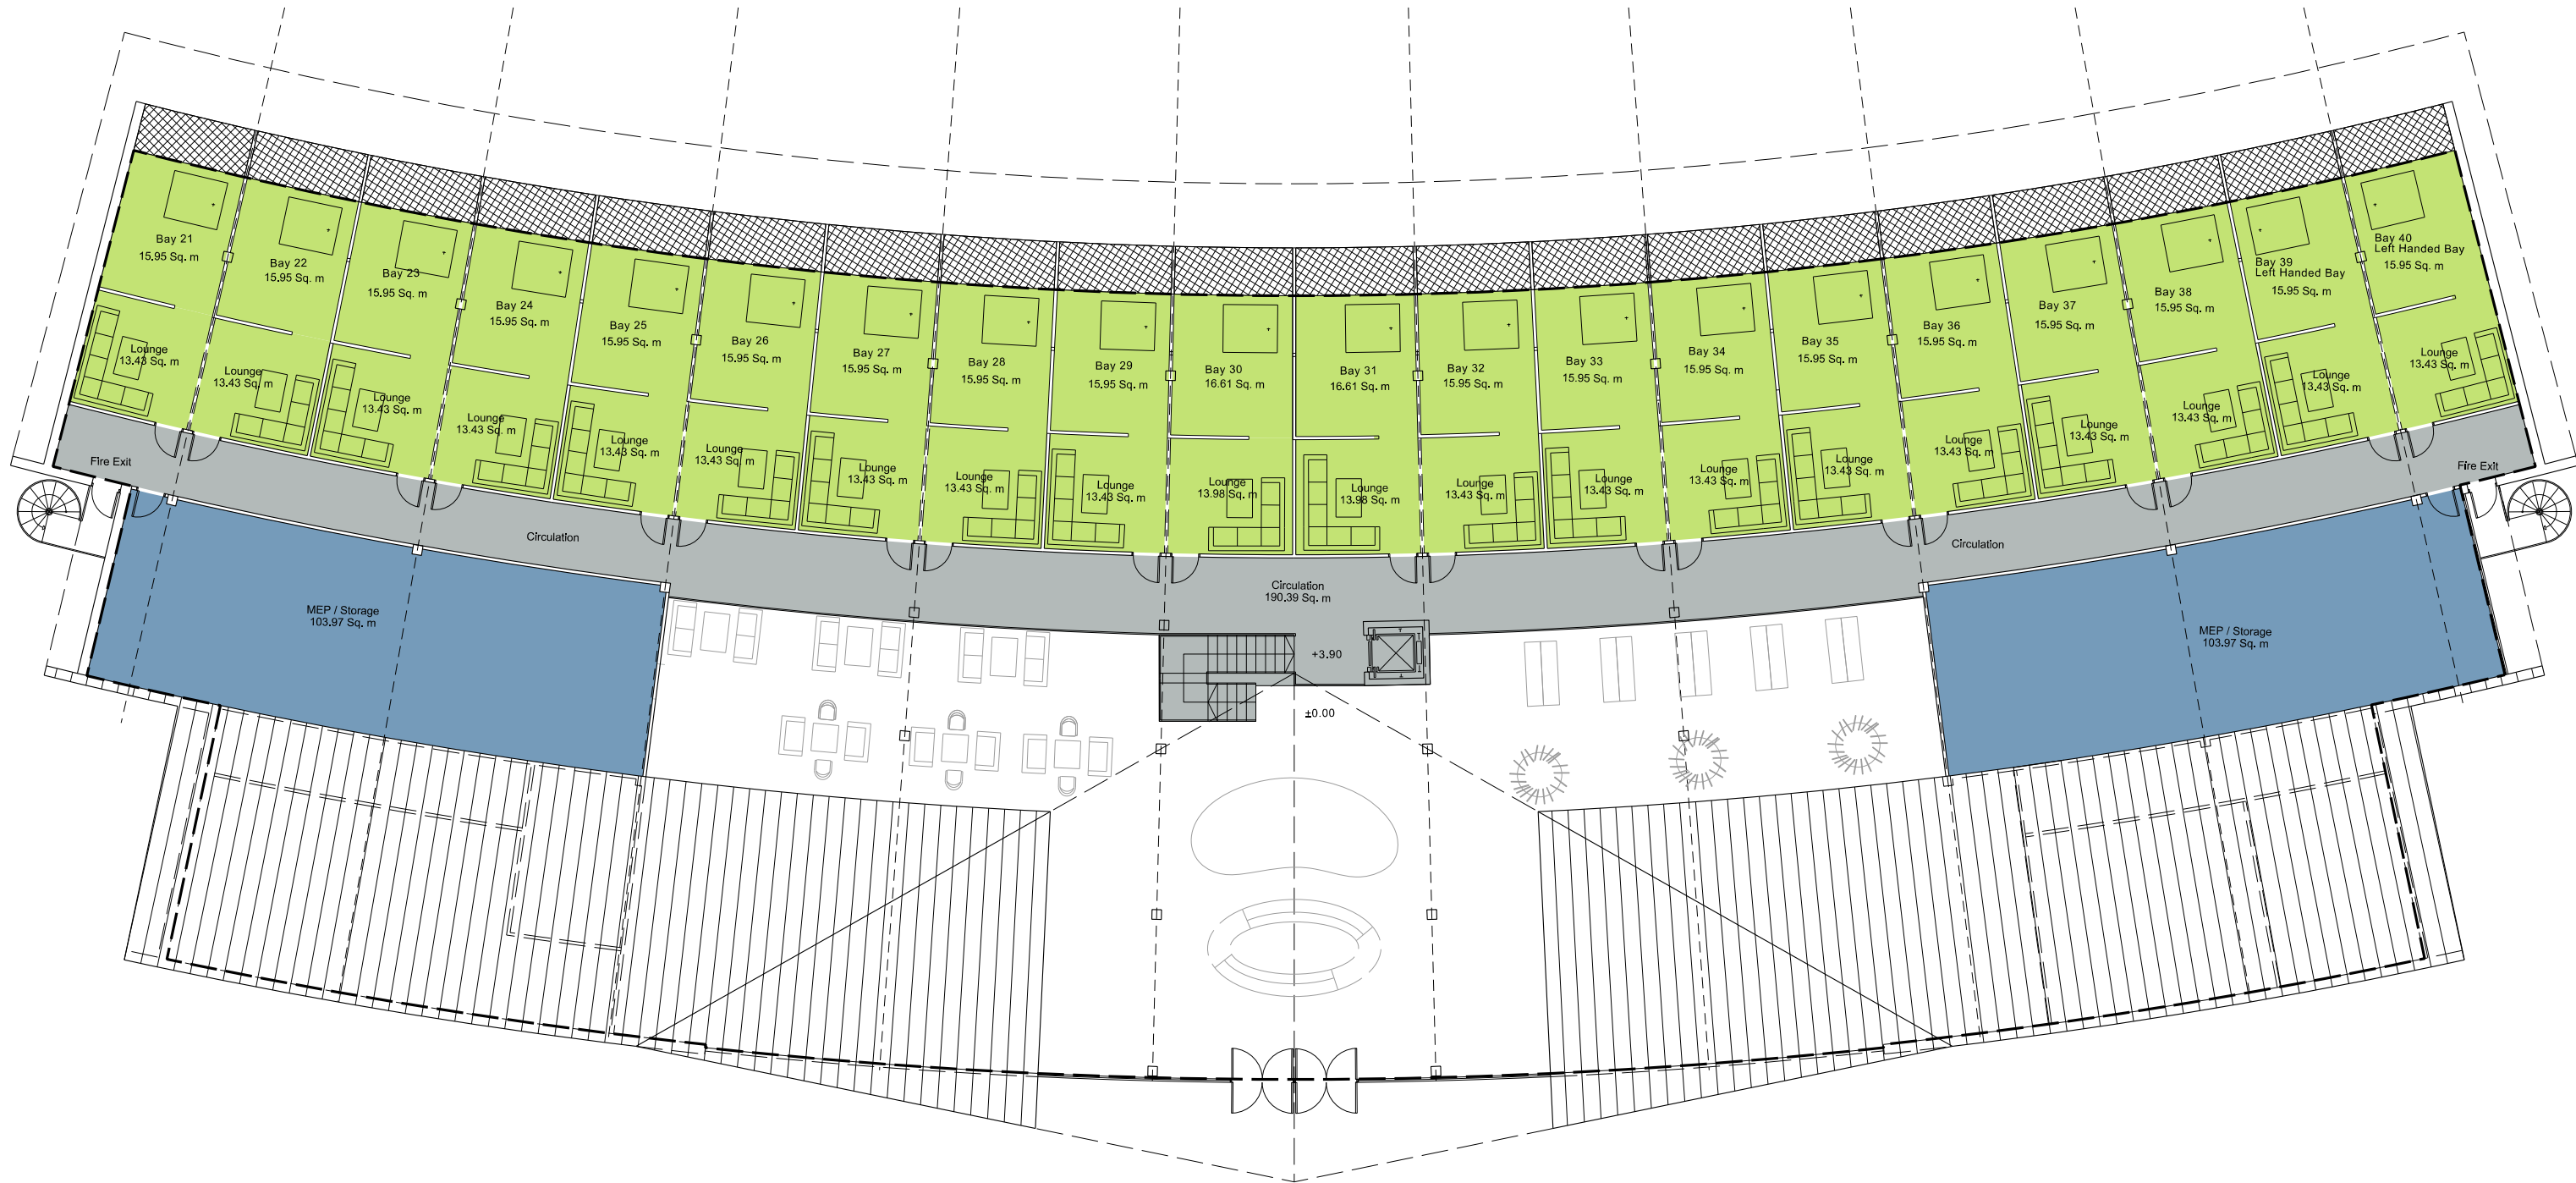

First Floor Plan

GENERAL NOTES

- 01.
- 02.
- 03.
- 04.
- 05.

REVISIONS

REV	DATE	DESCRIPTION	REV BY	CHK BY
A	09/03/20	Amendments to Driving Range	PA	AC
B	22/06/21	Amendments to highways and site layout	SS	AC

KEY PLAN

CONSULTANT



LEAD CONSULTANT

CLIENT

ISSUED FOR

Planning Application
(90% submittal)

PROJECT

Kirkby Valley Golf Club

DRAWING TITLE

130-2 Driving Range Floor Plans

Drawn: MV Checked: AC Approved: JH

Date: 29.08.19 Sheet Size: A2 Scale: 1:200

Drawing No.: 0933 130-2 DRIVING RANGE FLOOR PLANS Rev: B

CAD File No.: 0933 130-2 DRIVING RANGE FLOOR PLANS Consultant Project No.:

This drawing, the designs and details shown are the copyright of International Design Group and shall not be copied or reproduced in any form without their written consent.

© INTERNATIONAL DESIGN GROUP