



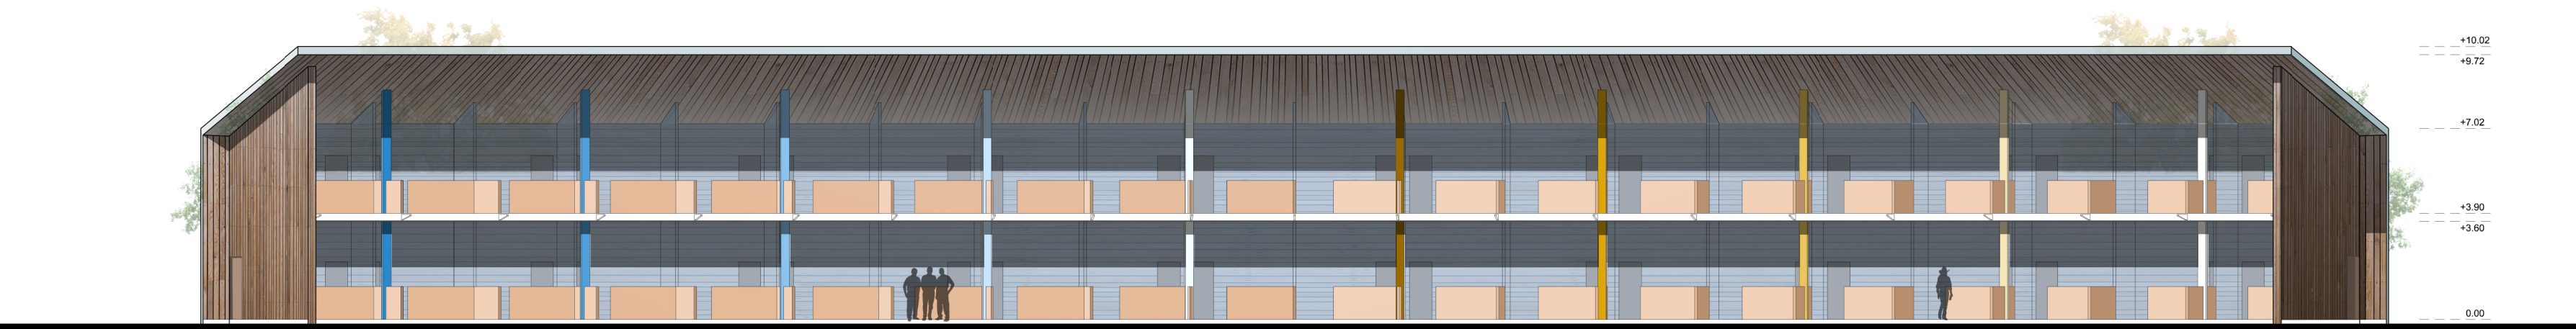

Front Elevation



Rear Elevation

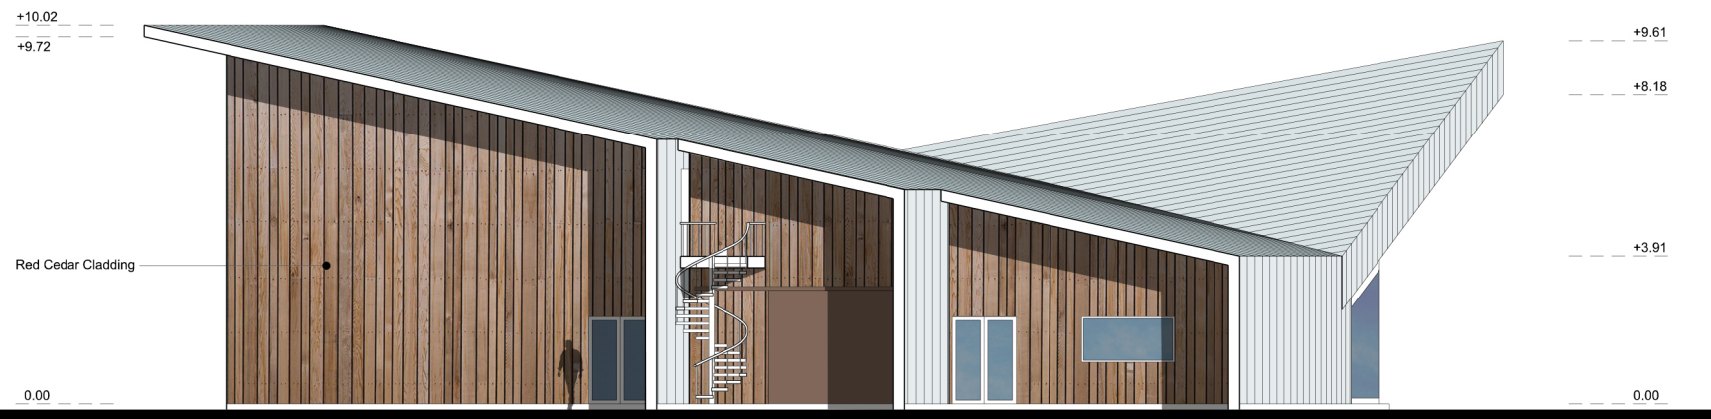

Side Elevation



Side Elevation

GENERAL NOTES

- 01.
- 02.
- 03.
- 04.
- 05.

REVISIONS

REV	DATE	DESCRIPTION	REV BY	CHK BY
A	09/03/20	Amendments to Driving Range	PA	AC
B	22/06/21	Amendments to Highways and site layout	SS	AC

KEY PLAN

CONSULTANT



LEAD CONSULTANT

CLIENT

ISSUED FOR

Planning Application (90% submittal)

PROJECT

Kirkby Valley Golf Club

DRAWING TITLE

131-1 Driving Range Elevations

Drawn	IMV	Checked	AC	Approved	JH
Date	29.08.19	Sheet Size	A2	Scale	1:200
Drawing No.	0003 131-1 DRIVING RANGE ELEVATIONS				Rev. B
CAD File No.	0003 131-1 DRIVING RANGE ELEVATIONS				Consultant Project No.

This drawing, the designs and details shown are the copyright of International Design Group and shall not be copied or reproduced in any form without their written consent.

© INTERNATIONAL DESIGN GROUP