


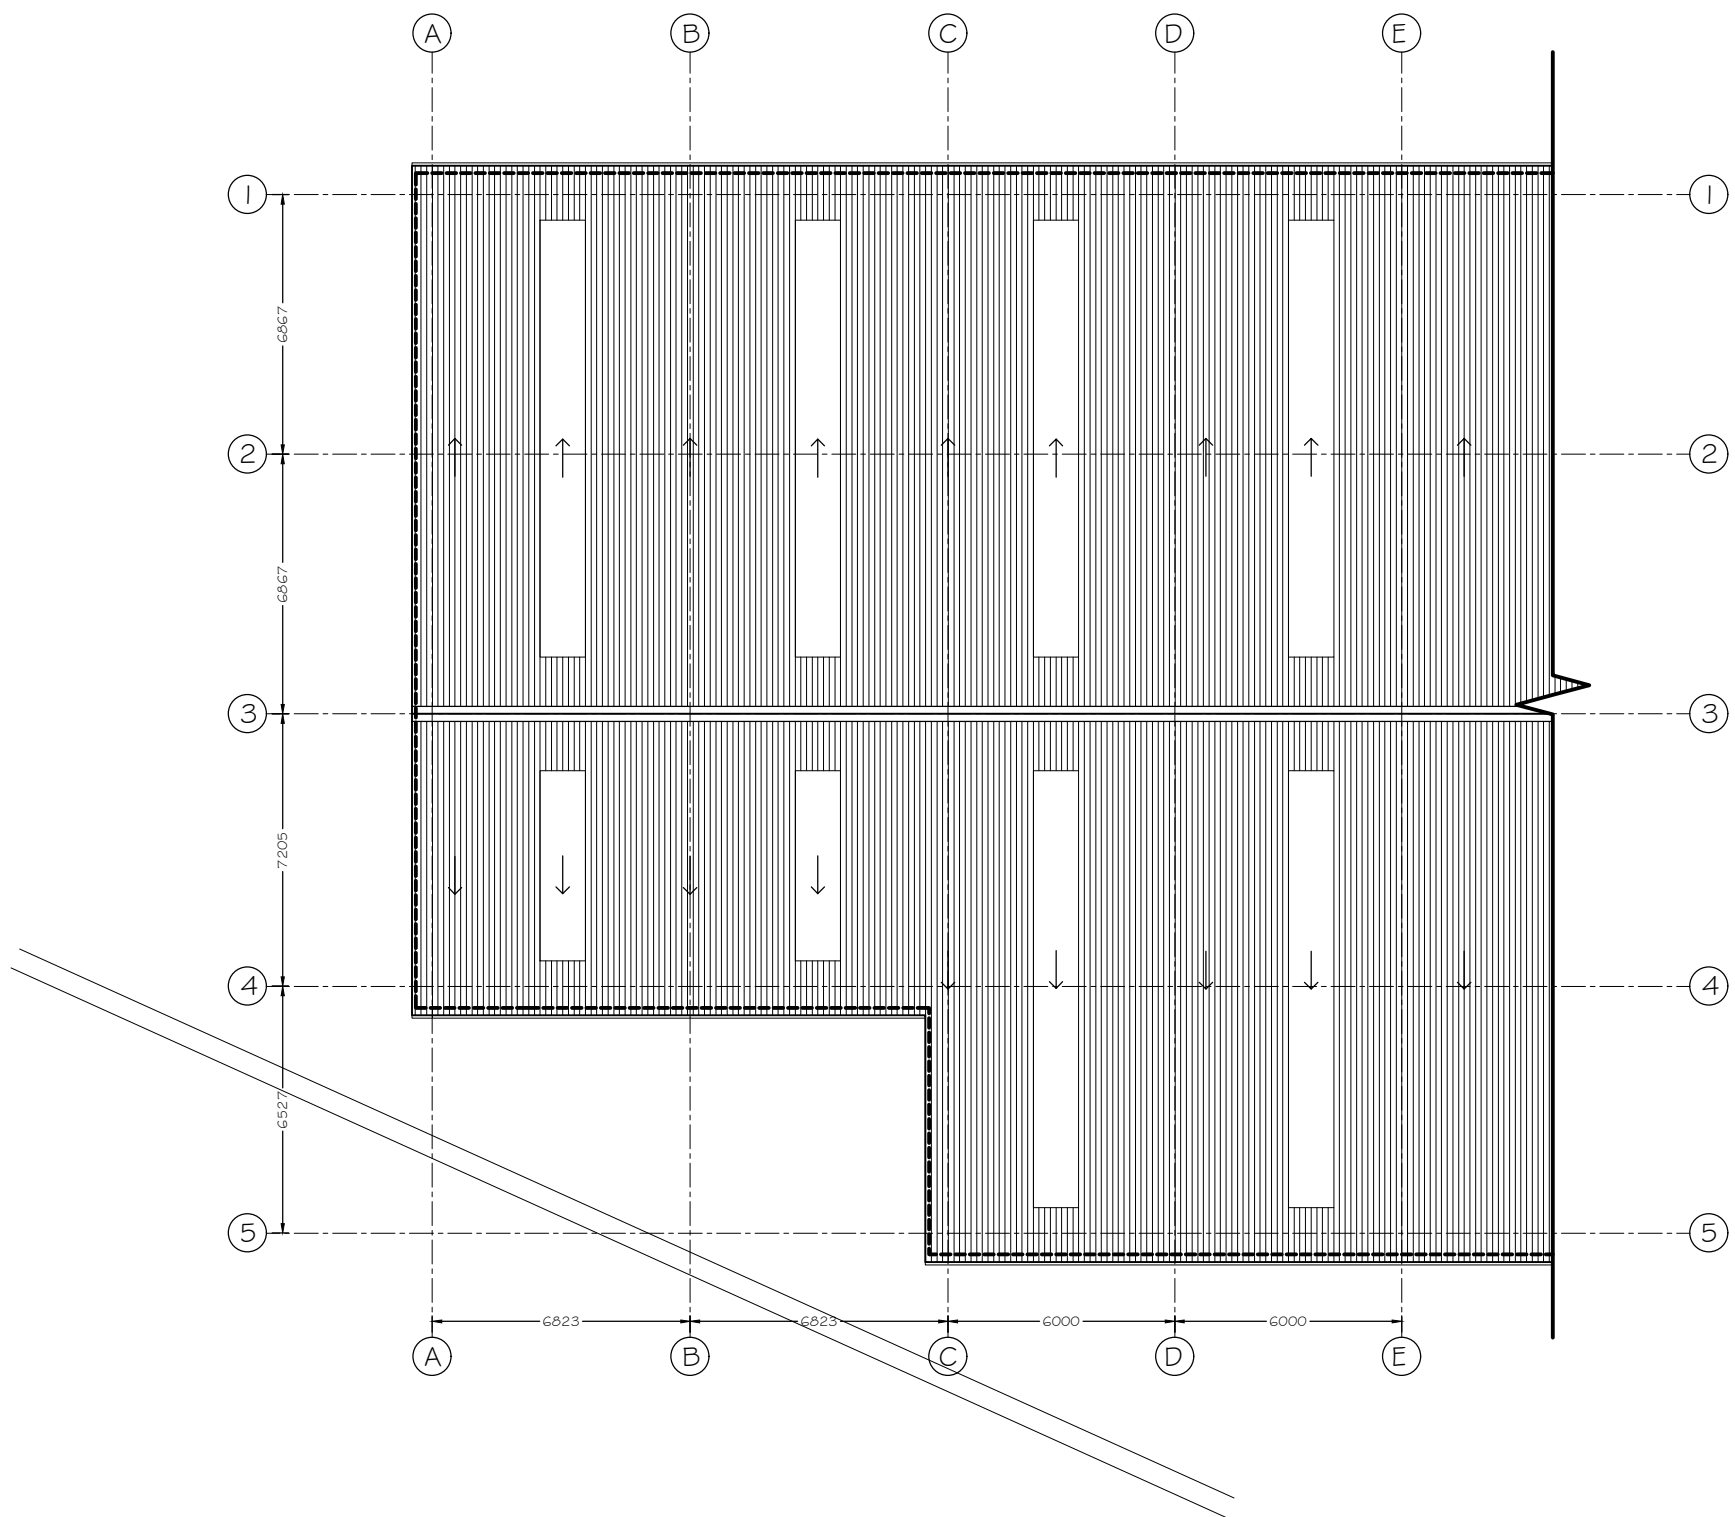

Revision	Description	Init.	Date
----------	-------------	-------	------

PLANNING

 47A Park Lane Poynton Stockport Cheshire SK12 1RD Tel: 01625 403 516 Fax: 01625 403 516 E-mail: info@pzvi-architects.co.uk	Project:	
	4-5 Ropers Court, Prescott	
	Industrial Extension	
	Client:	
	Harrison Collier	
Drawing Title:		
Existing roof plan		
Drawing No:		
KR014-PL-105		
Rev:		
-		
Drawn By:		
D.J.J.		
Checked:		
J. Albutt		
Scale:		
1:200@A3		
Date:		
12.04.2022		