


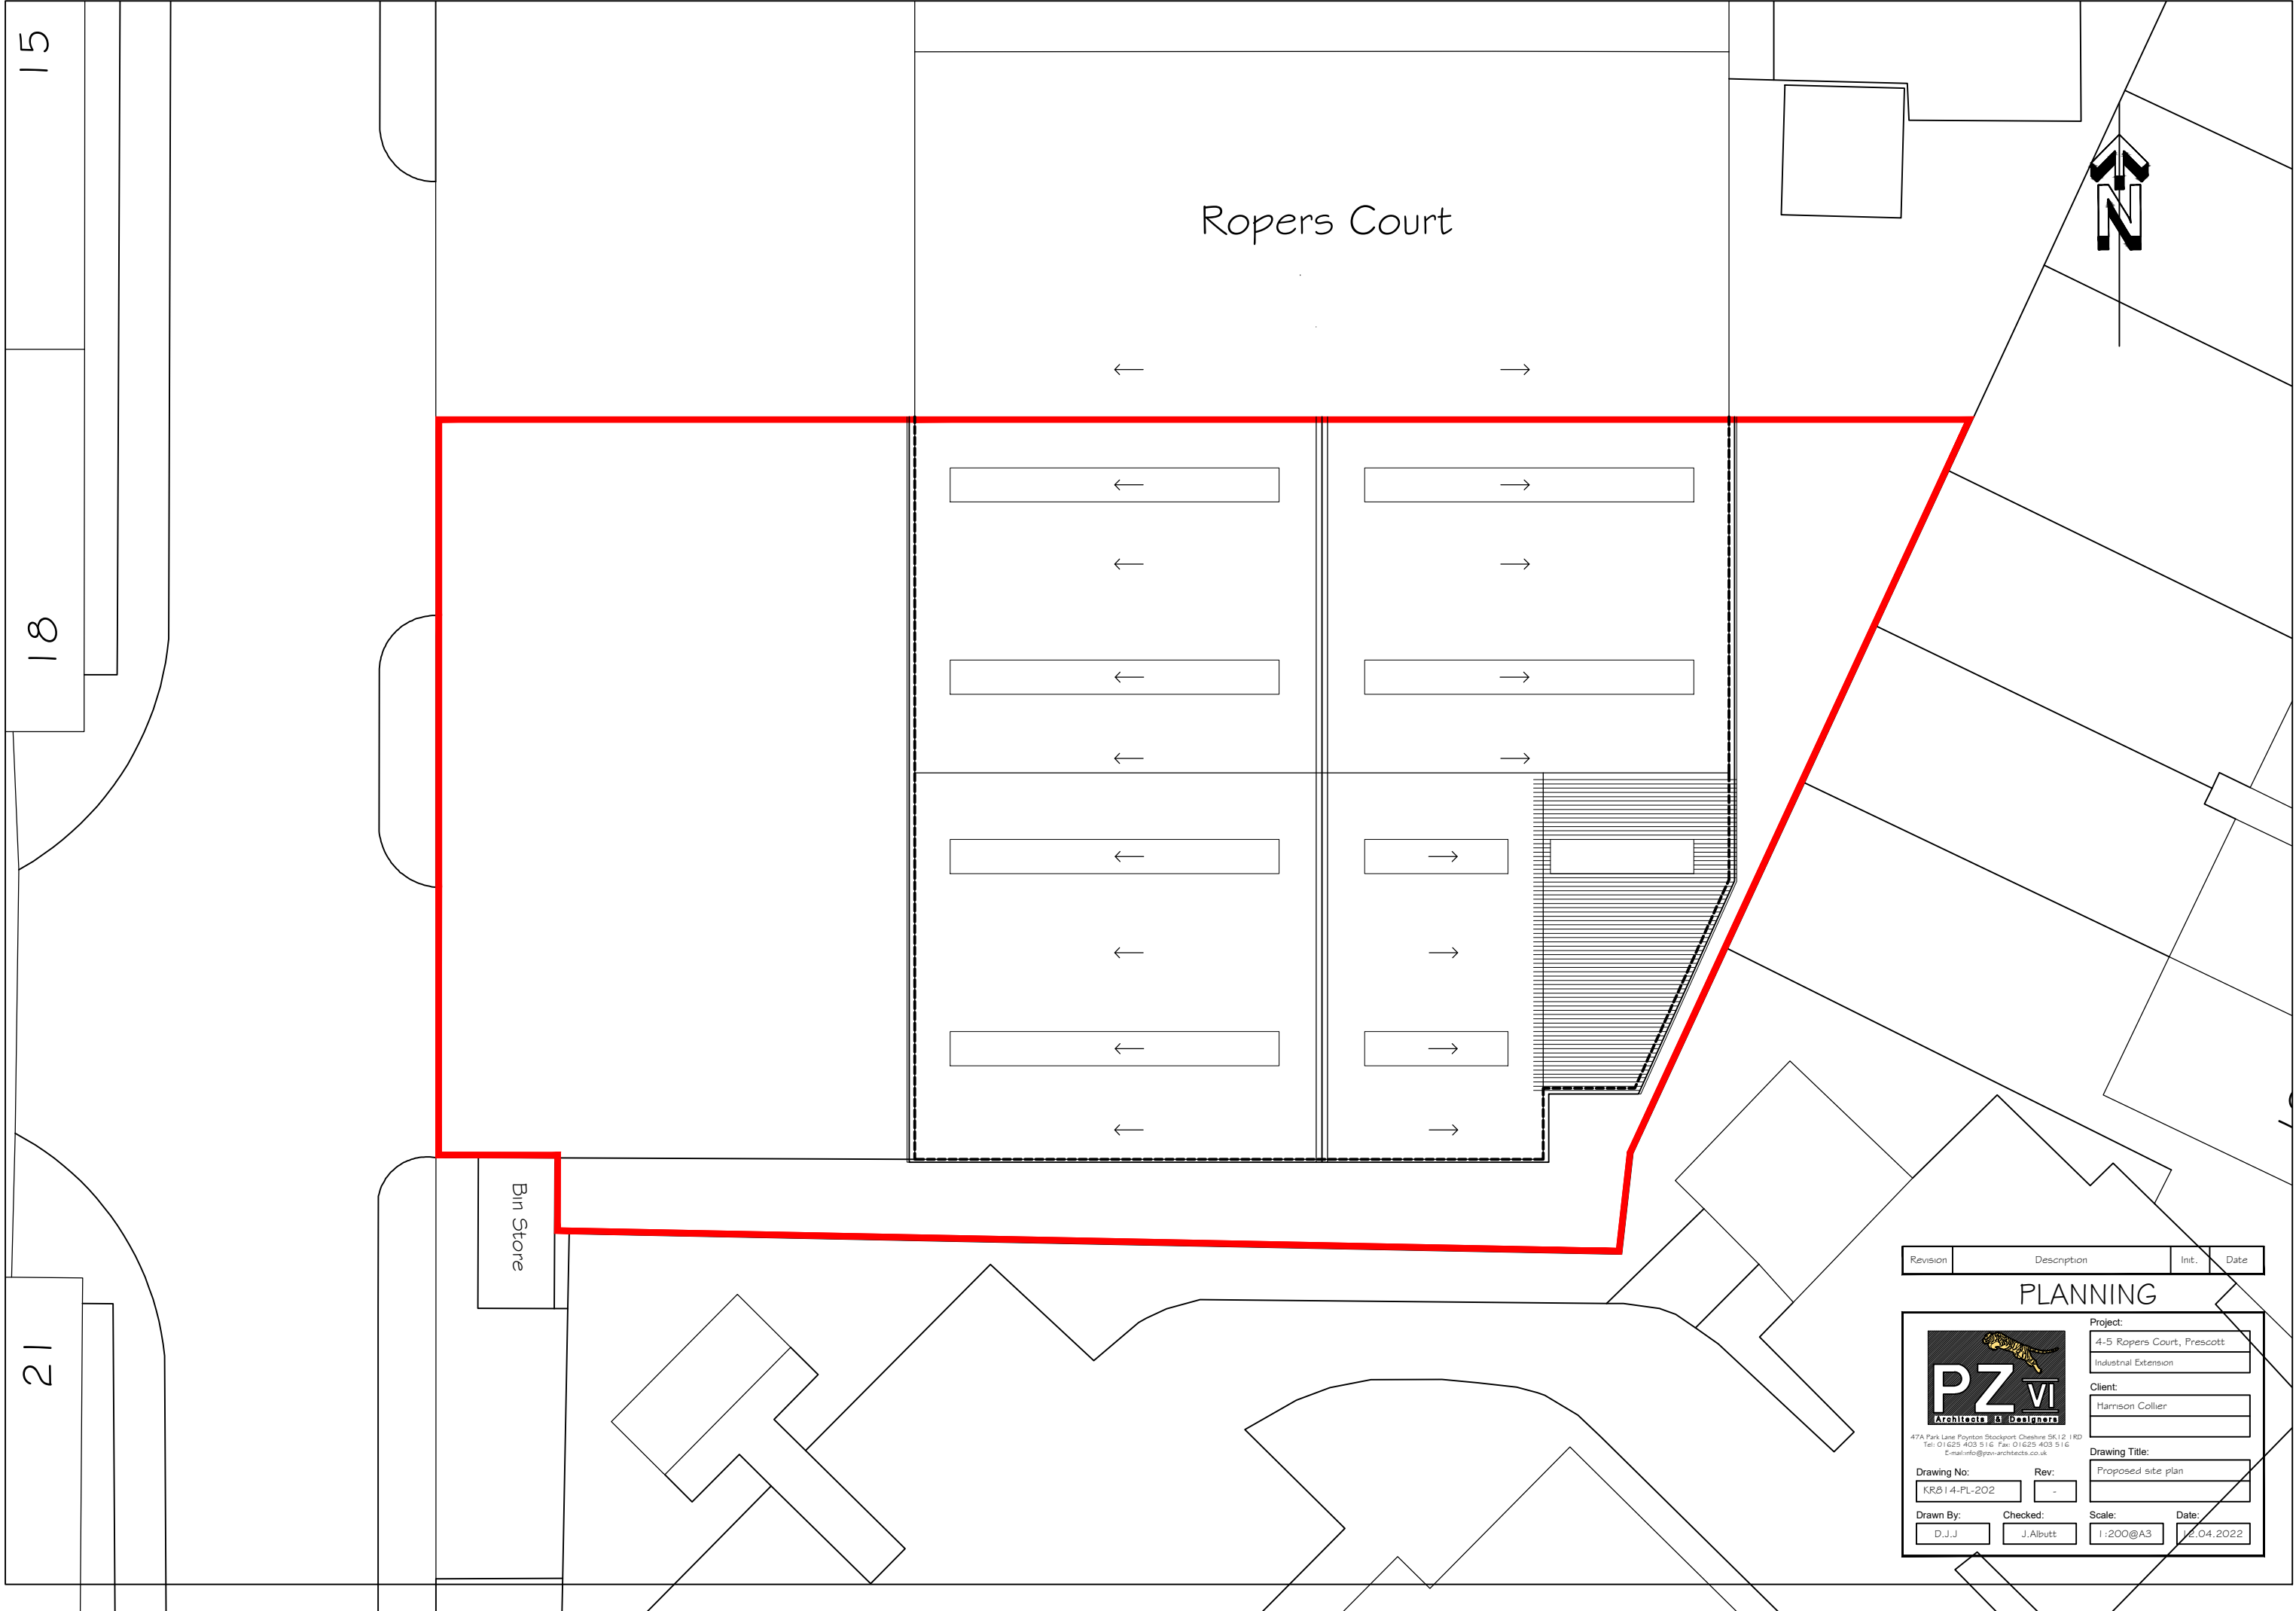

Revision	Description	Init.	Date
----------	-------------	-------	------

PLANNING

 47A Park Lane Poynton Stockport Cheshire SK12 1RD Tel: 01625 403 516 Fax: 01625 403 516 E-mail: info@pzvi-architects.co.uk	Project:		
	4-5 Ropers Court, Prescott		
	Industrial Extension		
	Client:		
		Harrison Collier	
Drawing Title:			
Proposed site plan			
Drawing No:	Rev:		
KR014-PL-202	-		
Drawn By:	Checked:	Scale:	Date:
D.J.J.	J. Albutt	1:200@A3	12.04.2022