


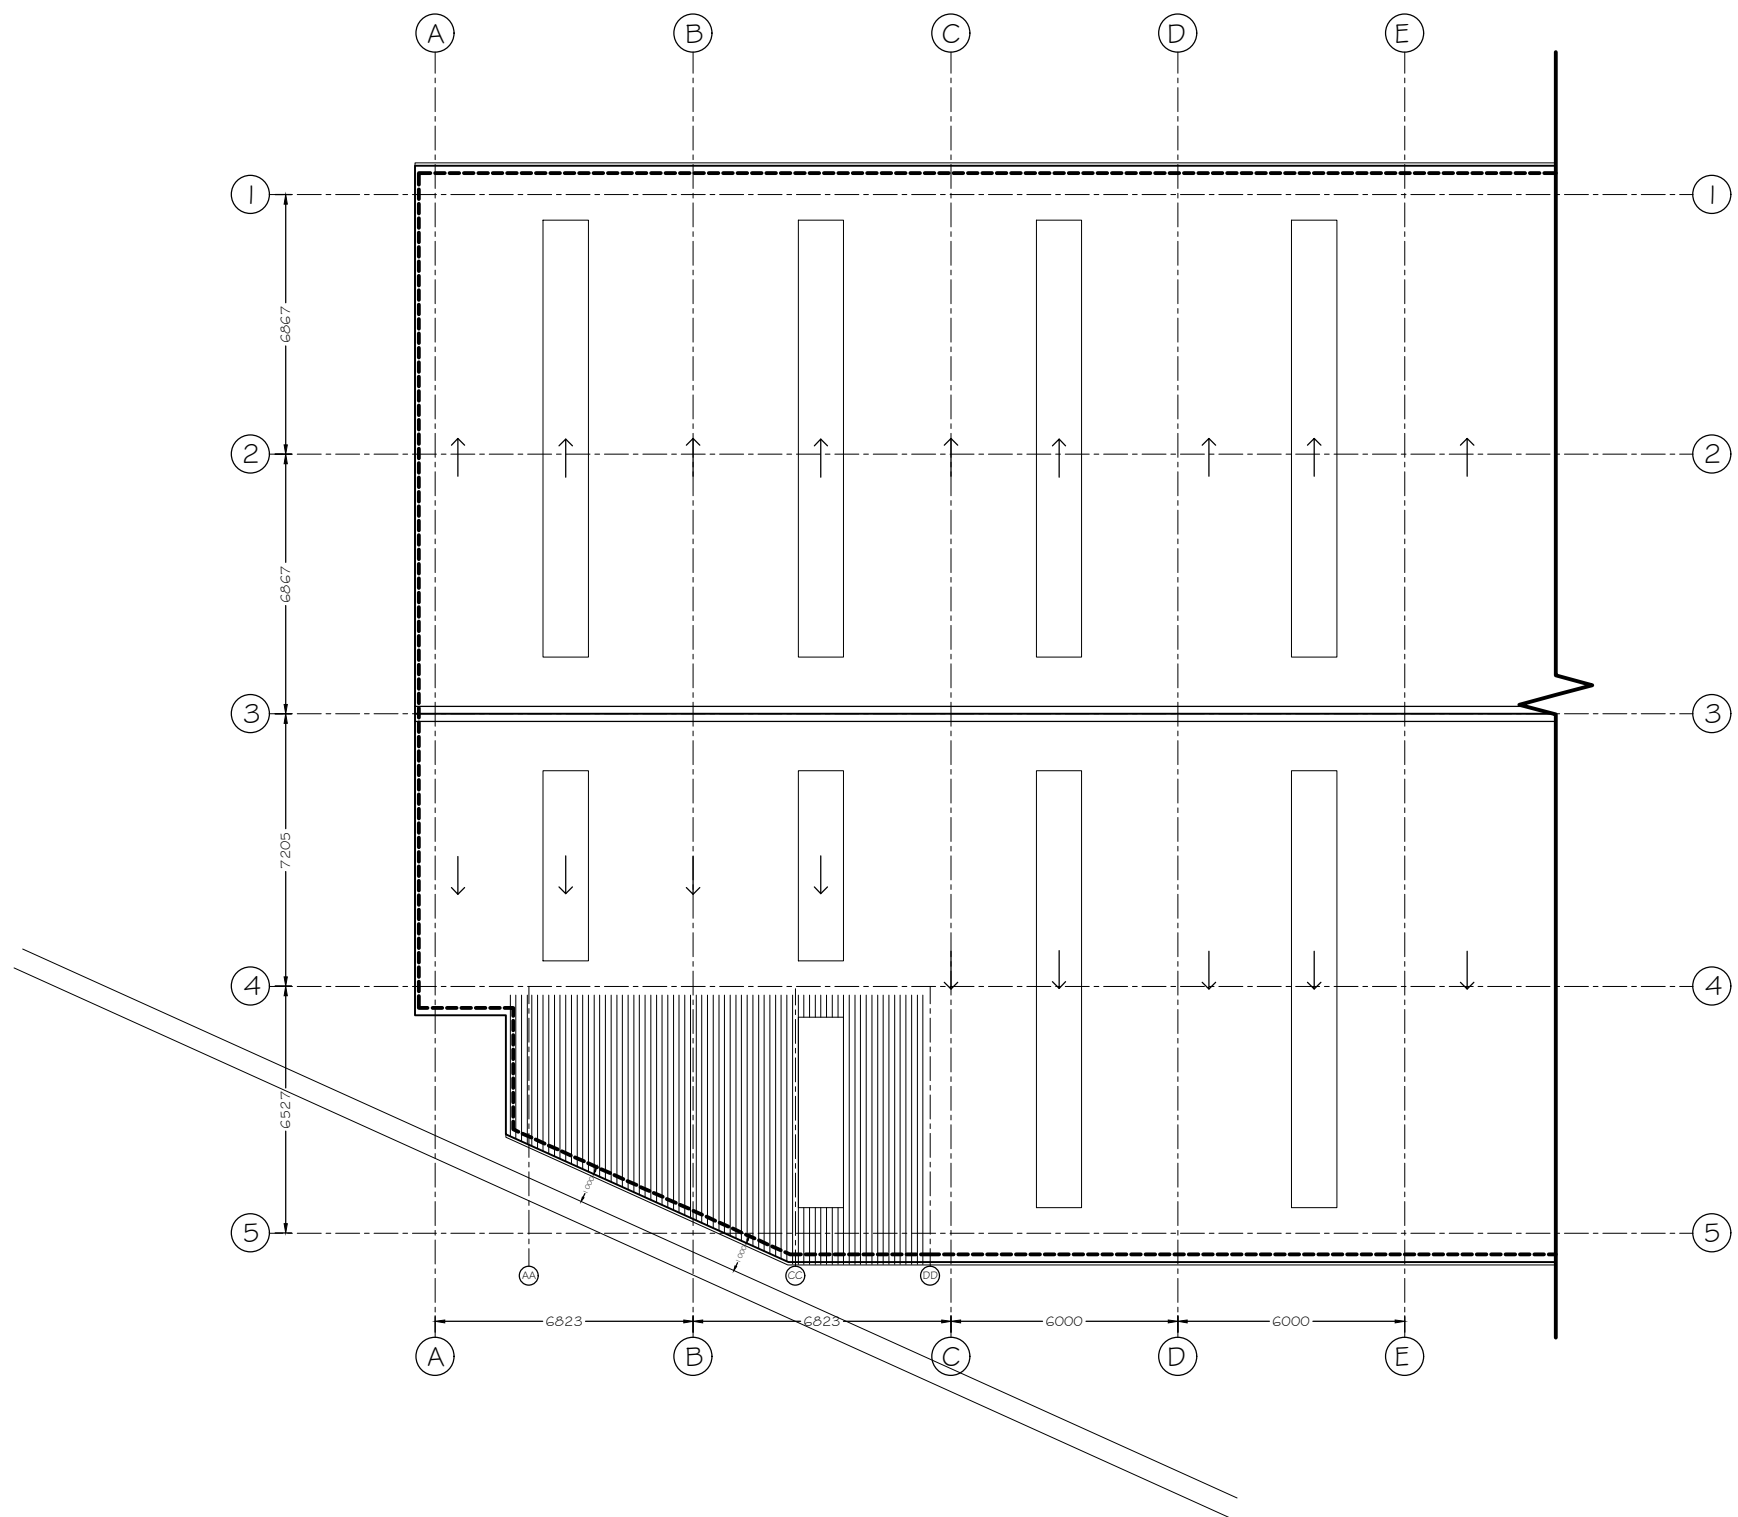

| Revision | Description | Init. | Date |
|----------|-------------|-------|------|
|----------|-------------|-------|------|

PLANNING

|   |                            |          |            |
|---|----------------------------|----------|------------|
| <br><small>47A Park Lane Poynton Stockport Cheshire SK12 1RD<br/>Tel: 01625 403 516 Fax: 01625 403 516<br/>E-mail: info@pzi-architects.co.uk</small> | Project:                   |          |            |
|   | 4-5 Ropers Court, Prescott |          |            |
|   | Industrial Extension       |          |            |
|   | Client:                    |          |            |
|   | Harrison Collier           |          |            |
| Drawing Title:   |                            |          |            |
| Proposed roof plan   |                            |          |            |
| Drawing No:   | Rev:                       |          |            |
| KR014-PL-205   | -                          |          |            |
| Drawn By:   | Checked:                   | Scale:   | Date:      |
| D.J.J.   | J.Albutt                   | 1:200@A3 | 12.04.2022 |