



- Notes:
- All drawings are subject to Planning and Building Control consent.
 - The details shown are for design intent purposes only and are subject to further design development with suppliers and sub-contractors
 - Proposals subject to consultation and approval from Local Authority Building Control or an Approved Inspector
 - All setting out dimensions should be checked on-site prior to construction and any discrepancies and/or omissions should be reported to the Architect immediately

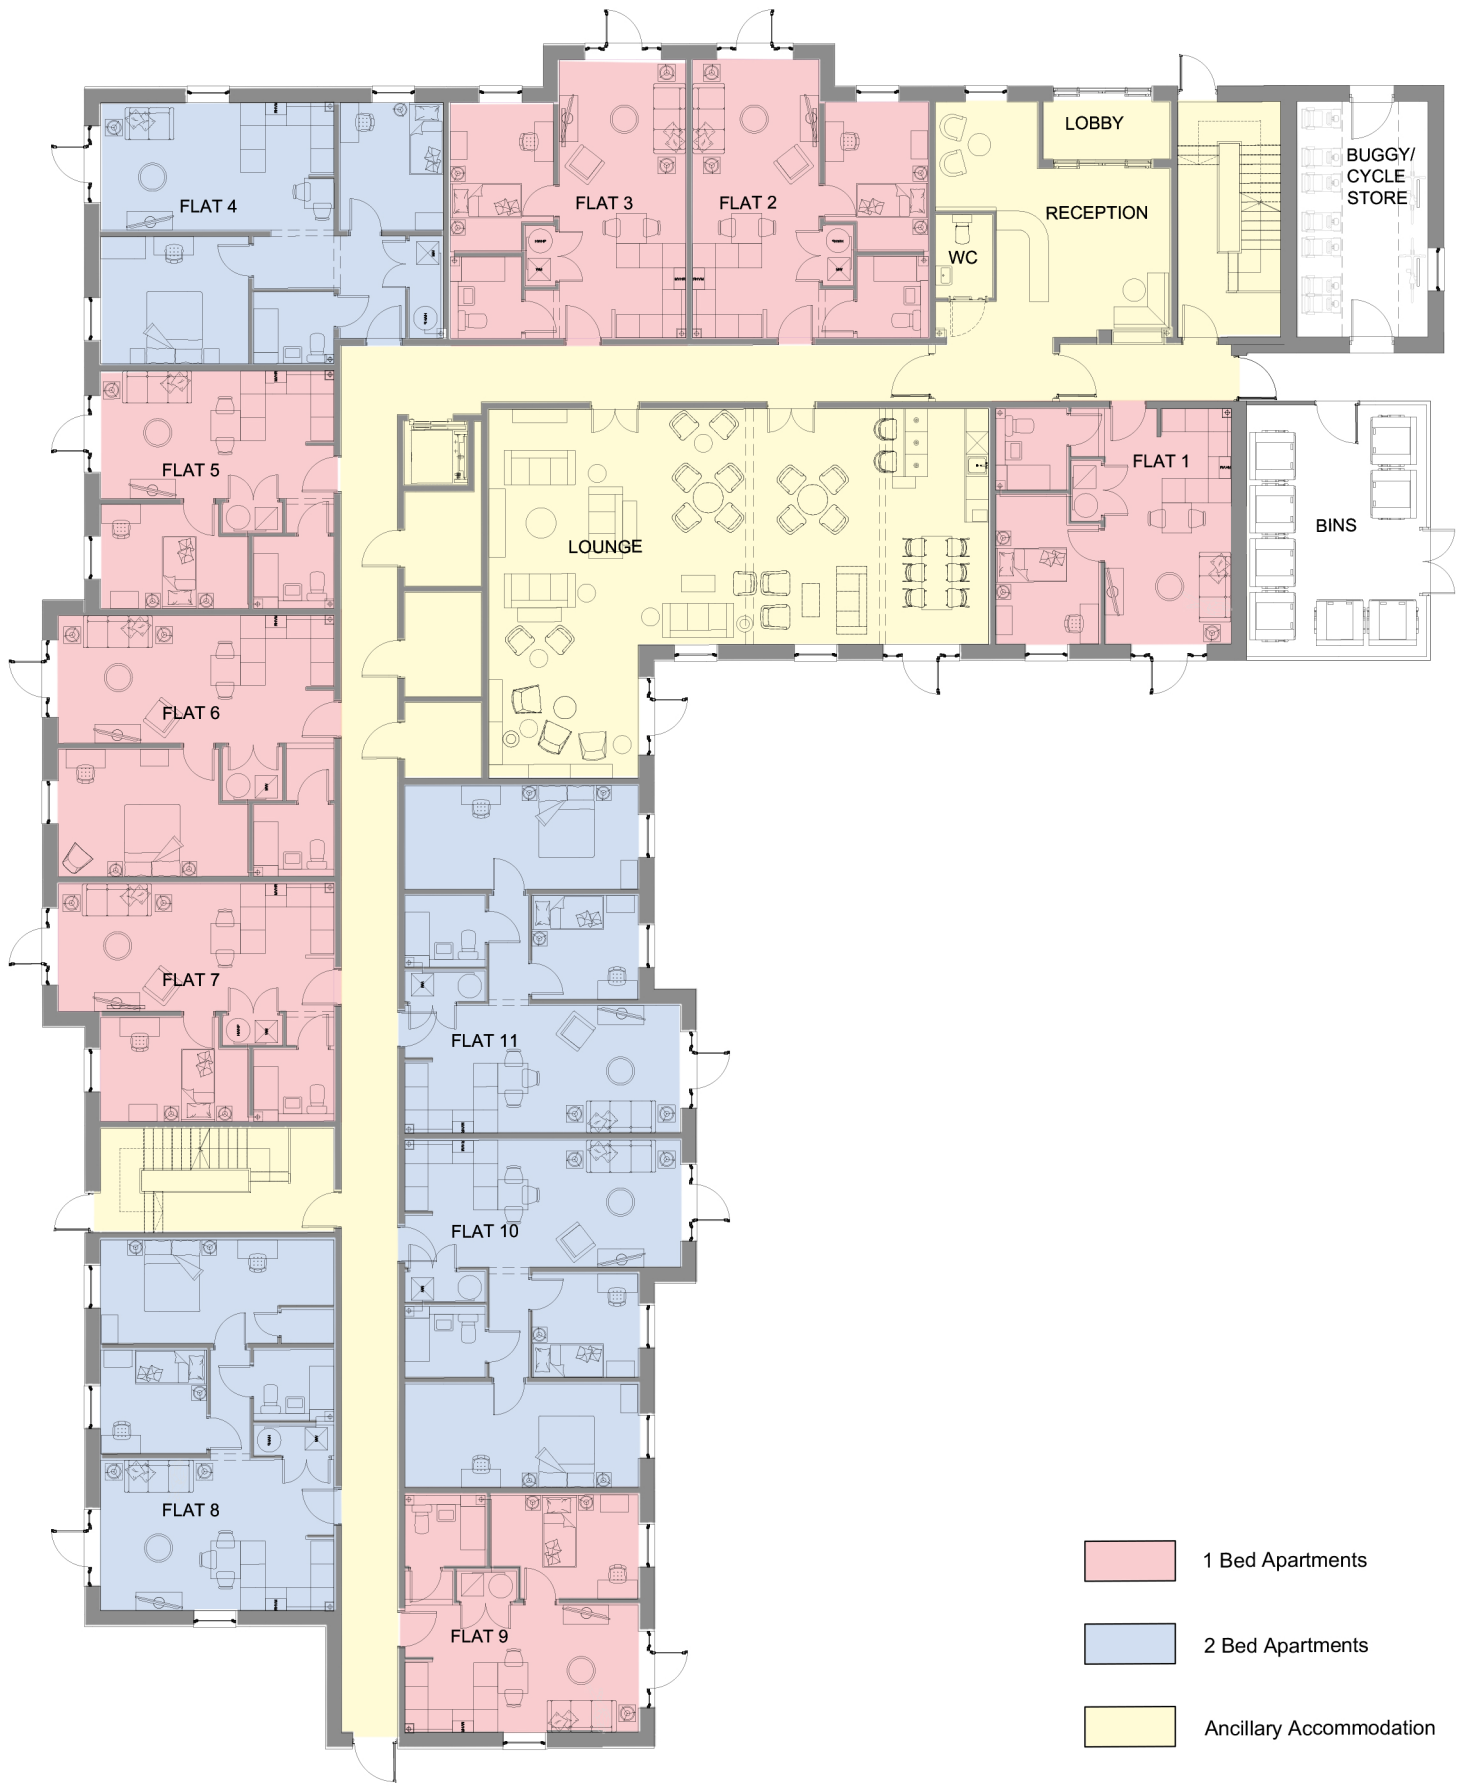

1004
01

Ground Floor Plan
Scale 1:200

 

Notes:

Rev. Date Details

Drawn Chk'd

P1A 13.04.23 Revised Buggy/Cycle Store; window to SE elevation
P1 03.02.23 Planning Issue

AL MA
AL MA
Drawn Chk'd

Drawn By:
AL

Date:
22.08.22

Checked By:

Date:

Project No:
22053

Scale:
1:200 @A3

Dwg No:
1004

Rev: P1A

Issued for:

PLANNING

Project/Client:
McCarthy Stone
Huyton, Liverpool

Drawing:
Proposed Ground Floor Plan

BrightSPACE
architects

27 Glasshouse Studios, Fryern Court Road, Fordingbridge, Hampshire, SP6 1QX
T: (01425) 655806
www.brightspacearchitects.com
© Brightspace Architects Ltd. Contractors must work only to figured dimensions which are to be checked on site.
Registered Office - 27 Glasshouse Studios, Fryern Court Road, Fordingbridge, Hants, SP6 1QX. Registered Number - 07999008