



- Notes:
- All drawings are subject to Planning and Building Control consent.
 - The details shown are for design intent purposes only and are subject to further design development with suppliers and sub-contractors
 - Proposals subject to consultation and approval from Local Authority Building Control or an Approved Inspector
 - All setting out dimensions should be checked on-site prior to construction and any discrepancies and/or omissions should be reported to the Architect immediately

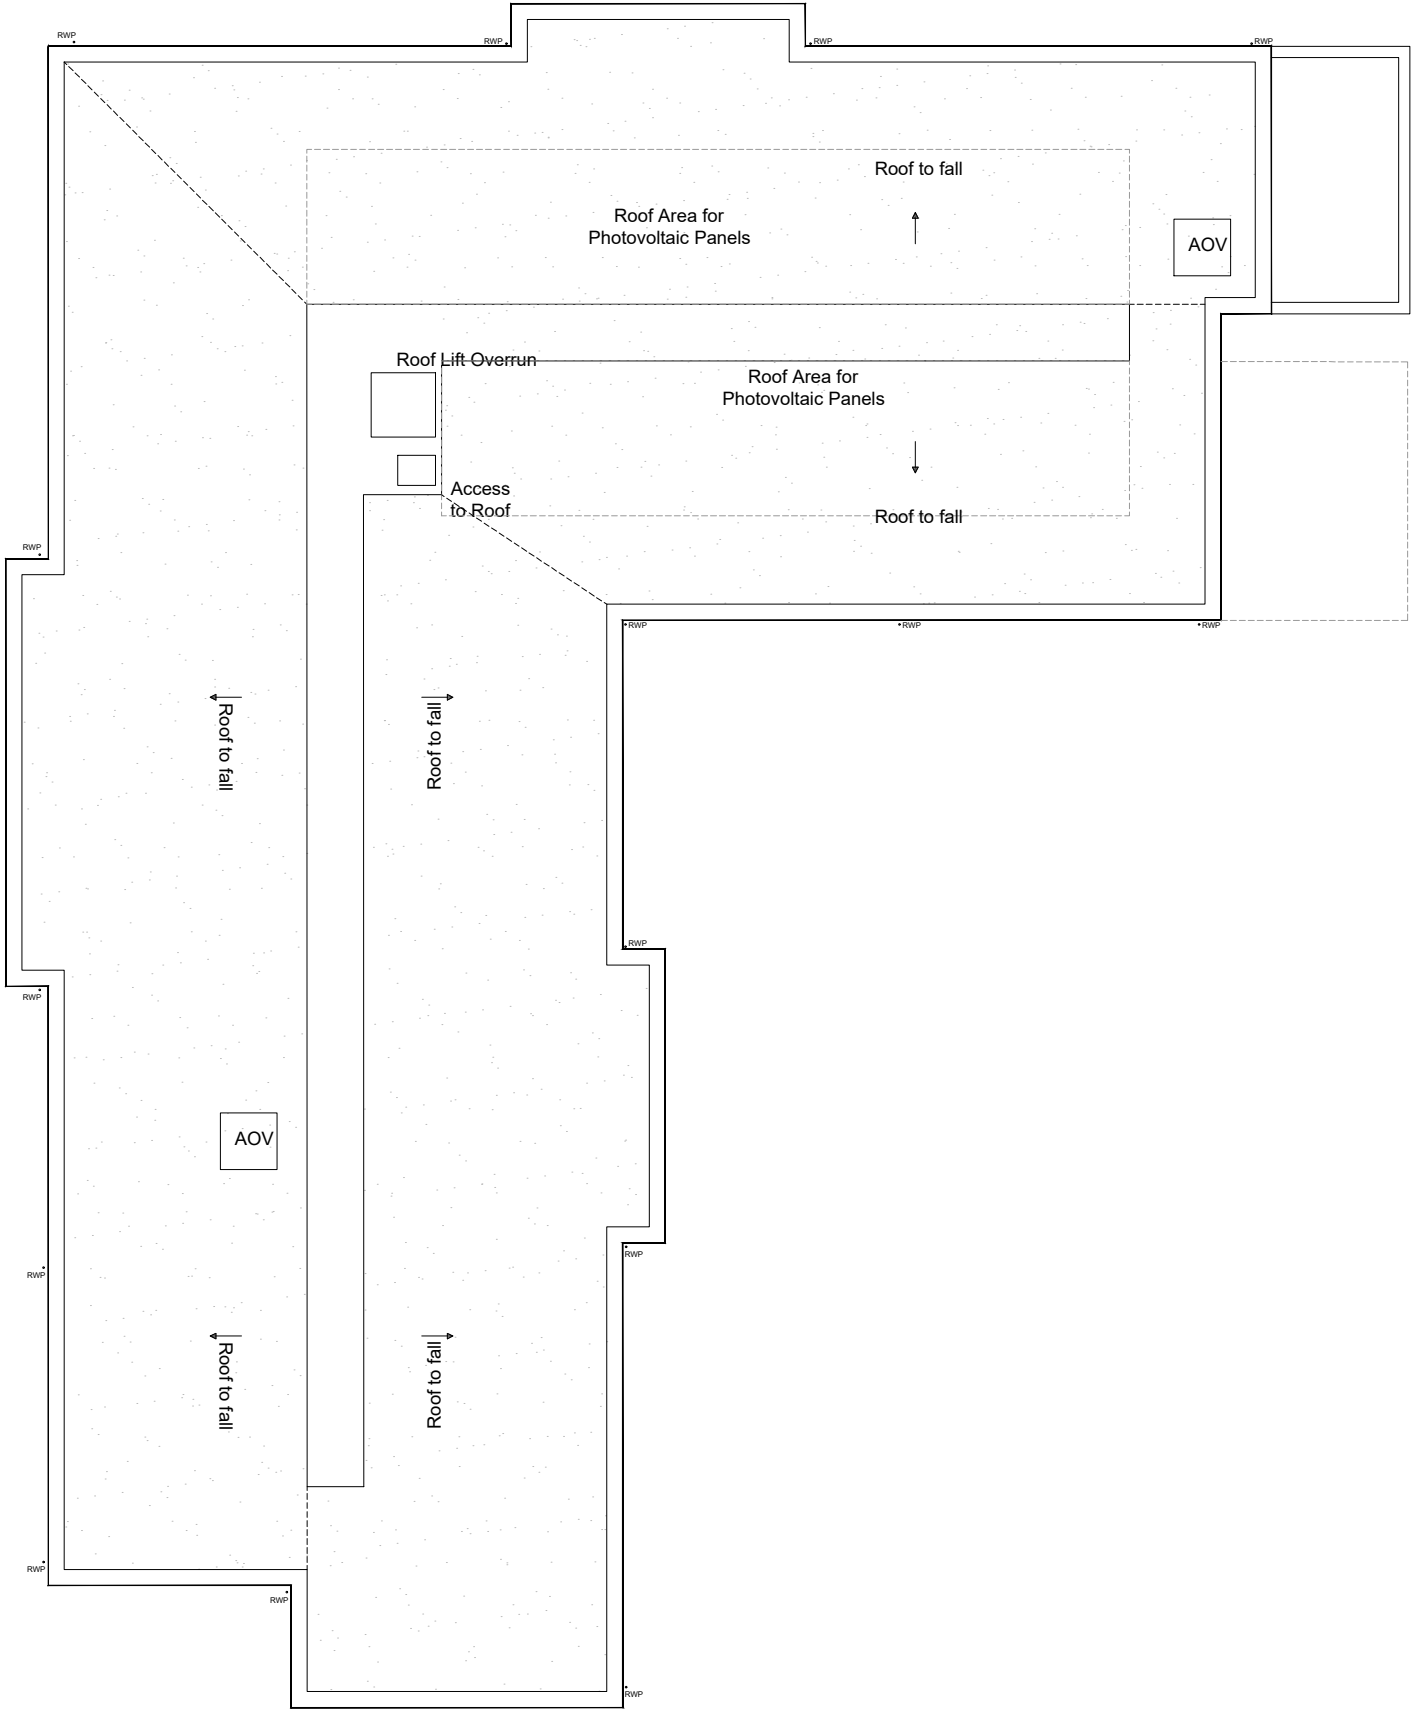

1006
01

Roof Plan
Scale 1:200

 

Notes:

Rev.	Date	Details
P1A	09.03.23	removed buggy store
P1	03.02.23	Planning Issue

AL	MA
AI	MA
Drawn	Chkd

Drawn By: AL
Date: 22.08.22
Checked By: AL
Date:
Project No: 22053
Scale: 1:200 @A3
Dwg No: 1006
Rev: P1A

Issued for: **PLANNING**
Project/Client: McCarthy Stone
Huyton, Liverpool
Drawing: Proposed Roof Plan

BrightSPACE
architects

27 Glasshouse Studios, Fryern Court Road, Fordingbridge, Hampshire, SP6 1DX
T: (01425) 655806
www.brightspacearchitects.com
© BrightSpace Architects Ltd. Contractors must work only to figured dimensions which are to be checked on site.
Registered Office - 27 Glasshouse Studios, Fryern Court Road, Fordingbridge, Hants, SP6 1DX. Registered Number - 07390008