




FRONT ELEVATION

SIDE ELEVATION

REAR ELEVATION


SIDE ELEVATION

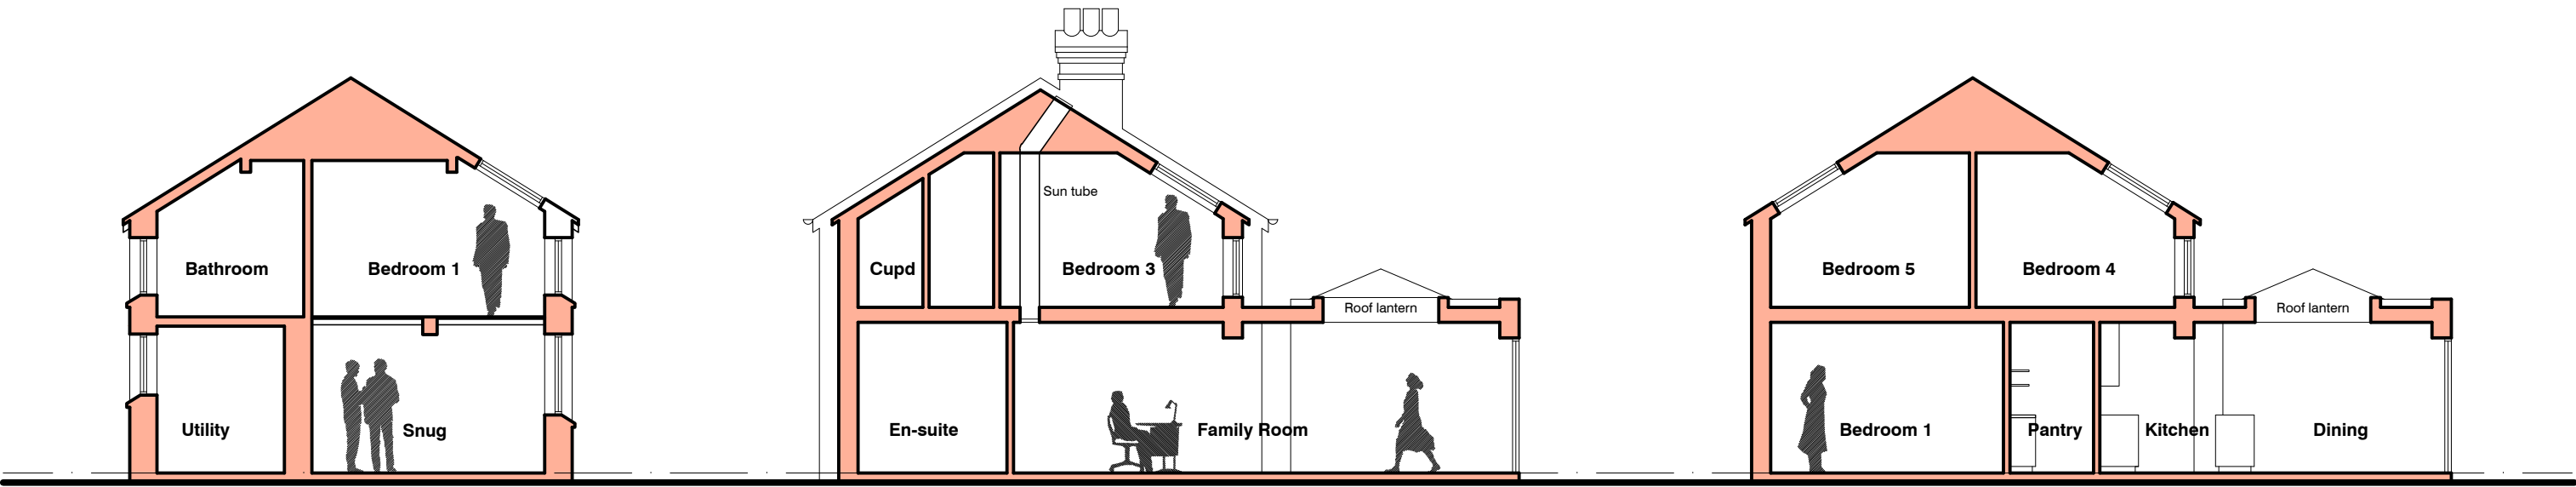


SECTION A-A

SECTION B-B

SECTION C-C

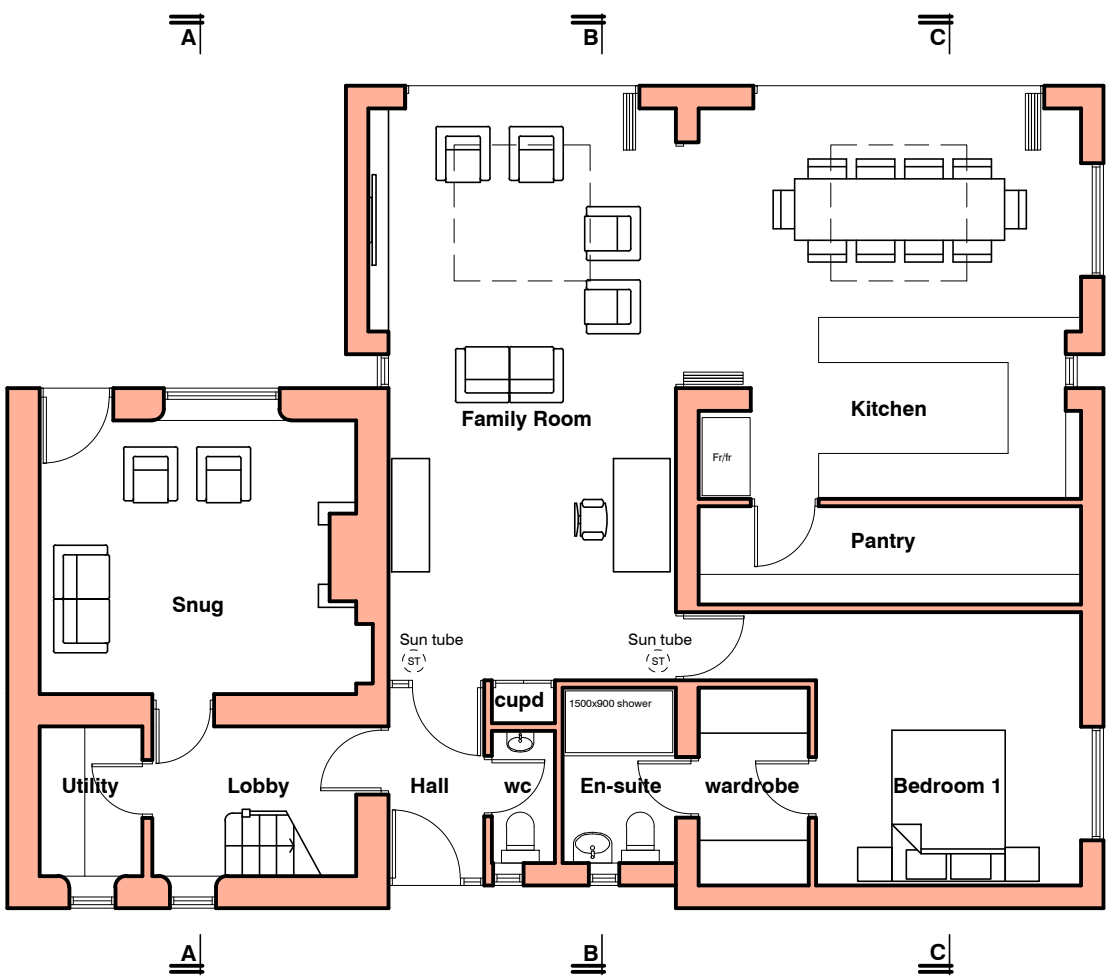


GROUND FLOOR PLAN

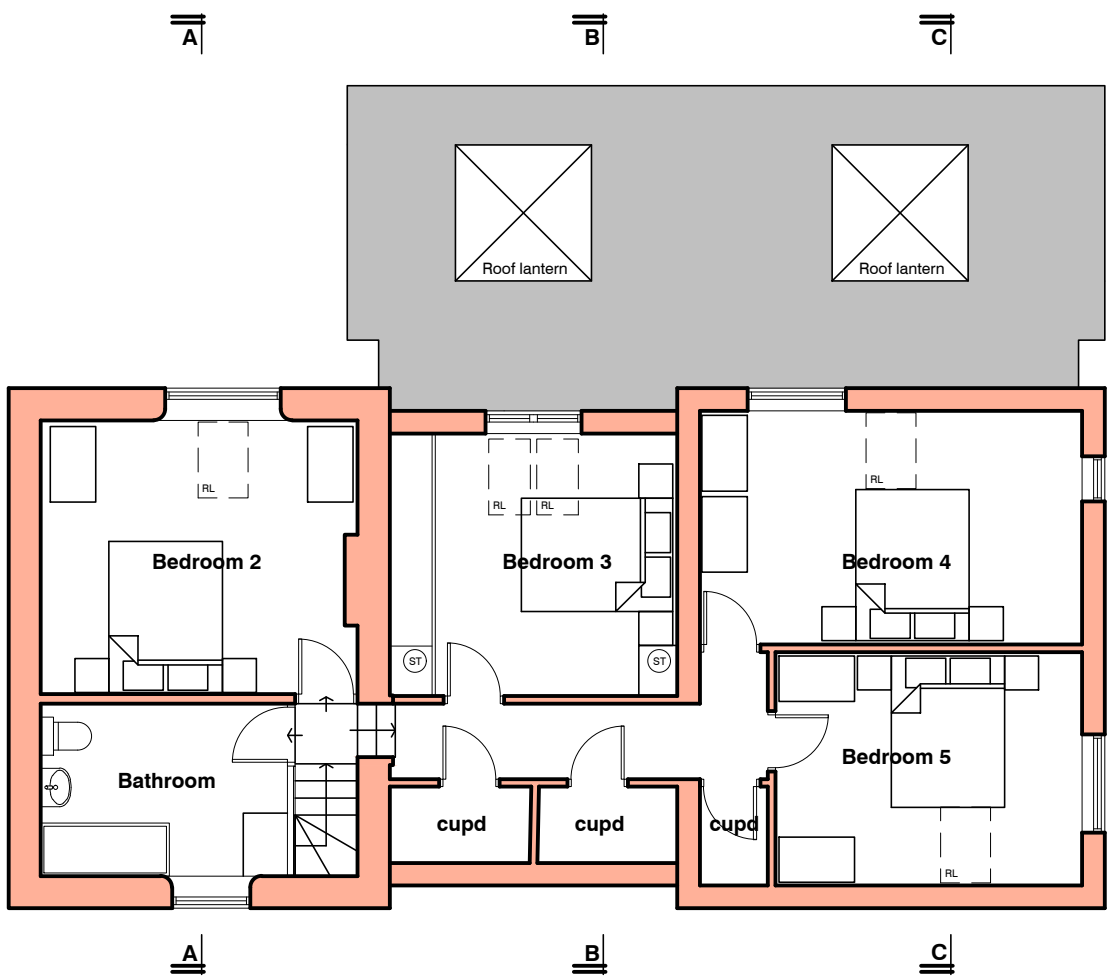

FIRST FLOOR PLAN



ROOF PLAN

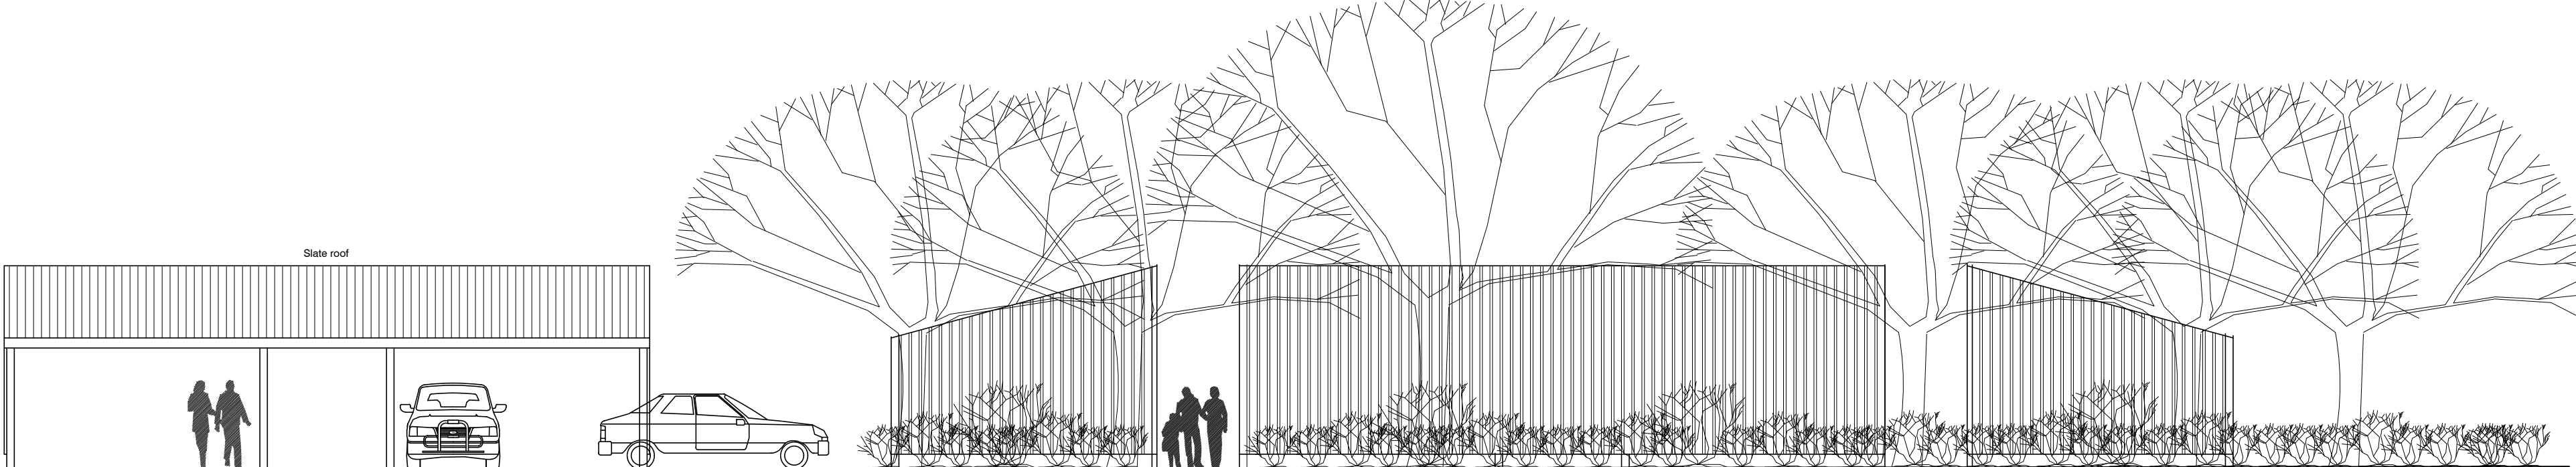


FRONT

SIDE

REAR

SIDE

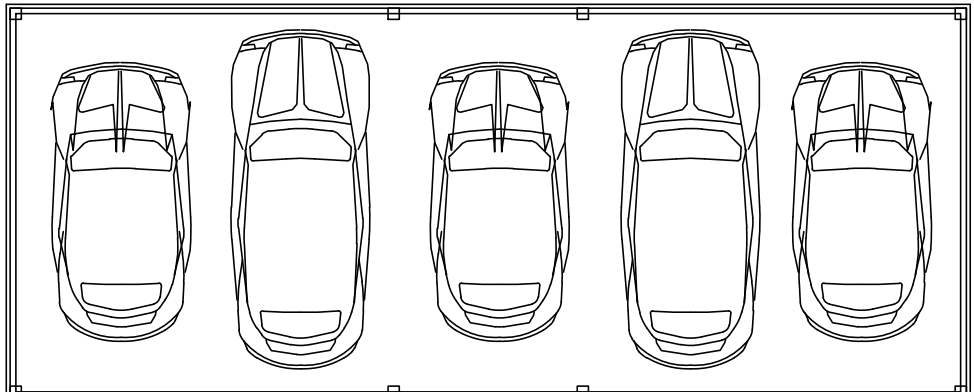

PLAN
CARPORT DETAILS



SITE PLAN
Scale 1:200