

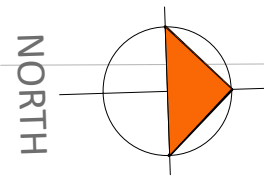
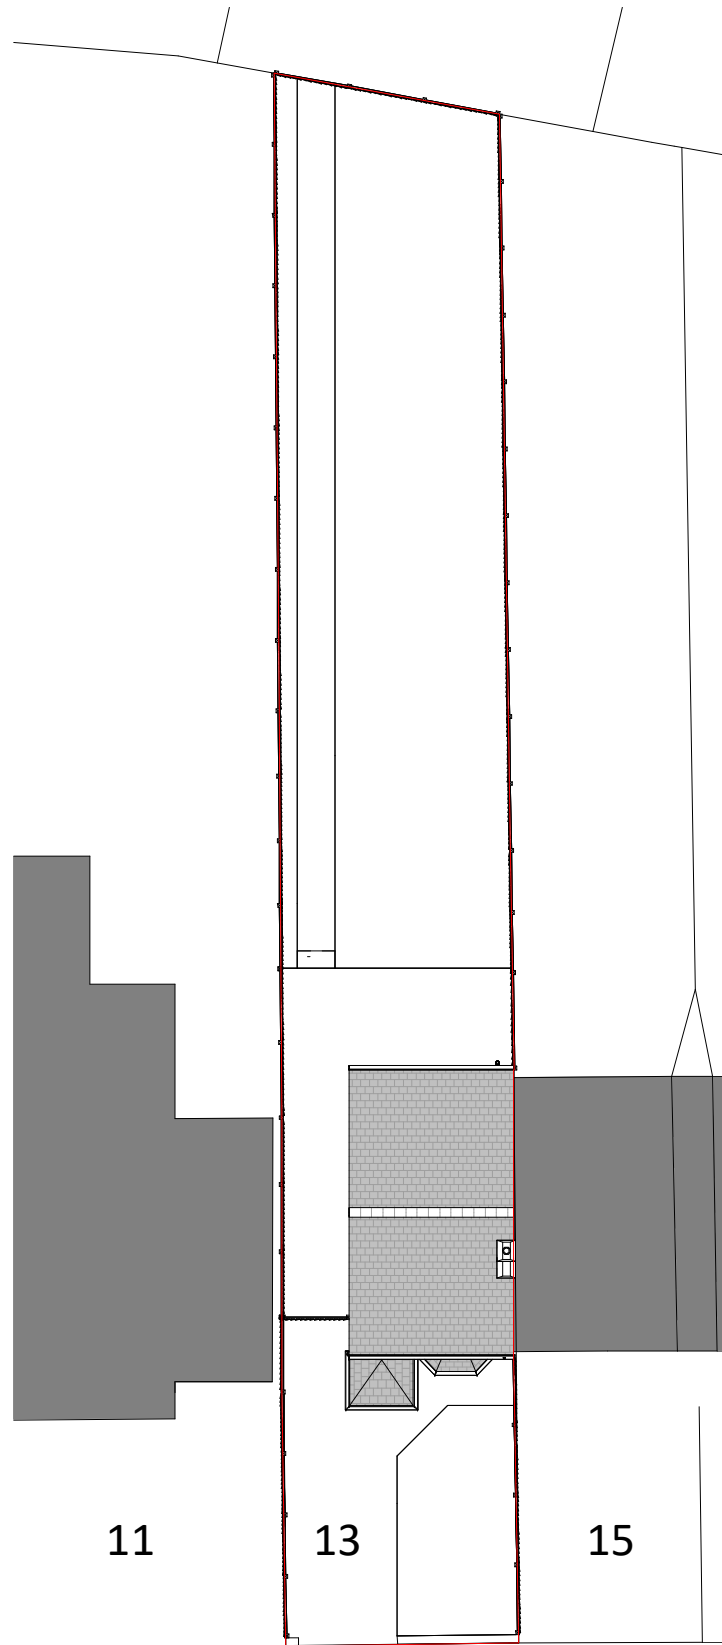


LOCATION PLAN 1:1250

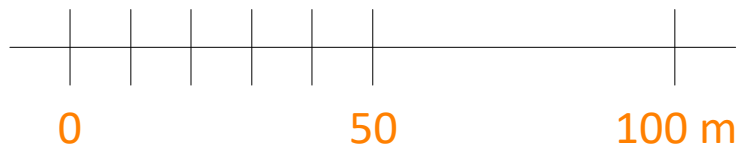

SITE PLAN 1:200

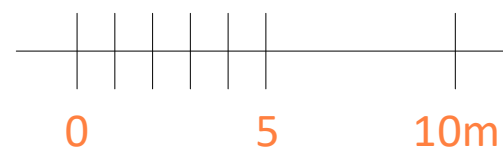


3D I



3D II

This drawing (or any part thereof) may not be copied, transmitted or disclosed to any third party or unauthorized person without the prior written permission of Future3Architecture. This drawing is to be read in conjunction with all other relevant drawings prepared by consultants and sub-contractors. Do not scale from this drawing. Work only to printed dimensions. Report any discrepancies to the Architect or representatives thereof.

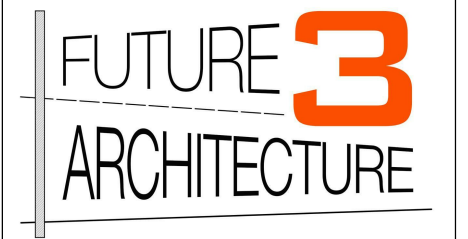

Contact:
07919222347
hello@future3.co.uk
155 Score Lane, Liverpool, L16 5EE
www.future3.co.uk

PROJECT
13 Gilbert Road
Liverpool
L35 5AG

PROJECT N° 21019

CLIENT
Jonathon Collins

DRAWING
Location Plan, Existing Site Plan & 3D

STATUS

SCALE (@ A3) As indicated

DRAWN BY C.F.

DATE 12.03.21

DRAWING NUMBER	REV
21019 - 01	A