


This drawing (or any part thereof) may not be copied, transmitted or disclosed to any third party or unauthorized person without the prior written permission of Future3Architecture
This drawing is to be read in conjunction with all other relevant drawings prepared by consultants and sub-contractors. Do not scale from this drawing. Work only to printed dimensions. Report any discrepancies to the Architect or representatives thereof.

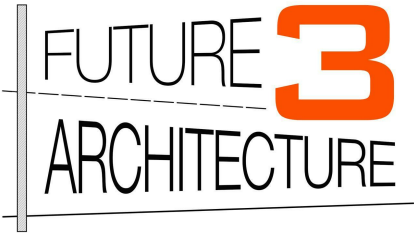

Contact:
07919222347
hello@future3.co.uk
155 Score Lane, Liverpool, L16 5EE
www.future3.co.uk


PROJECT		13 Gilbert Road Liverpool L35 5AG
PROJECT N°	21019	
CLIENT	Jonathon Collins	
DRAWING	Proposed Site Plan & 3D	
STATUS	Planning	
SCALE (@ A3)	1 : 200	
DRAWN BY	C.F.	
DATE	15.03.21	
DRAWING NUMBER	21019 - 04	REV B




3D I



3D II

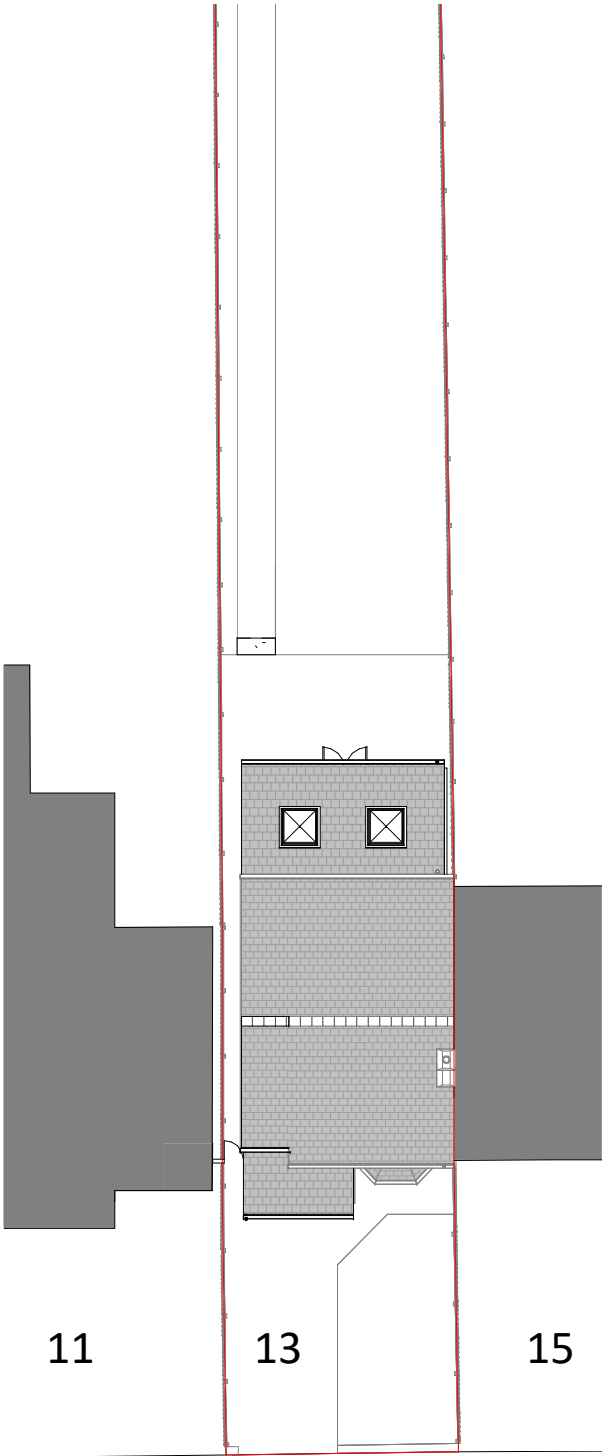

GILBERT ROAD

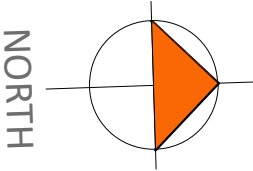

SITE PLAN 1:200

