
From: Duncan Mercer <cadesignservices@hotmail.co.uk>
Sent: 23 March 2022 12:11
To: Bide, Joanne
Subject: External Mail: Re: INVALID LETTER 4 CORNCROFT ROAD - 22/00158/PDE
Attachments: 2144-03 (P2) - Existing and Proposed Site Plans and Boundary Details.PDF

Follow Up Flag: Follow up
Flag Status: Flagged

CAUTION: This email originated from an external source. If you suspect a potential phishing email, report it via the IT Self Service Portal which can be found within the Quick Links section on Bertha

Good afternoon Jo,

I hope you are well.

Thank you for the email.

I have amended the site plans to remove any reference to the new boundaries, so we would like to remove these off the application. Copy attached.

I have also amended the application online via the planning portal, to alter the overall measurement of the extension to allow for the roof lantern.

I hope this is now acceptable for the application to be registered.

Thanking you in advance.

Kind regards,

Duncan

From: Bide, Joanne <Joanne.Bide@knowsley.gov.uk>
Sent: 10 March 2022 14:21
To: cadesignservices@hotmail.co.uk <cadesignservices@hotmail.co.uk>
Subject: INVALID LETTER 4 CORNCROFT ROAD - 22/00158/PDE

Good afternoon,

Please see attached invalid letter in relation to the above submission.

Kind regards

Jo

Jo Bide

Technical Support Assistant

Tel: (0151)-443 2043 Email: joanne.bide@knowsley.gov.uk

Knowsley Council | Municipal Buildings | Archway Road | Huyton | L36 9YU


 *Save a tree . . . please do not print this e-mail unless you really need to.*





KNOWSLEY

To pay for your Planning or Building Control applications click [here](#)

PROPOSED REAR EXTENSION, 4 Corncroft Road, Knowsley.

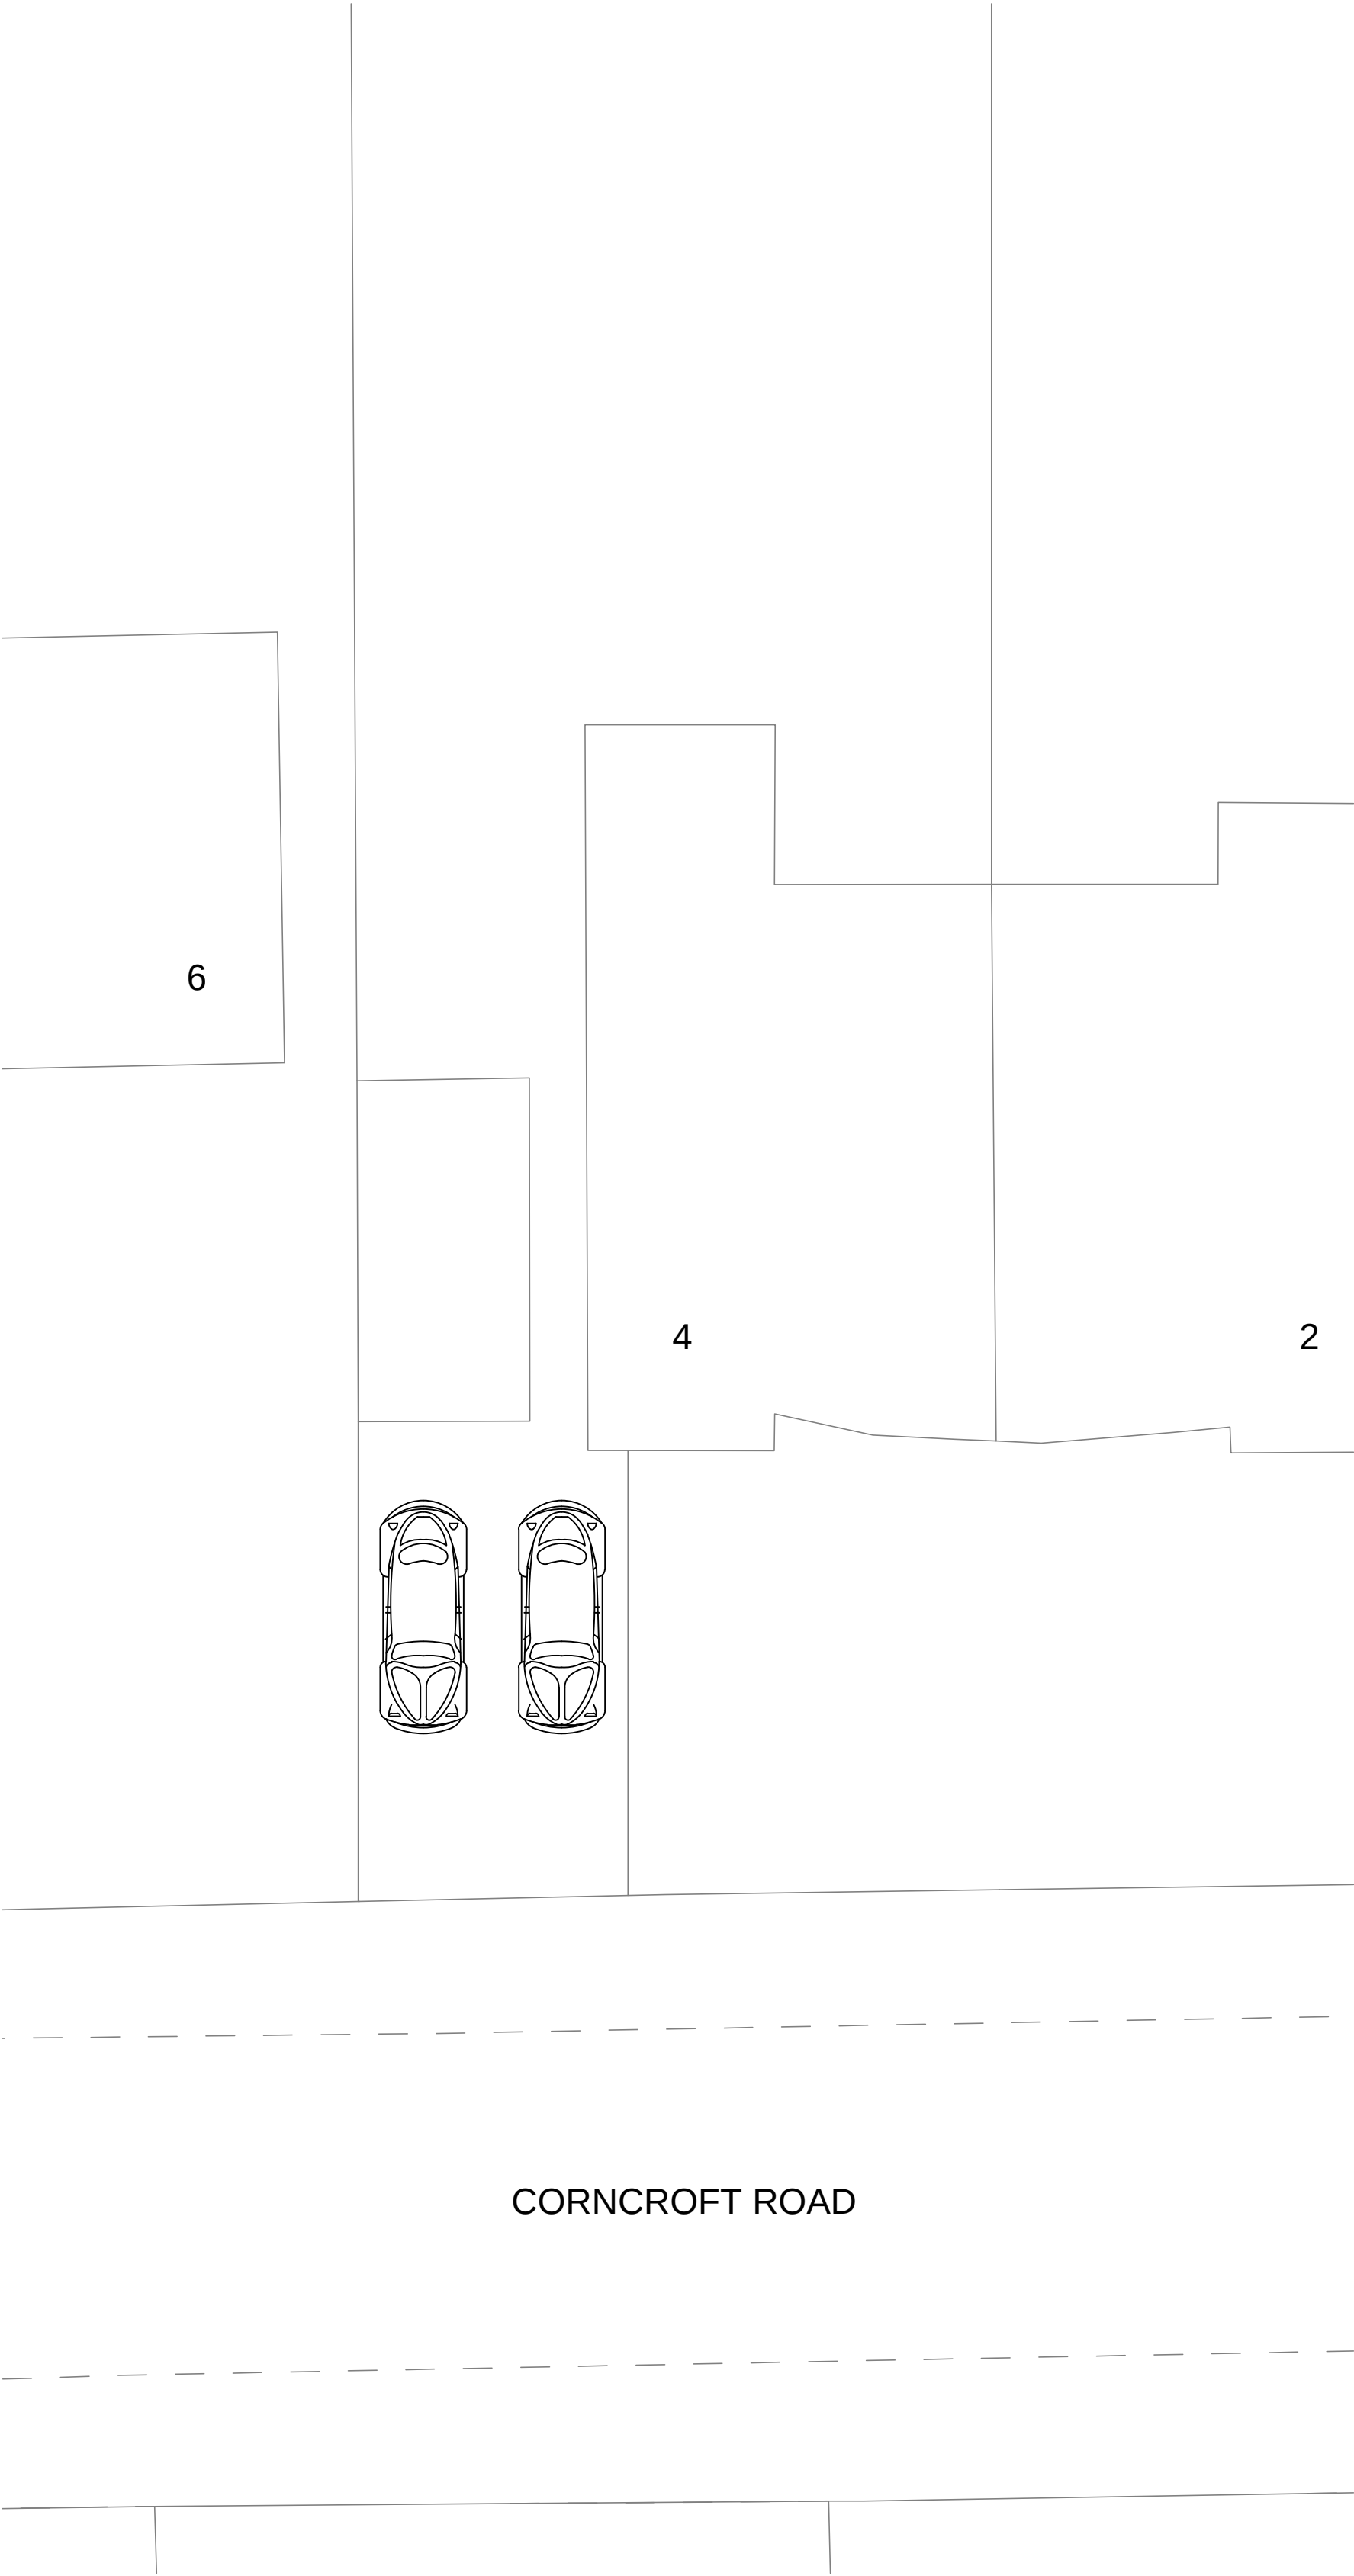

EXISTING SITE LAYOUT 1:100

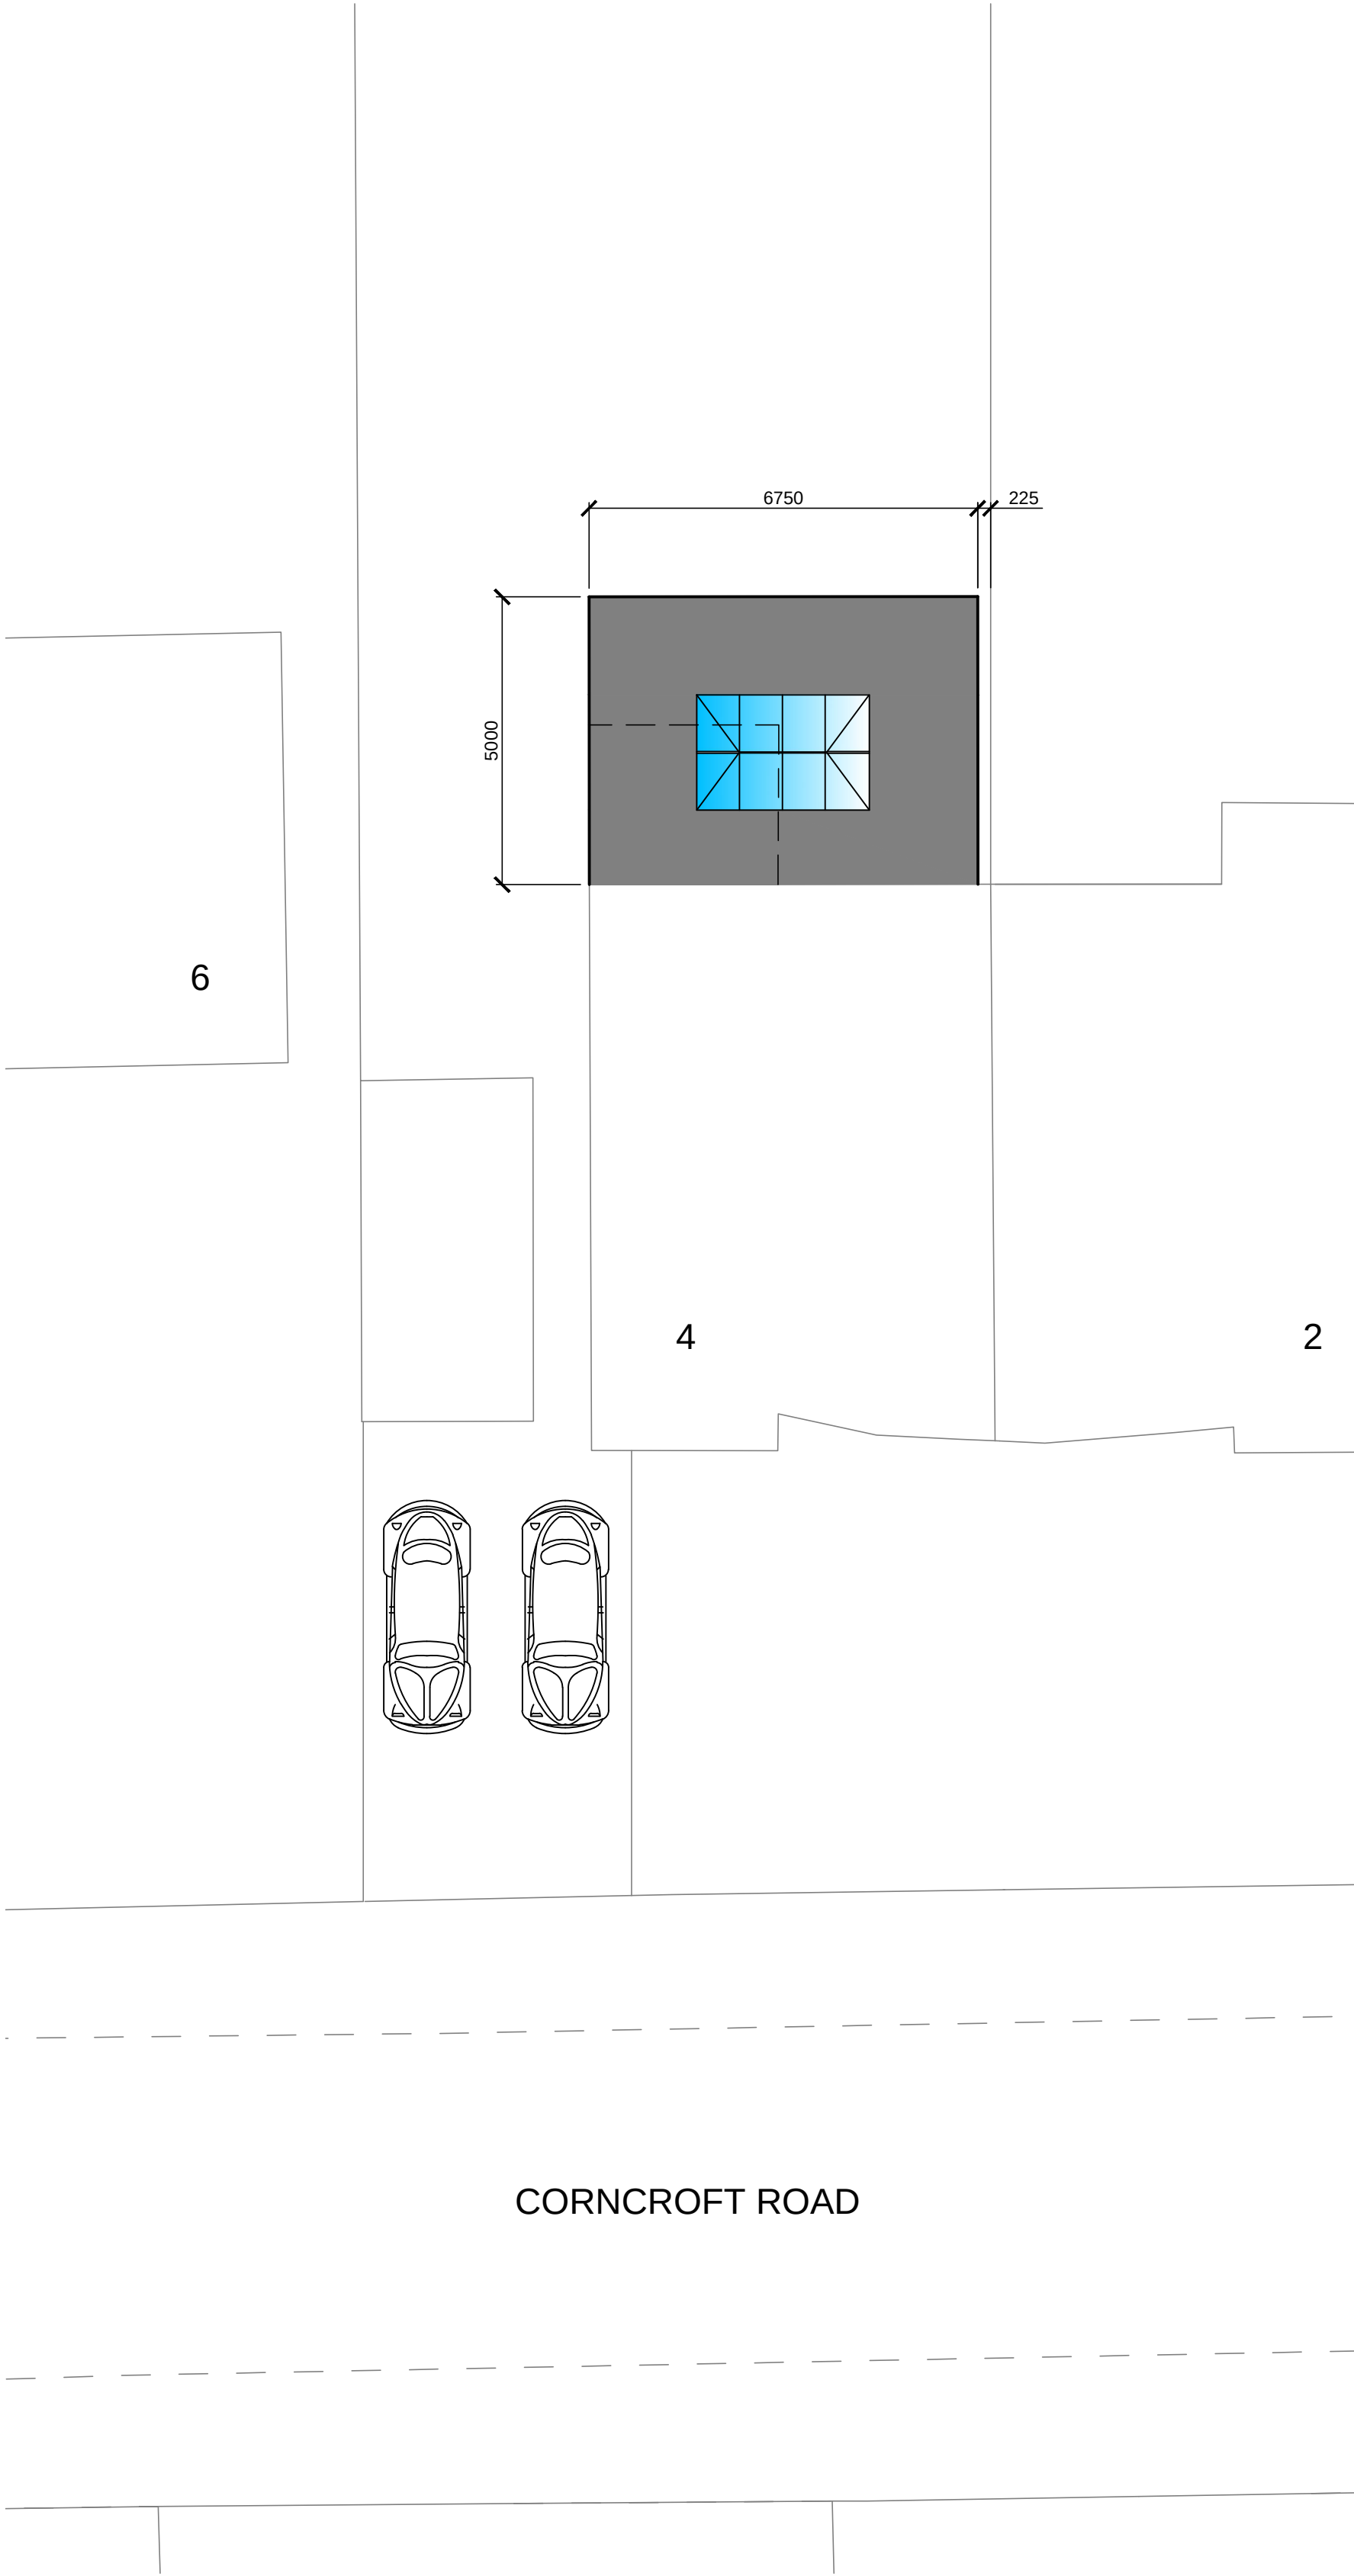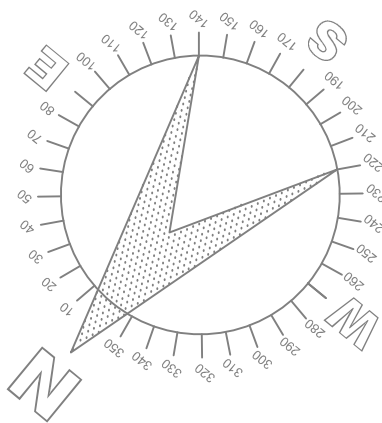

PROPOSED SITE LAYOUT 1:100



PLANNING

Rev	Date	Detail	By
P2	23-03-22	All reference to new boundaries removed	DLM
P1	15-02-22	Planning issue	DLM



Creating Spaces for Better Living
M 07921 826 274 | T 01942 933 634
E cadesignservices@hotmail.co.uk
Suite 3 | Wilco House | Church St | Leigh | WN7 1AX

Contractor

Client

MR & MRS T. HARRIGAN

Project Title

PROPOSED REAR EXTENSION
4 CORNCROFT ROAD, KNOWSLEY

Drawing Title

EXISTING & PROPOSED SITE LAYOUTS

Scale	Date	Design	CAD	Checked
1:100 @ A1	February 2022			

Drawing No.	Rev
2144-03	P2

Base Dwg xref.

© Concise Architectural Design Services 23/03/2022 11:56:12