


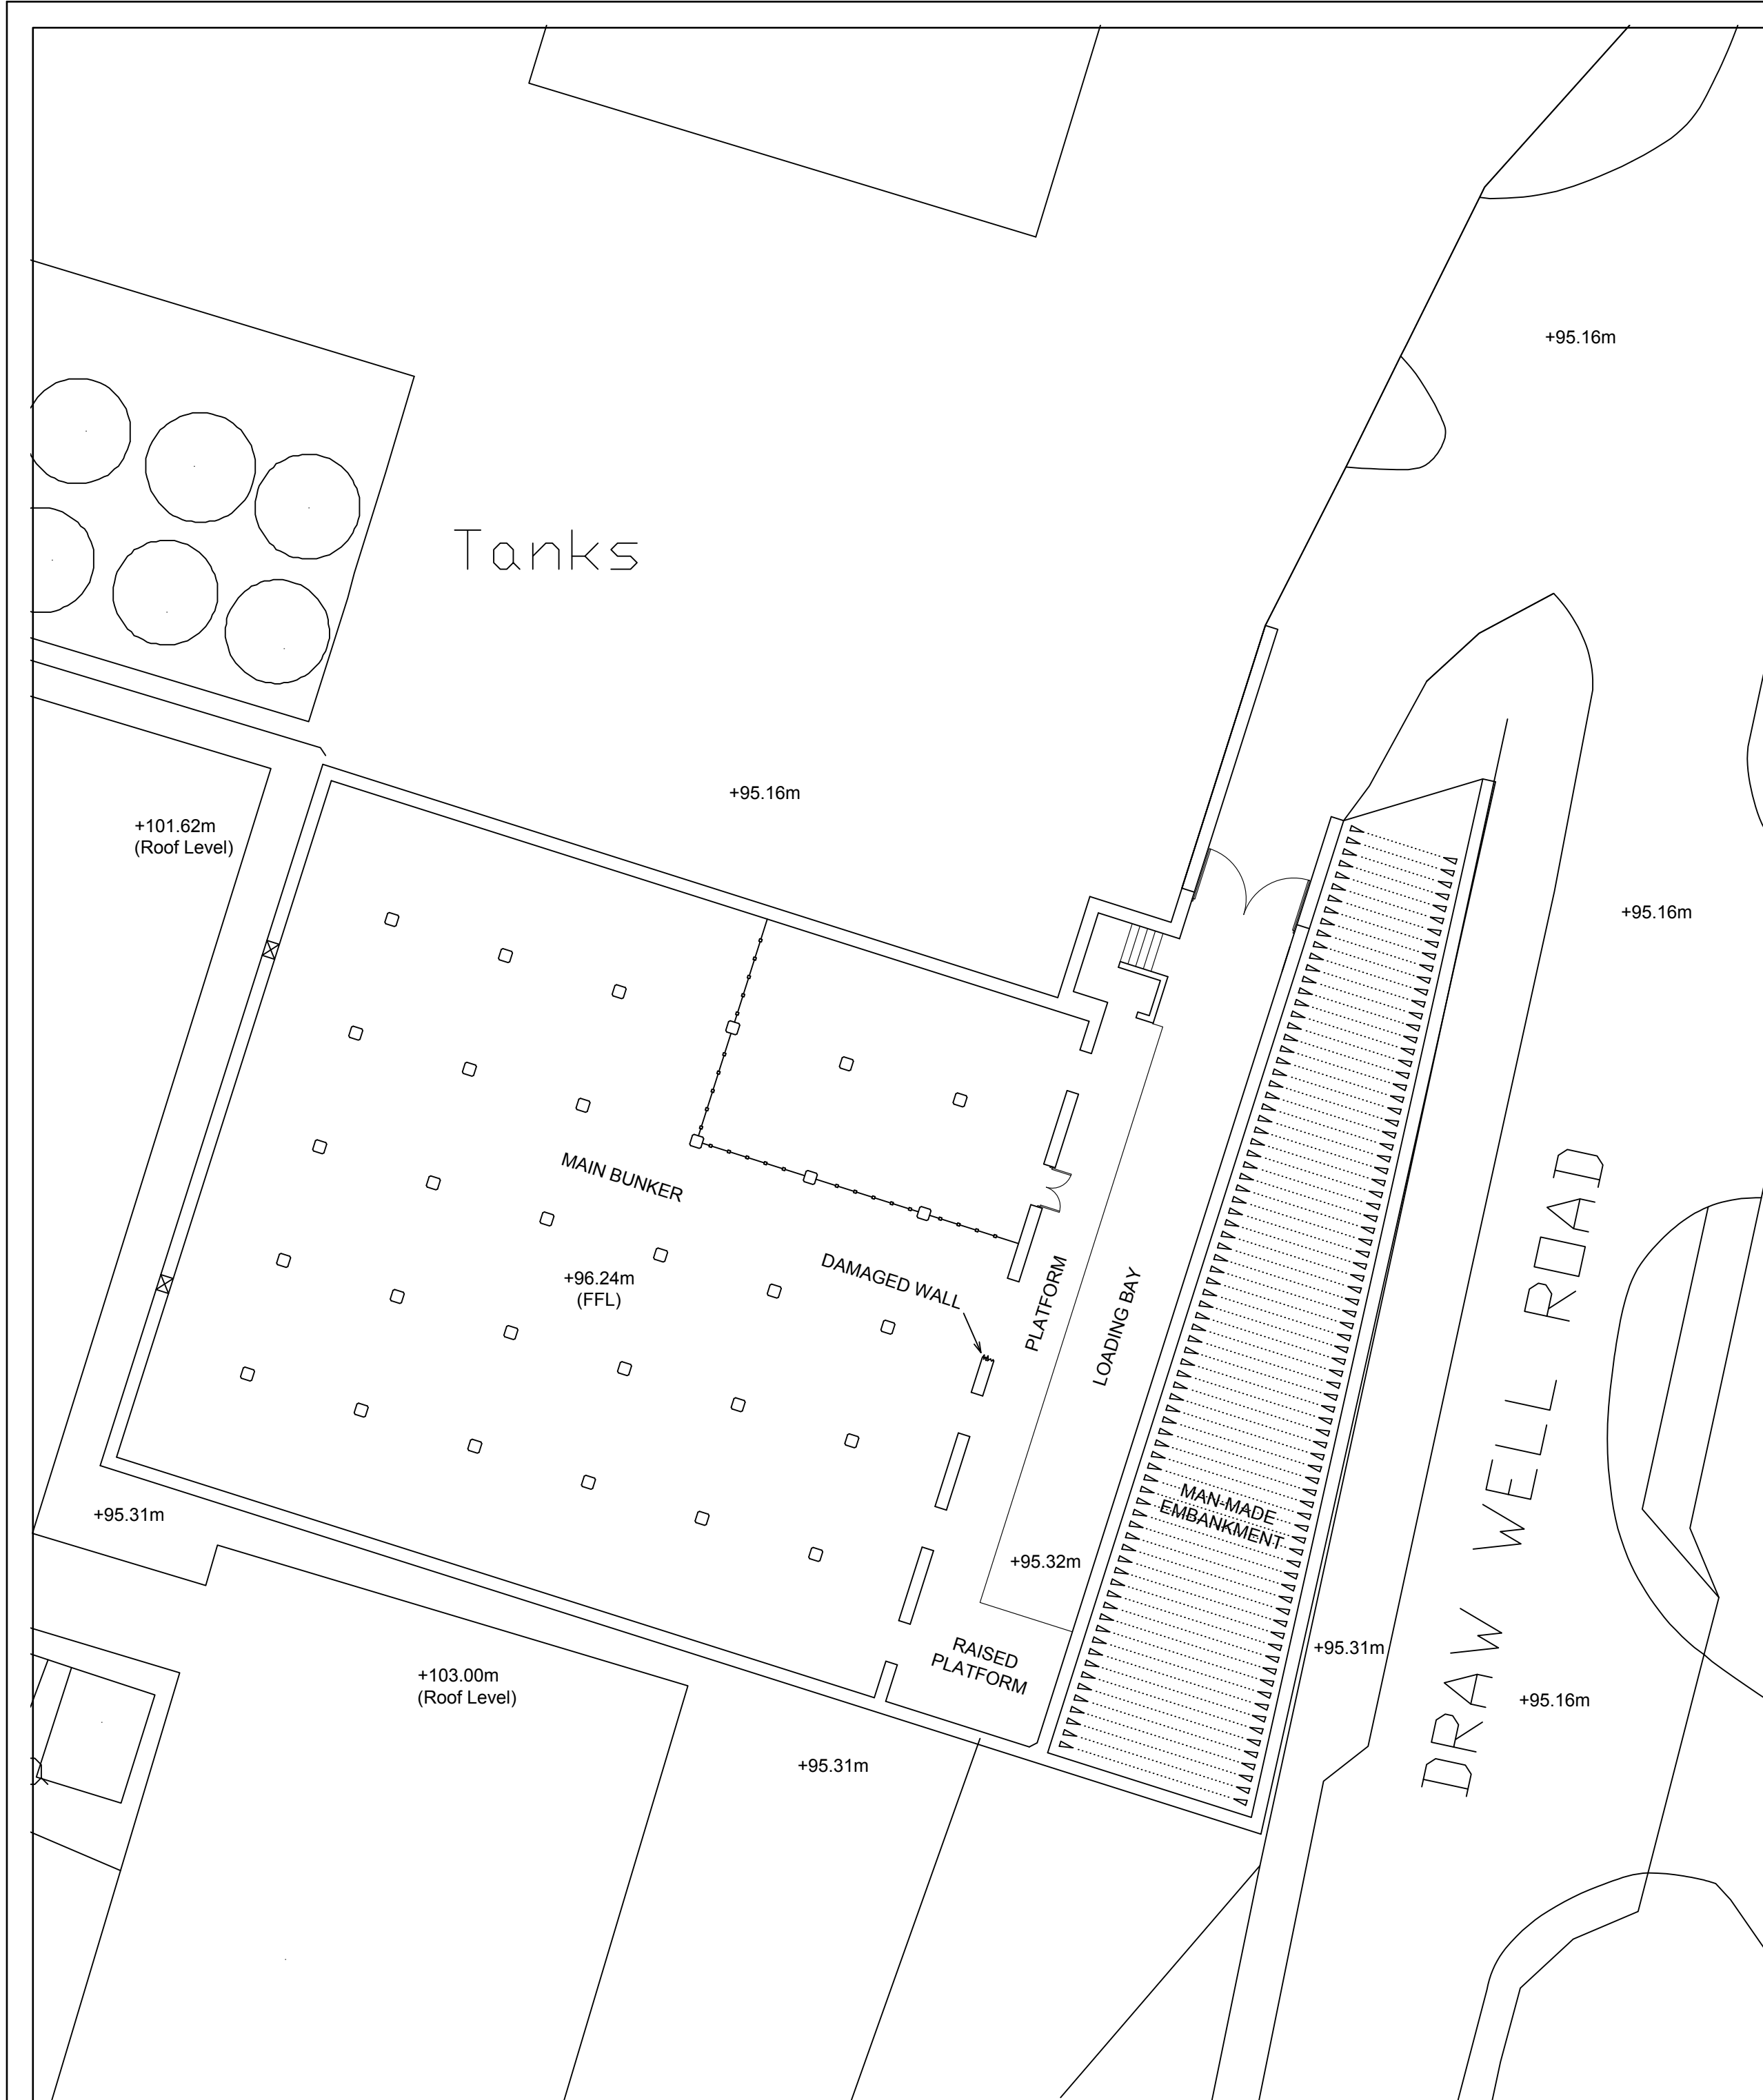


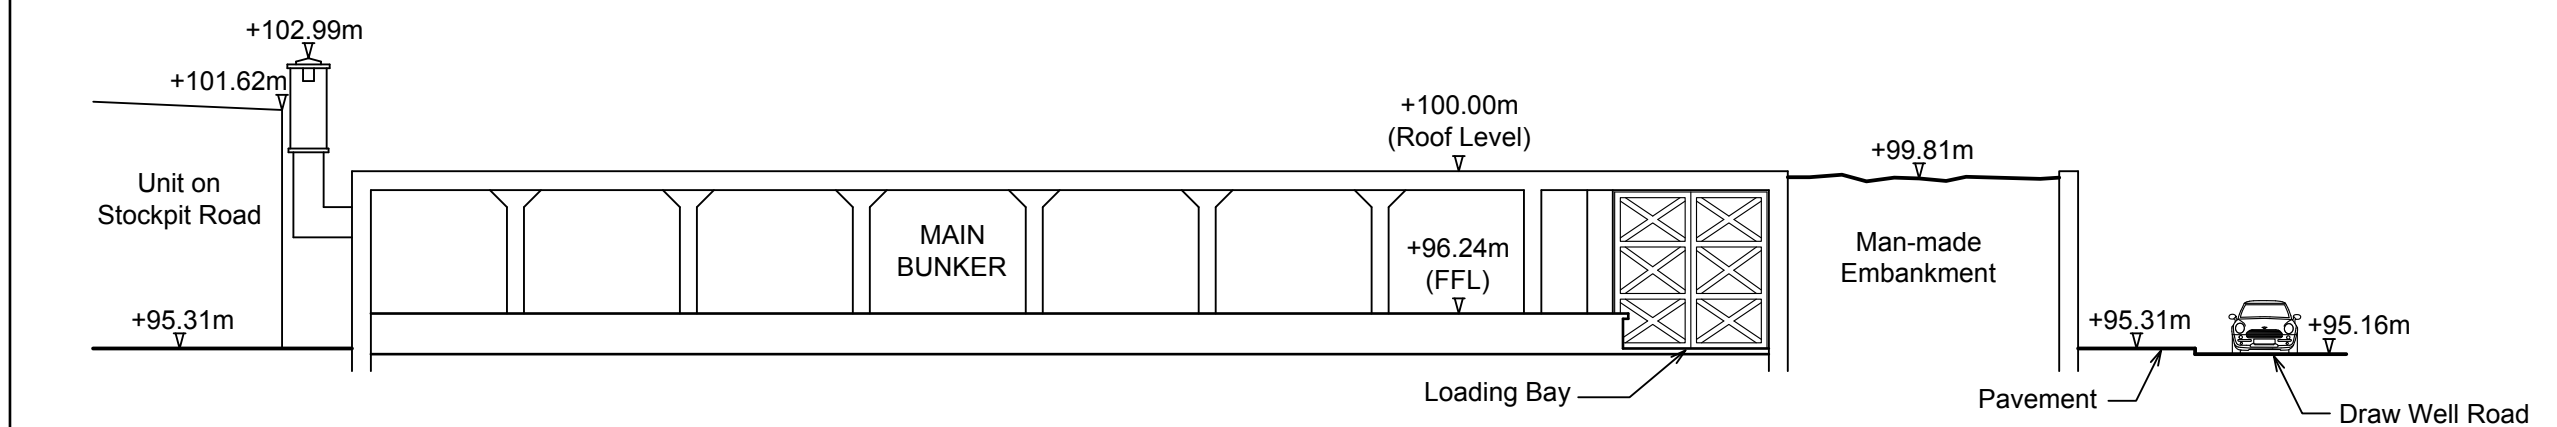


SITE PLAN: AS EXISTING
(1:200)

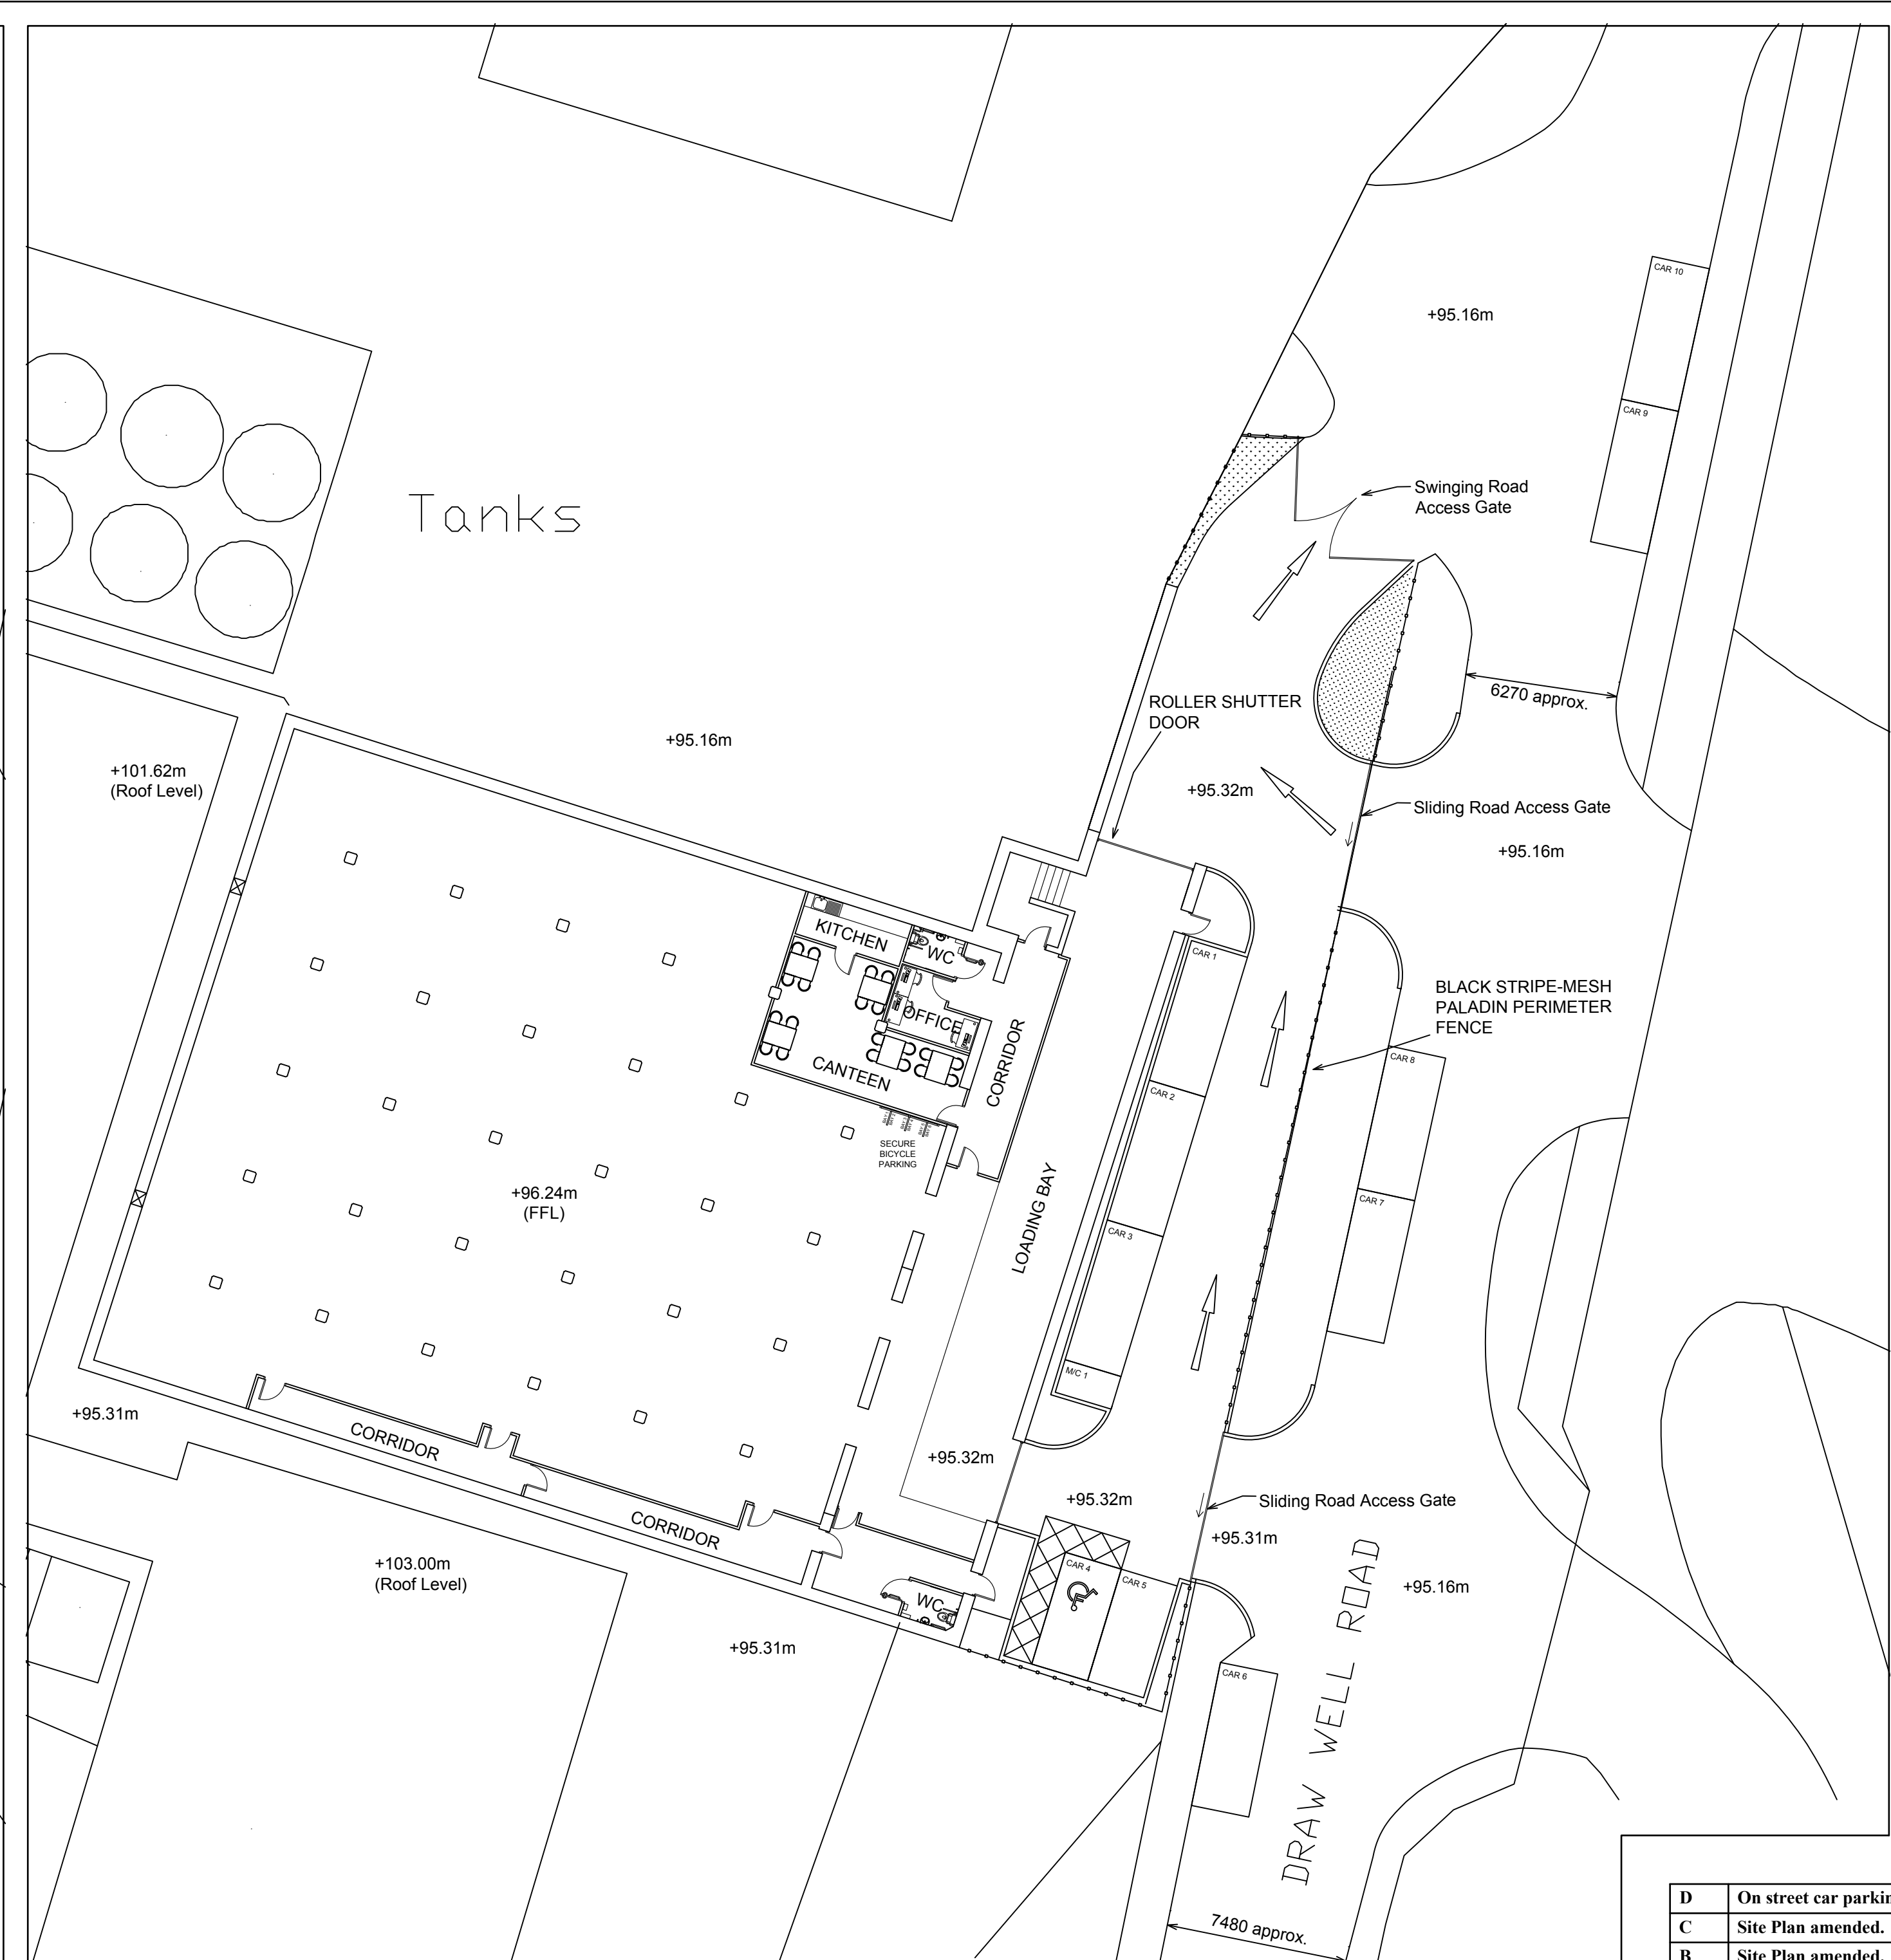

EXISTING CROSS-SECTION SHOWING SITE LEVELS
(1:200)

 

SITE PLAN: AS PROPOSED
(1:200)

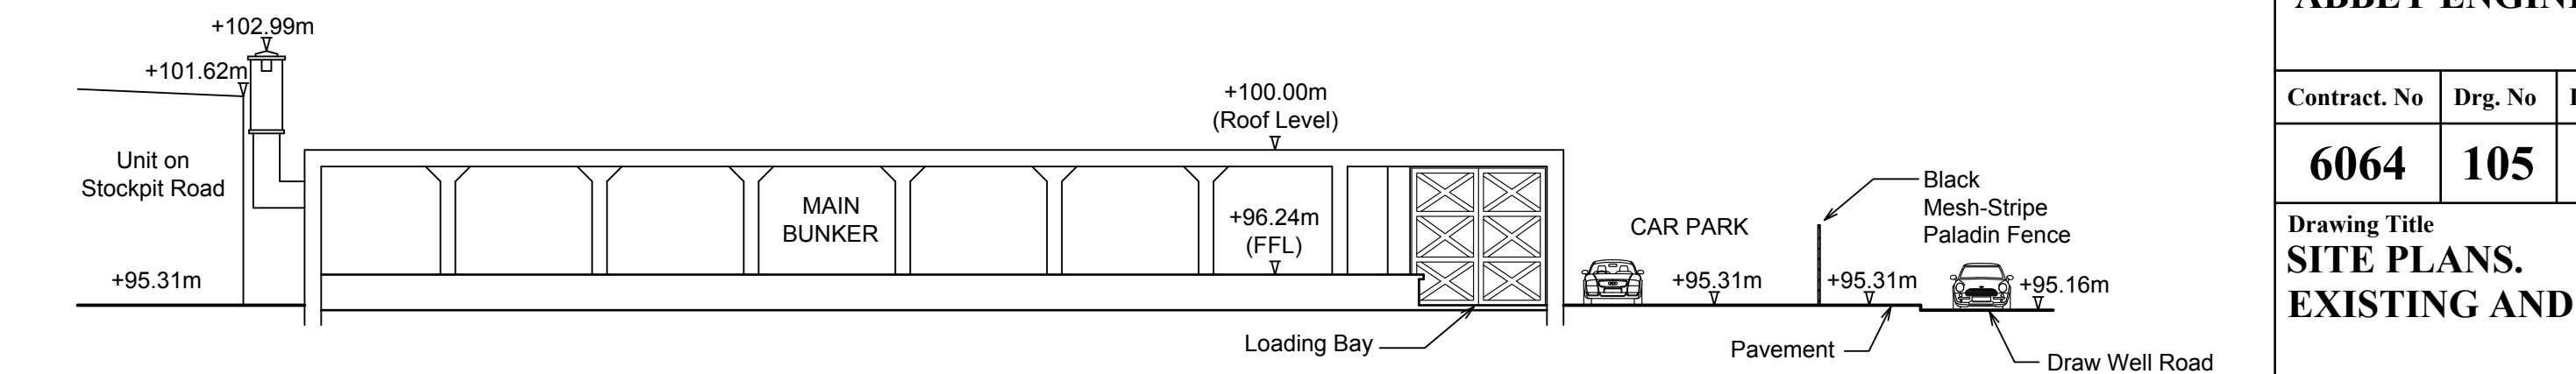

PROPOSED CROSS-SECTION SHOWING SITE LEVELS
(1:200)

D	On street car parking added.	11/03/22
C	Site Plan amended.	21/02/22
B	Site Plan amended.	02/02/22
A	Addition of site level data.	07/12/21
Rev	Description	Date

Project
**MAGAZINE BUNKER 9-10,
DRAW WELL ROAD,
KIRKBY,
L33 7BJ**

Client
ABBEY ENGINEERING

Contract. No	Drg. No	Revision	Scale	1:200	@A1
6064	105	D	By	BPM	Date
			Chkd	HTL	November 2021

Drawing Title
**SITE PLANS.
EXISTING AND PROPOSED.**

LAWRENSON ASSOCIATES
Consulting Structural Engineers
Planning & Development Consultants
Architectural Services
1 THE GLOBE
142 HARDSHAW ST.
ST. HELENS
WA10 1JT
Telephone: (01744) 733446
www.lawrensonassociates.co.uk
E-mail: info@lawrensonassociates.co.uk

