



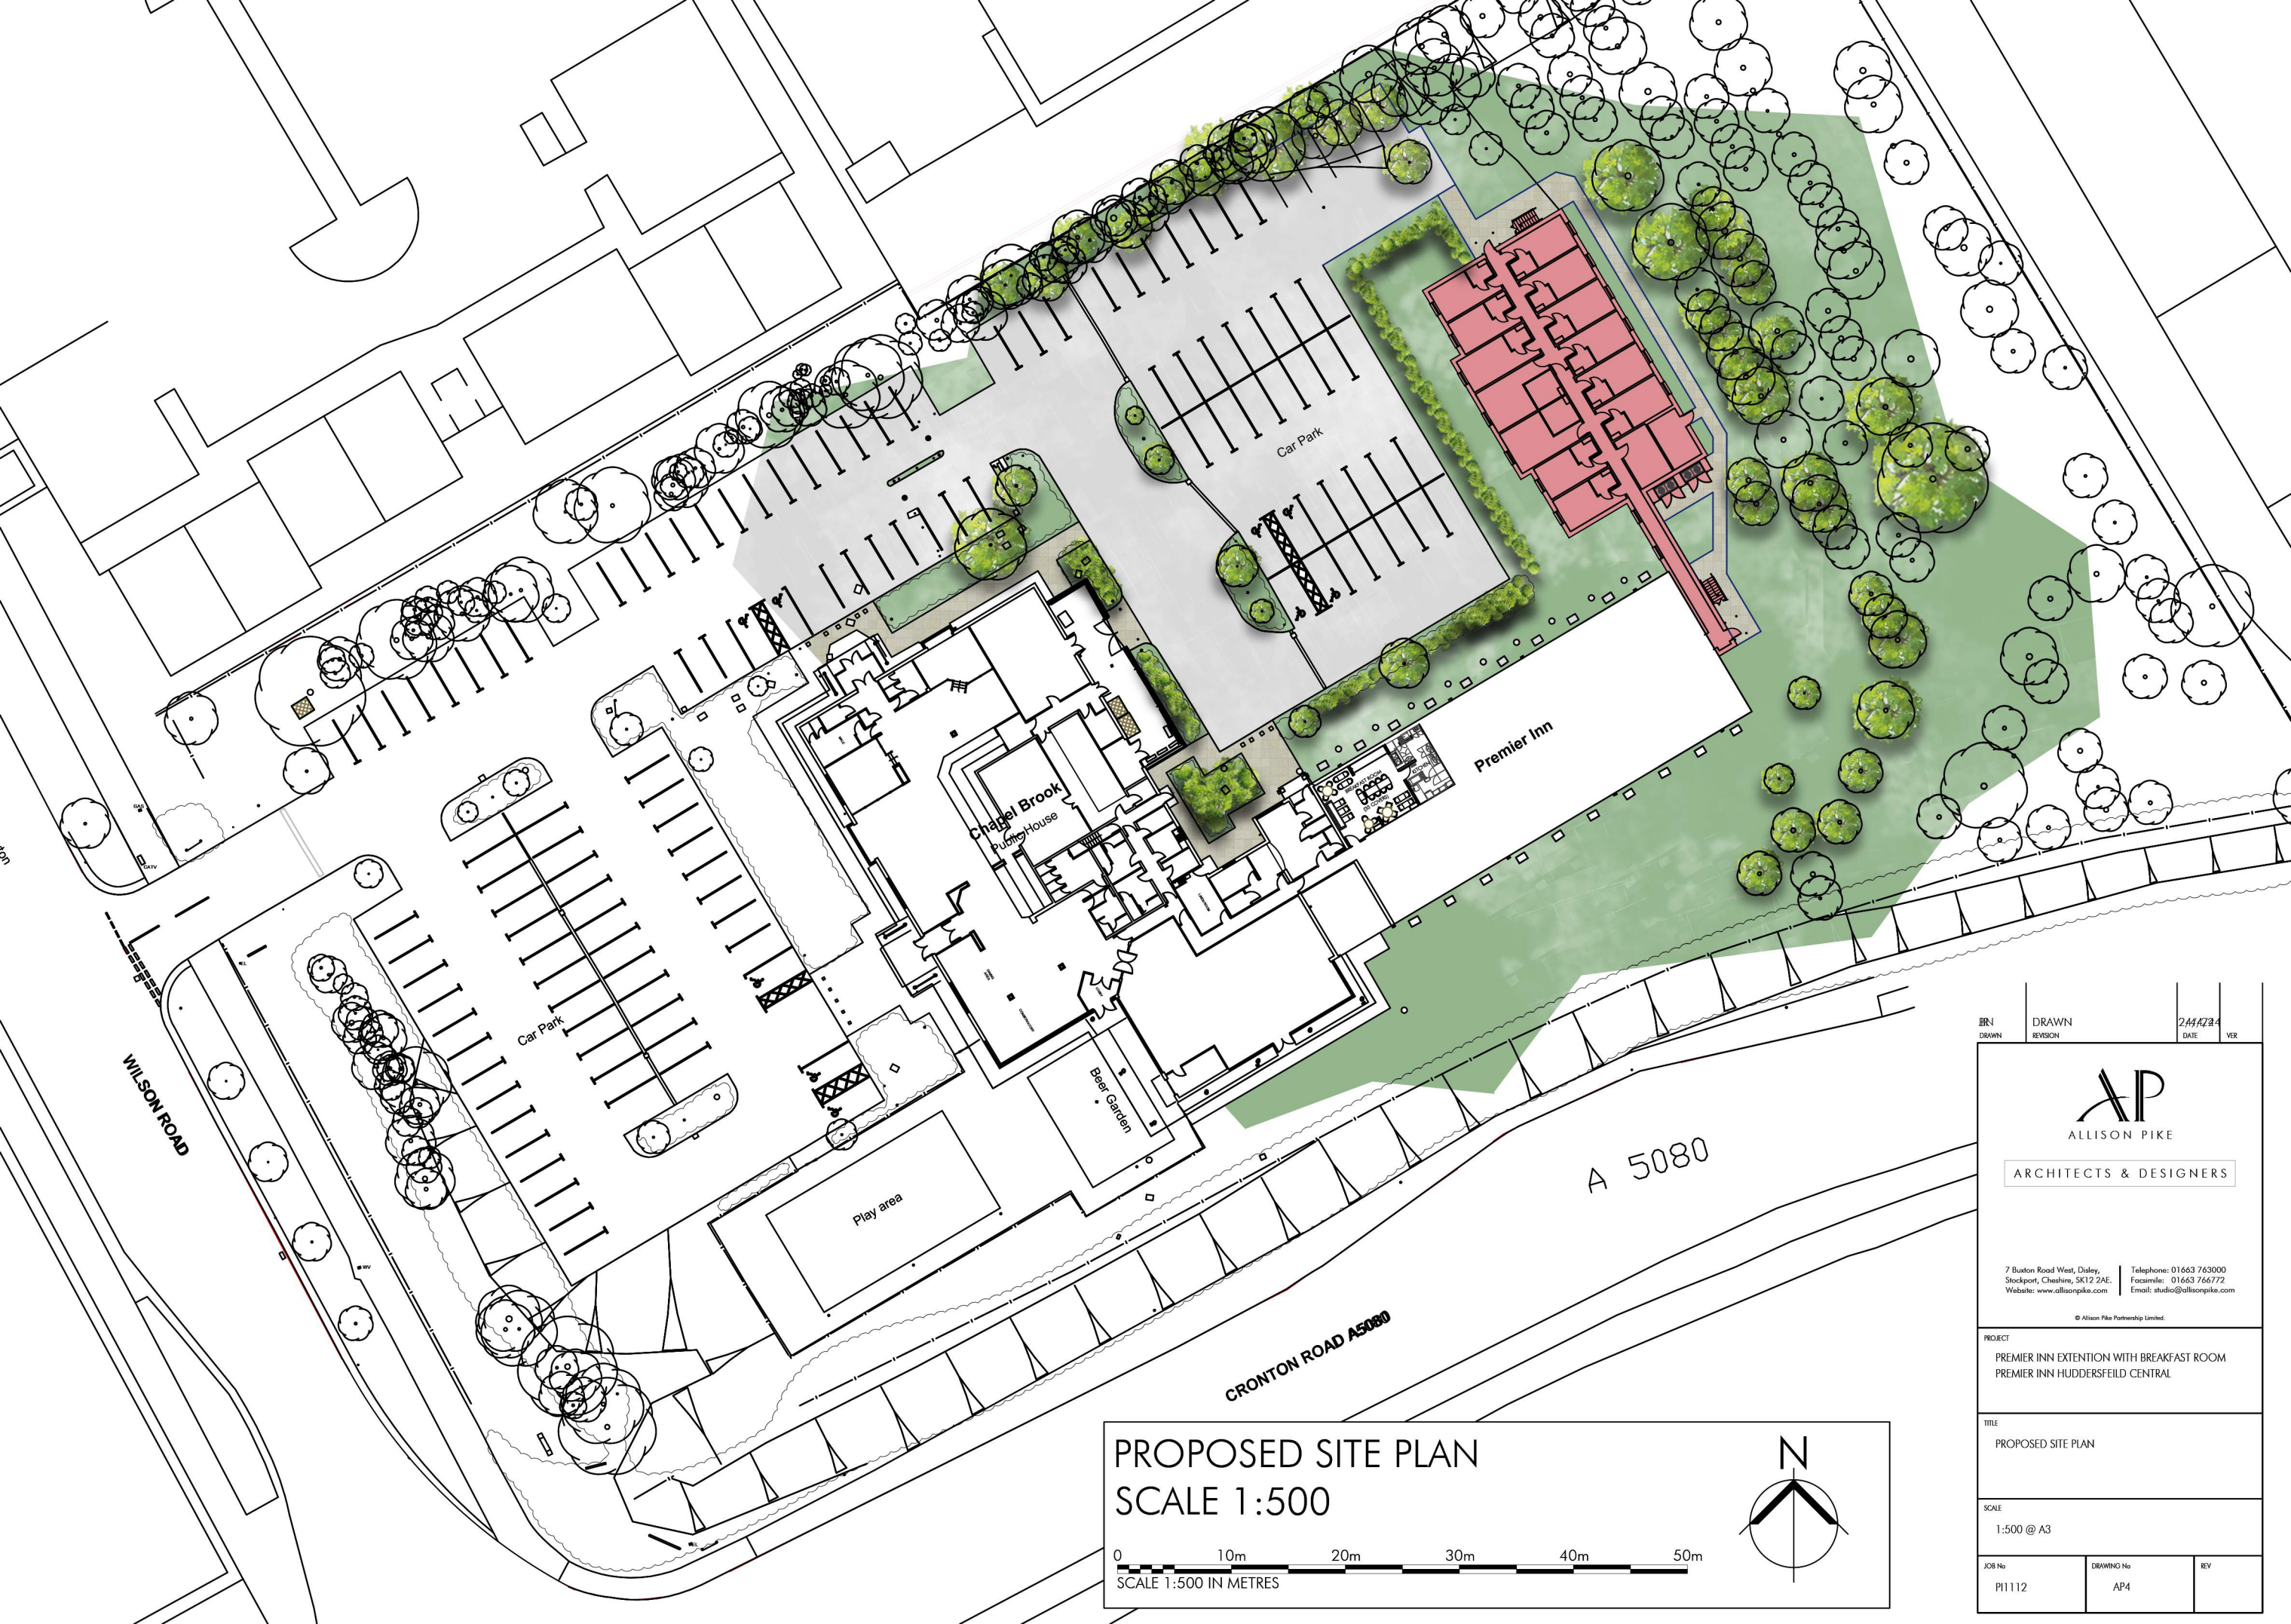

PROPOSED SITE PLAN
SCALE 1:500

0 10m 20m 30m 40m 50m
SCALE 1:500 IN METRES

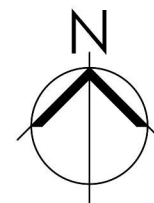

BRN DRAWN	DRAWN REVISION	24/4/24 DATE	VER
AP ALLISON PIKE ARCHITECTS & DESIGNERS			
PROJECT PREMIER INN EXTENTION WITH BREAKFAST ROOM PREMIER INN HUDDERSFIELD CENTRAL			
TITLE PROPOSED SITE PLAN			
SCALE 1:500 @ A3			
JOB No PI1112	DRAWING No AP4	REV	