



PROPOSED SOUTH EAST ELEVATION
SCALE 1:100
0 1m 2m 3m 4m 5m 10m
SCALE 1:100 IN METRES




PROPOSED SOUTH WEST ELEVATION
SCALE 1:100




PROPOSED NORTH WEST ELEVATION
SCALE 1:100



PROPOSED NORTH EAST ELEVATION
SCALE 1:100

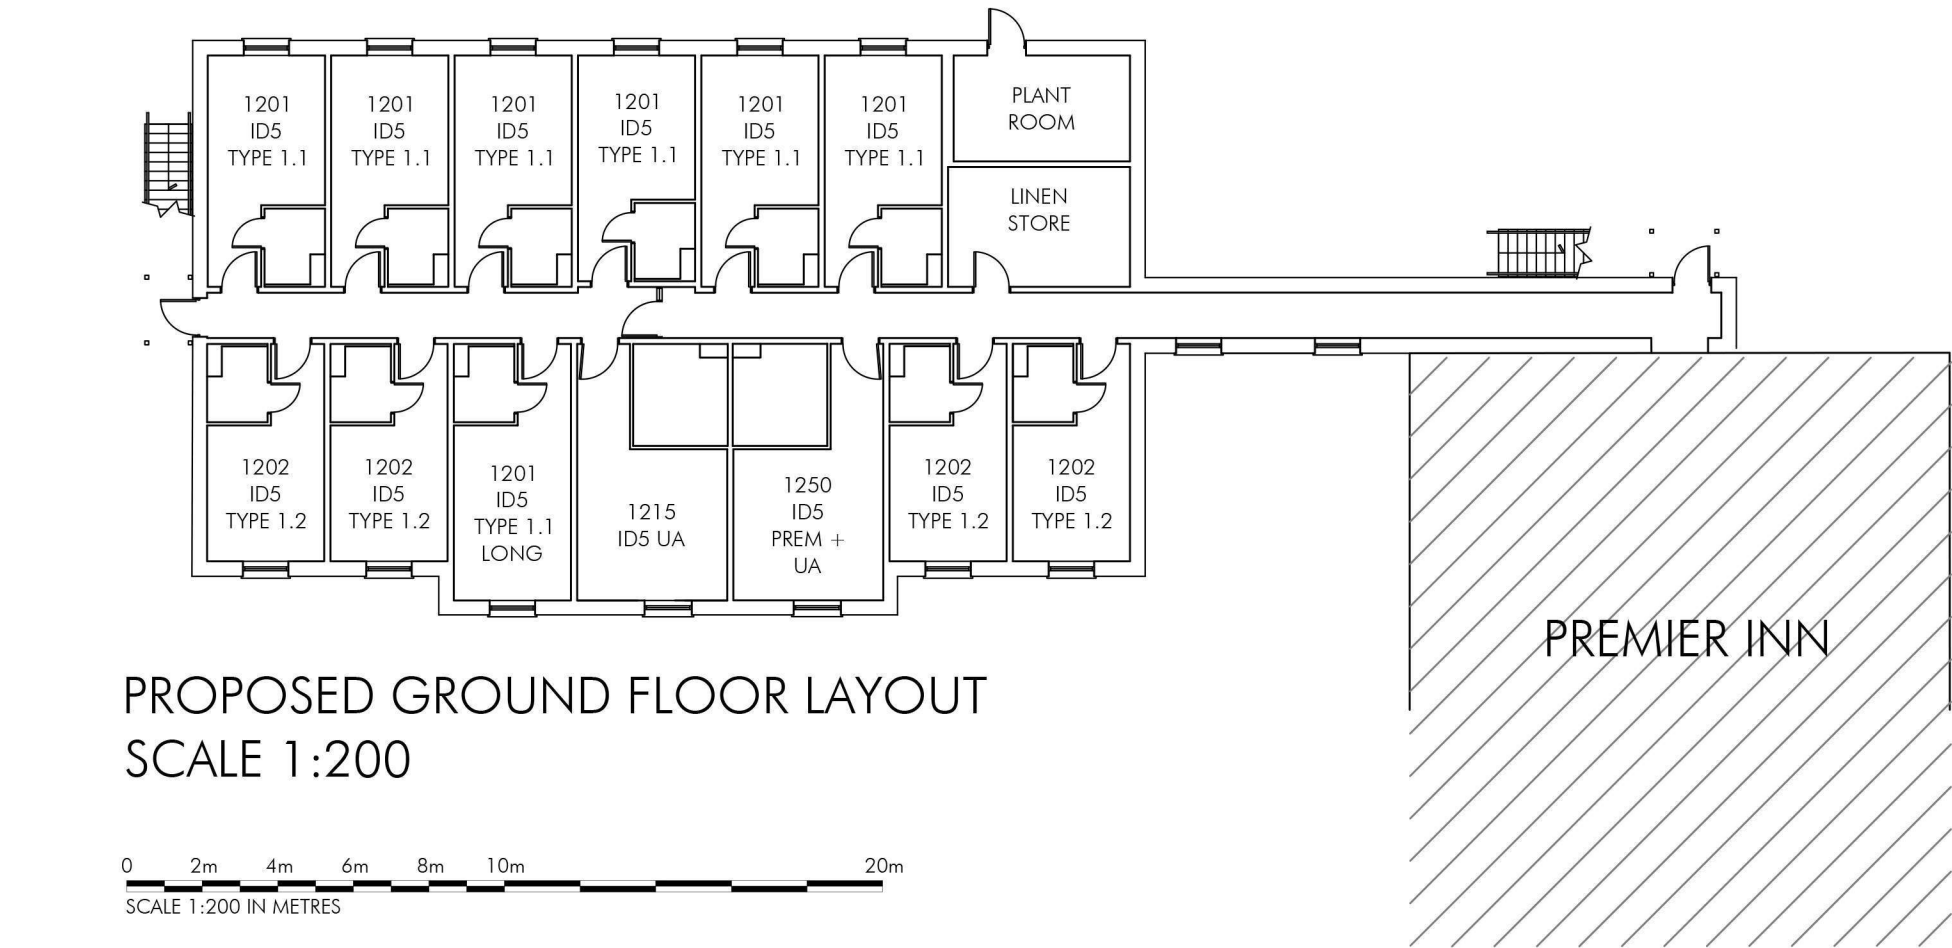

PROPOSED GROUND FLOOR LAYOUT
SCALE 1:200
0 2m 4m 6m 8m 10m 20m
SCALE 1:200 IN METRES

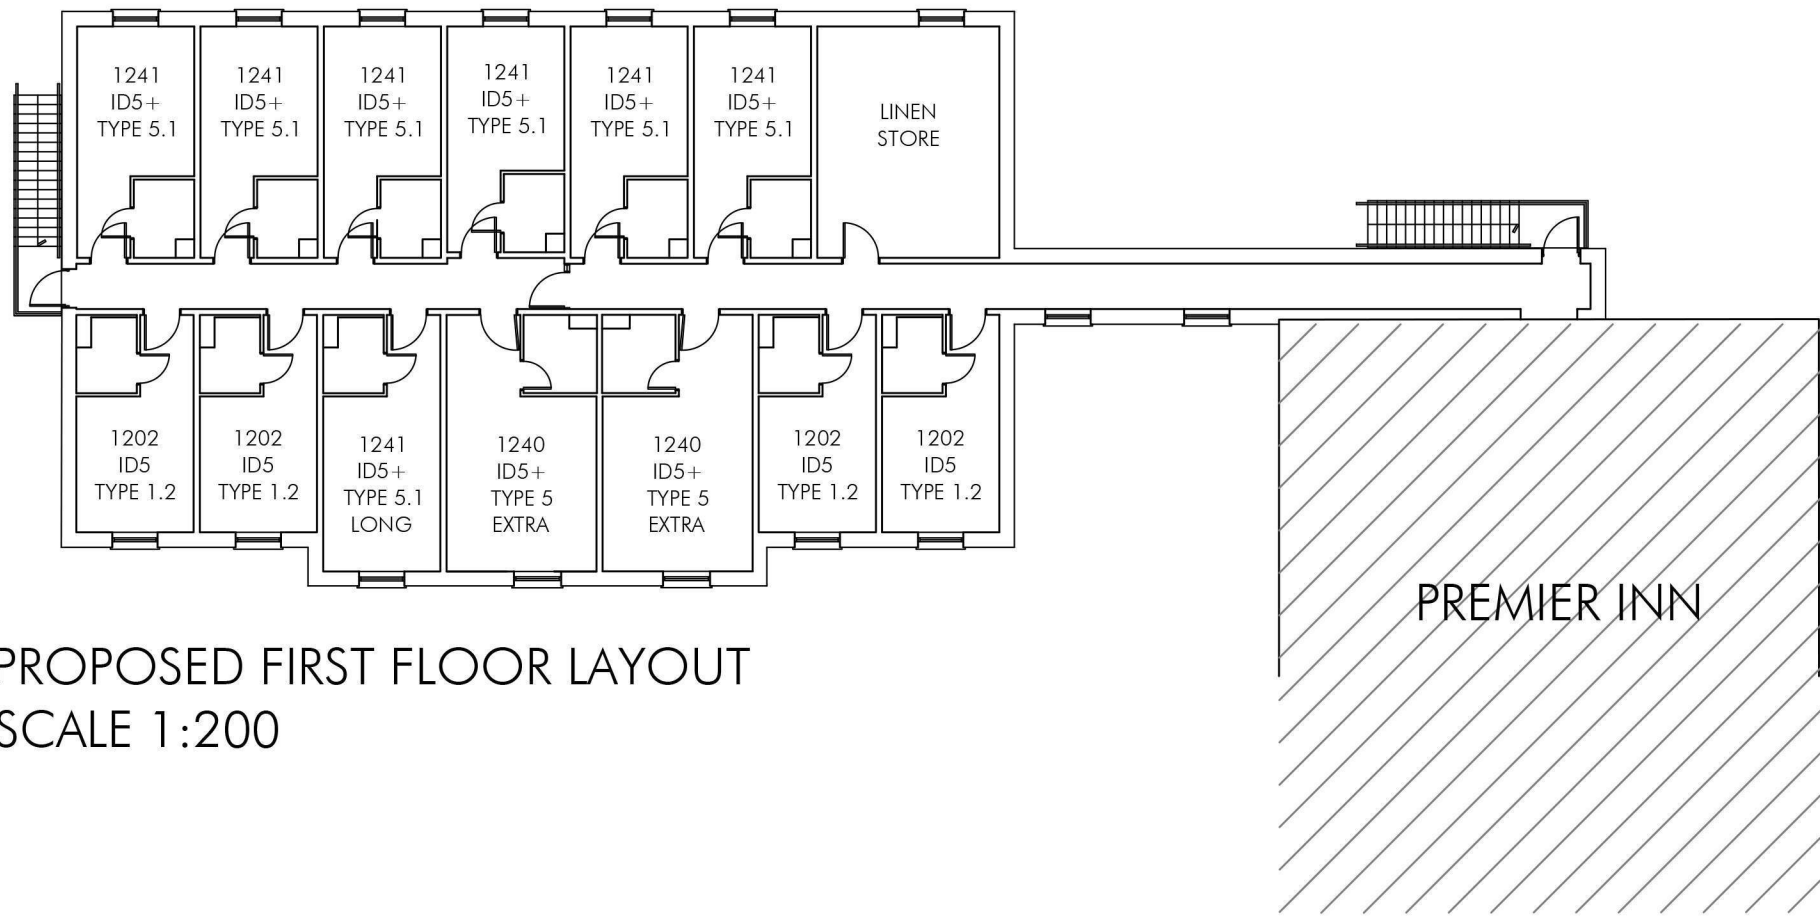

PROPOSED FIRST FLOOR LAYOUT
SCALE 1:200

JR DRAWN	DRAWN REVISION	25/4/24 DATE	VER
PROJECT PREMIER INN EXTENSION LIVERPOOL TARBOCK		 ALLISON PIKE ARCHITECTS & DESIGNERS 7 Buxton Road West, Disley, Stockport, Cheshire, SK12 2AE. Website: www.allisonpike.com Telephone: 01663 763000 Facsimile: 01663 766772 Email: studio@allisonpike.com © Allison Pike Partnership Limited.	
TITLE 1:100 PROPOSED PLANS & ELEVATIONS			
SCALE 1:100 @ A1			
JOB No PI1112	DRAWING No AP07	REV	