

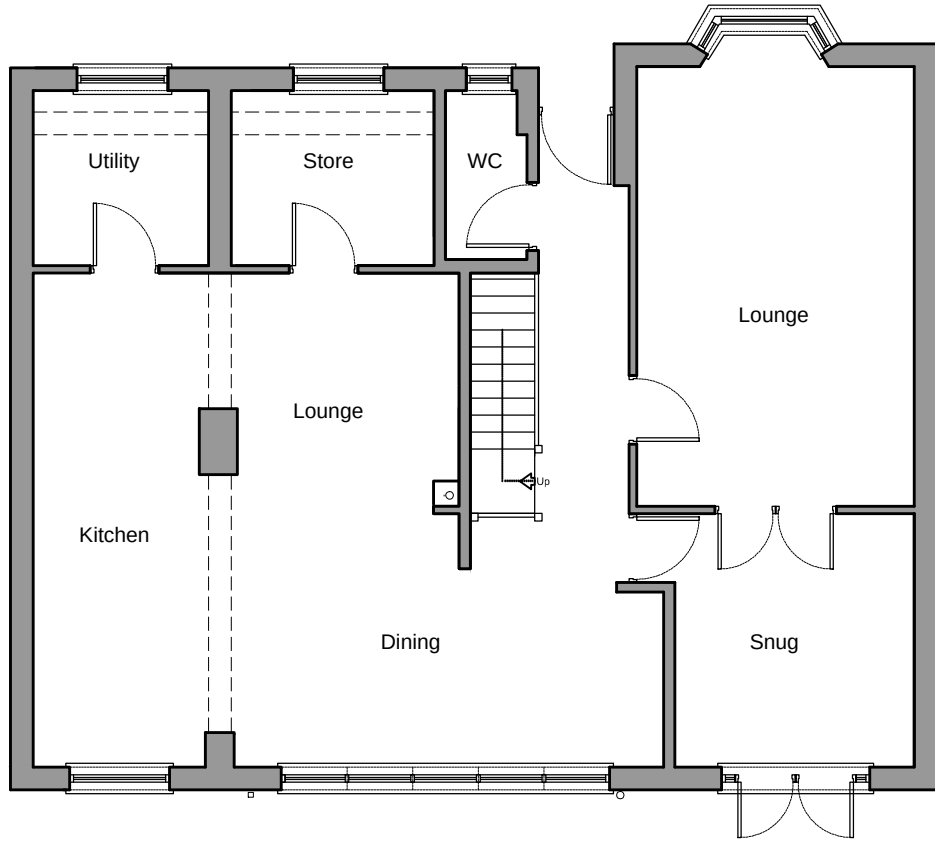


NOTES


All dimensions to be checked on site. Figured dimensions to be read in preference to scaled. Drawing author accepts no responsibility for any unauthorised amendments to the drawing and does not permit unauthorised copying of the drawing. This drawing is copyright and remains the property of drawing author unless otherwise agreed.

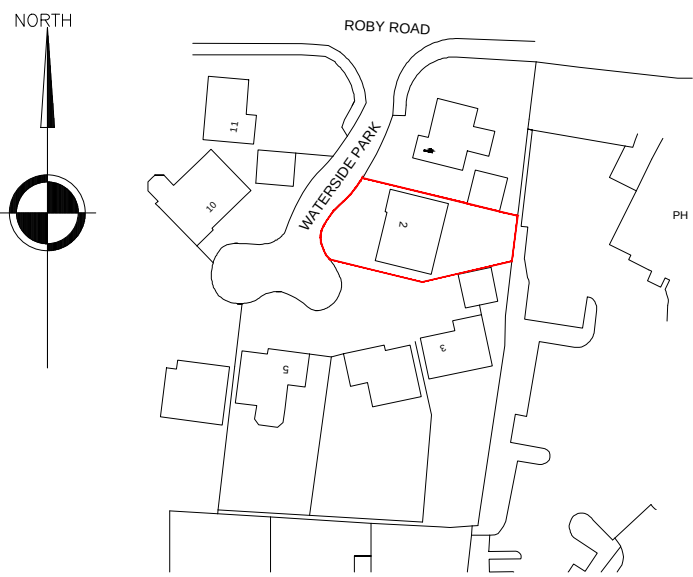


Existing Ground Floor Plan
Scale 1:100

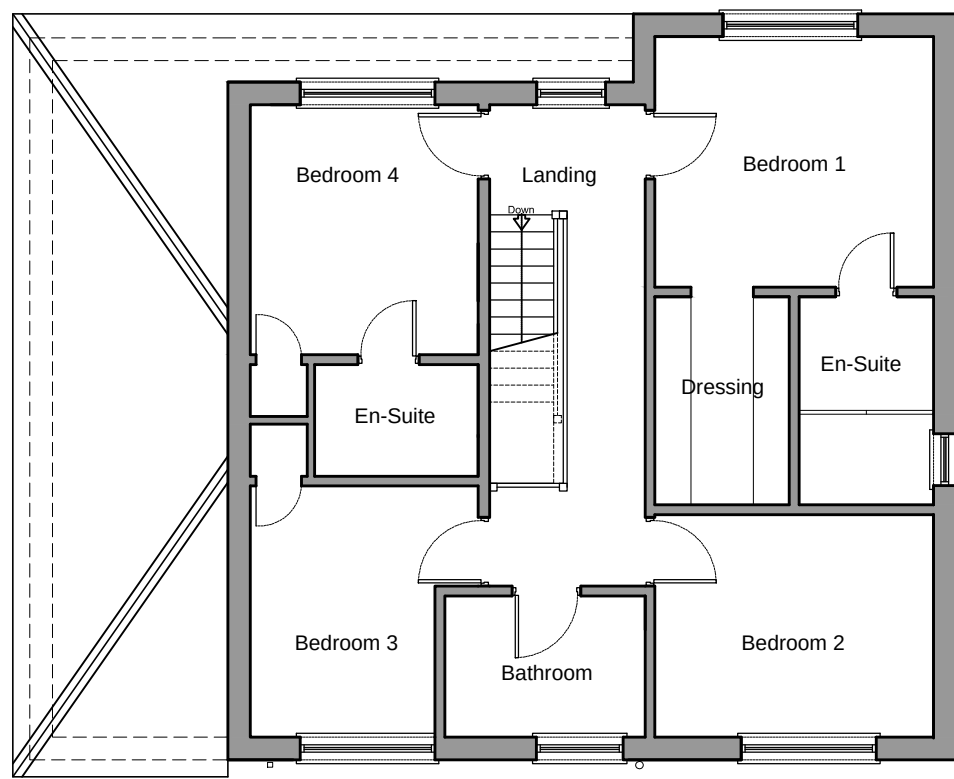


Existing First Floor Plan
Scale 1:100

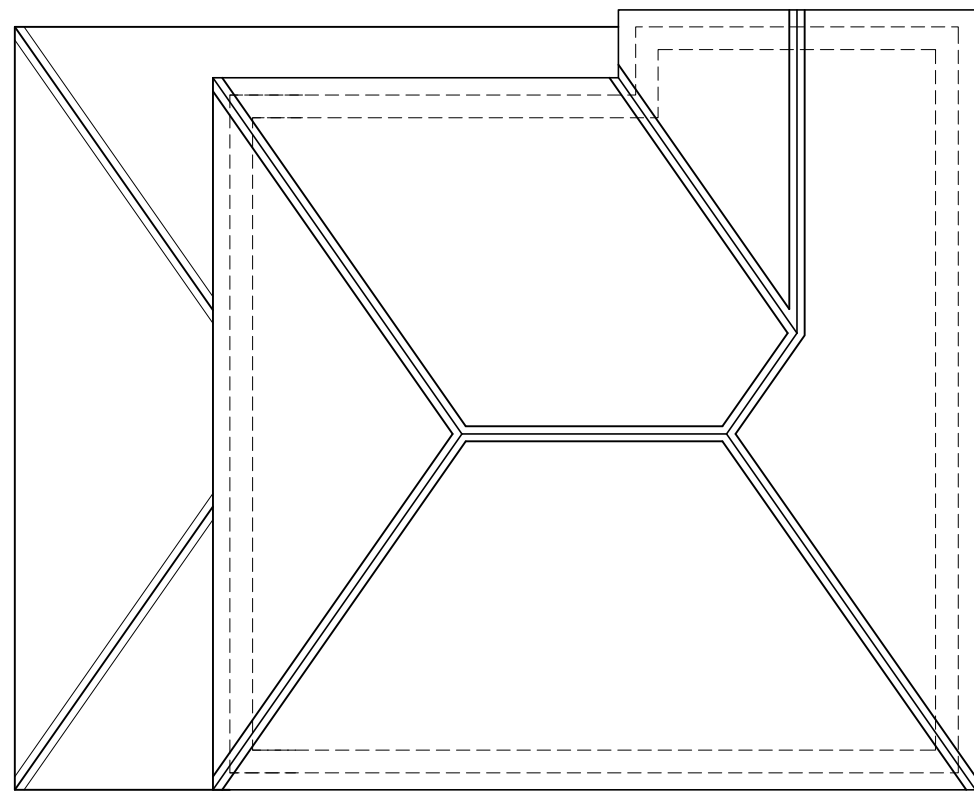


Existing Roof Plan
Scale 1:100

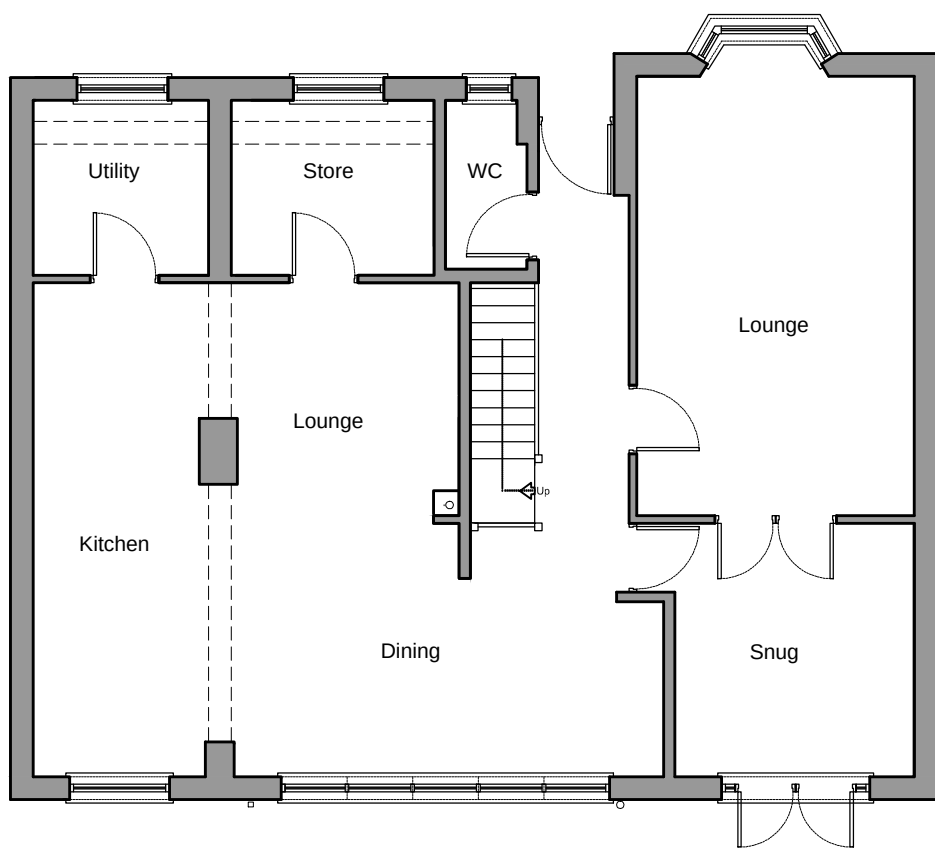

Proposed Ground Floor Plan
Scale 1:100

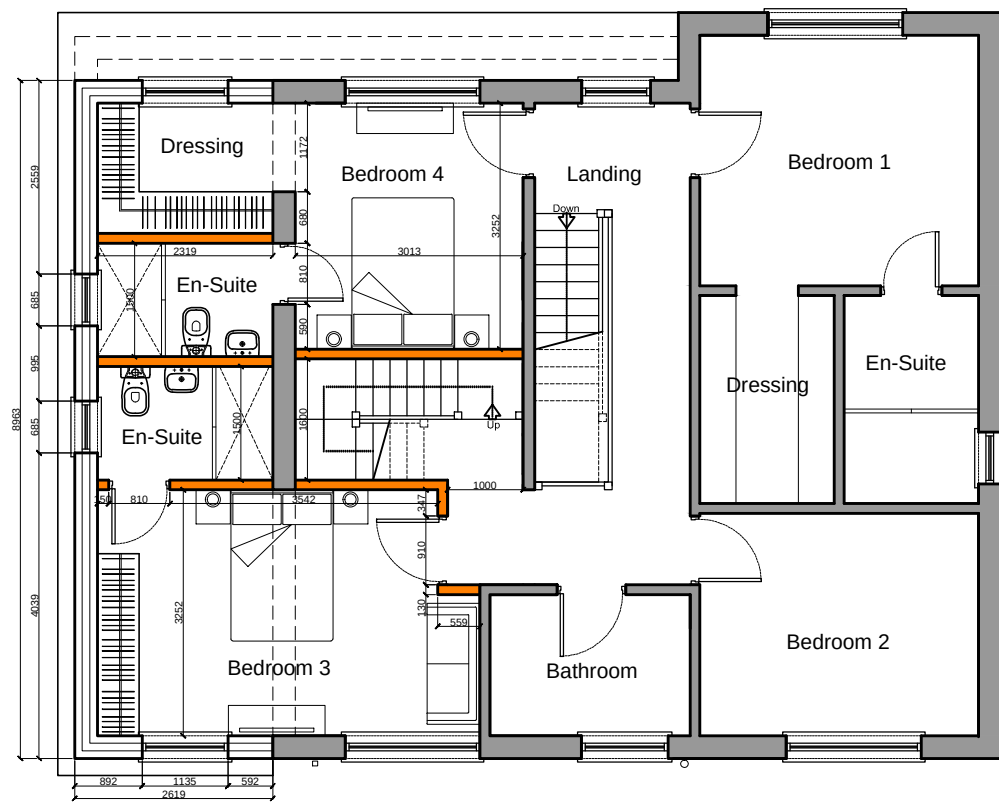


Proposed First Floor Plan
Scale 1:100

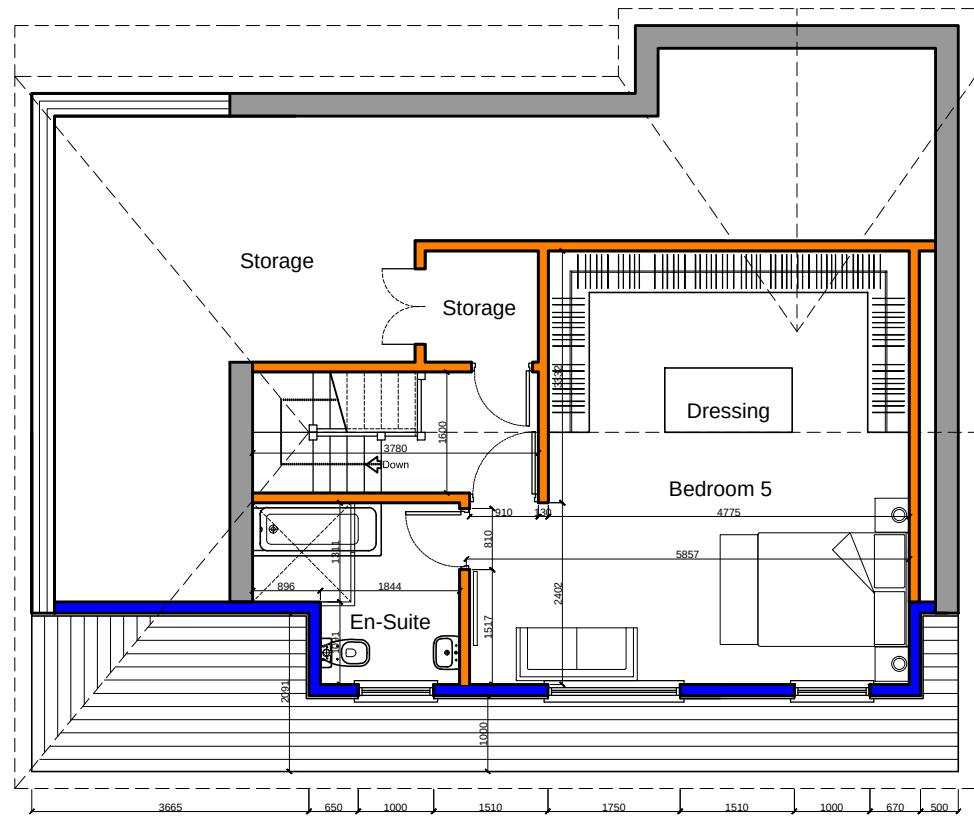

Proposed First Second Plan
Scale 1:100




Existing Front Elevation
Scale 1:100

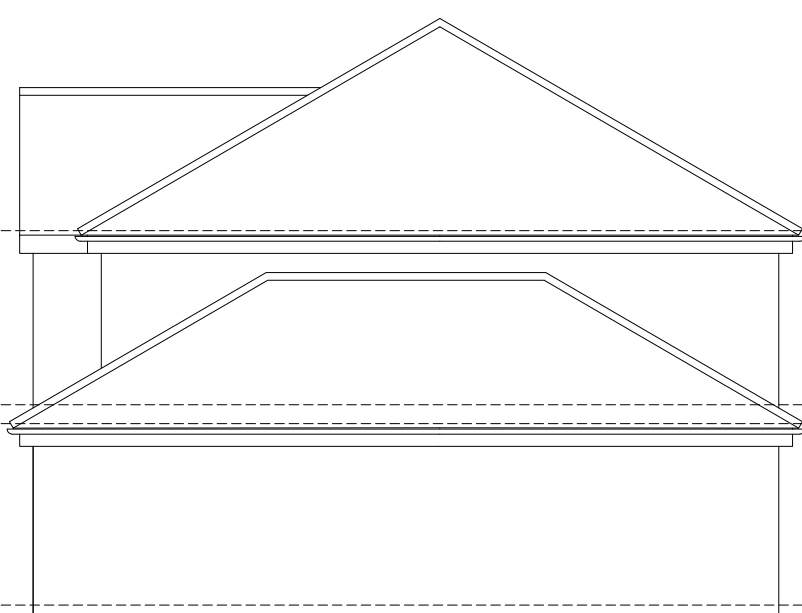

Existing Side Elevation
Scale 1:100




Existing Rear Elevation
Scale 1:100

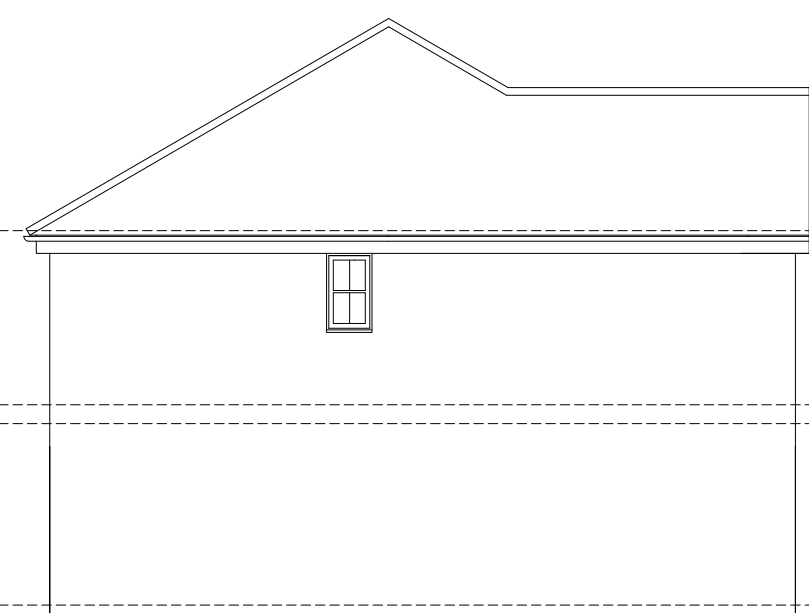

Existing Side Elevation
Scale 1:100




Proposed Front Elevation
Scale 1:100

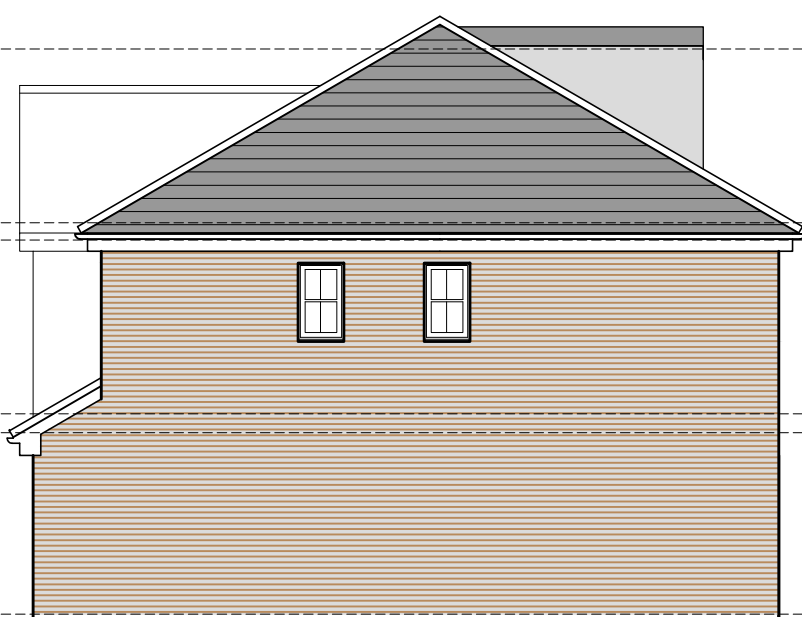


Proposed Side Elevation
Scale 1:100



Proposed Rear Elevation
Scale 1:100

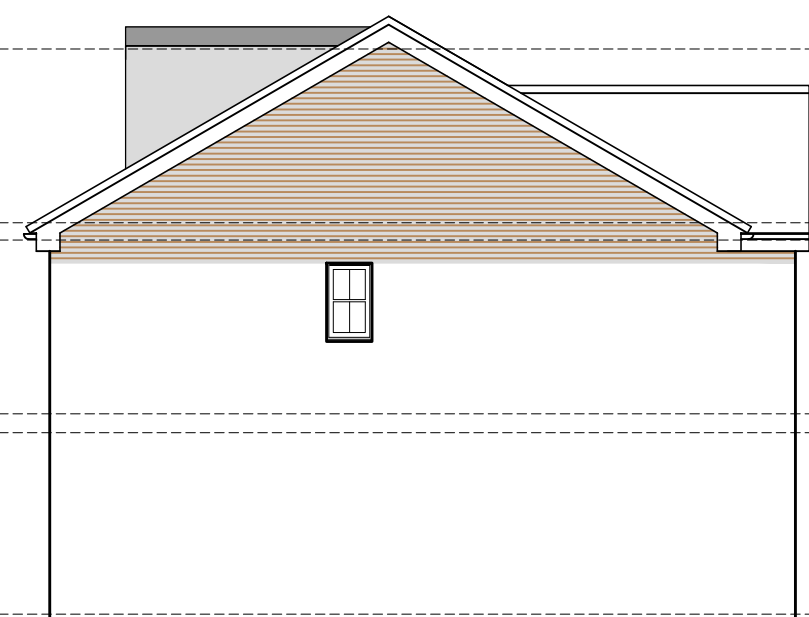

Proposed Side Elevation
Scale 1:100

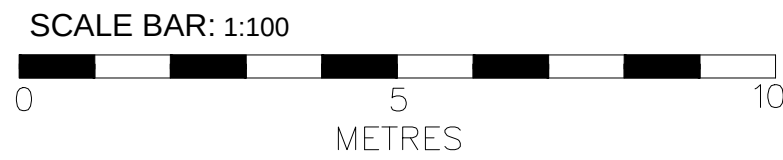

Version	Amendment	Drawn & Date	Checked & Date	Approved & Date
McGovern Architectural Design				
Telephone: 0773200078 Email: mvgovernarchitecturaldesign@gmail.com				
Internal Project Number: 100				
Client: Mr Mark Pearsall				
Project Name: Residential extension at 2 Waterside Park, Huyton, L36 4RN				
Drawing Title: Exisiting & Proposed Plans (Option1)				
Scale SHOWN	Original Size A1	*		
Date JAN_2022	Drawn MMC	Checked MMC	Approved +	Status PLANNING
Drawing Number P_01	Revision D			