


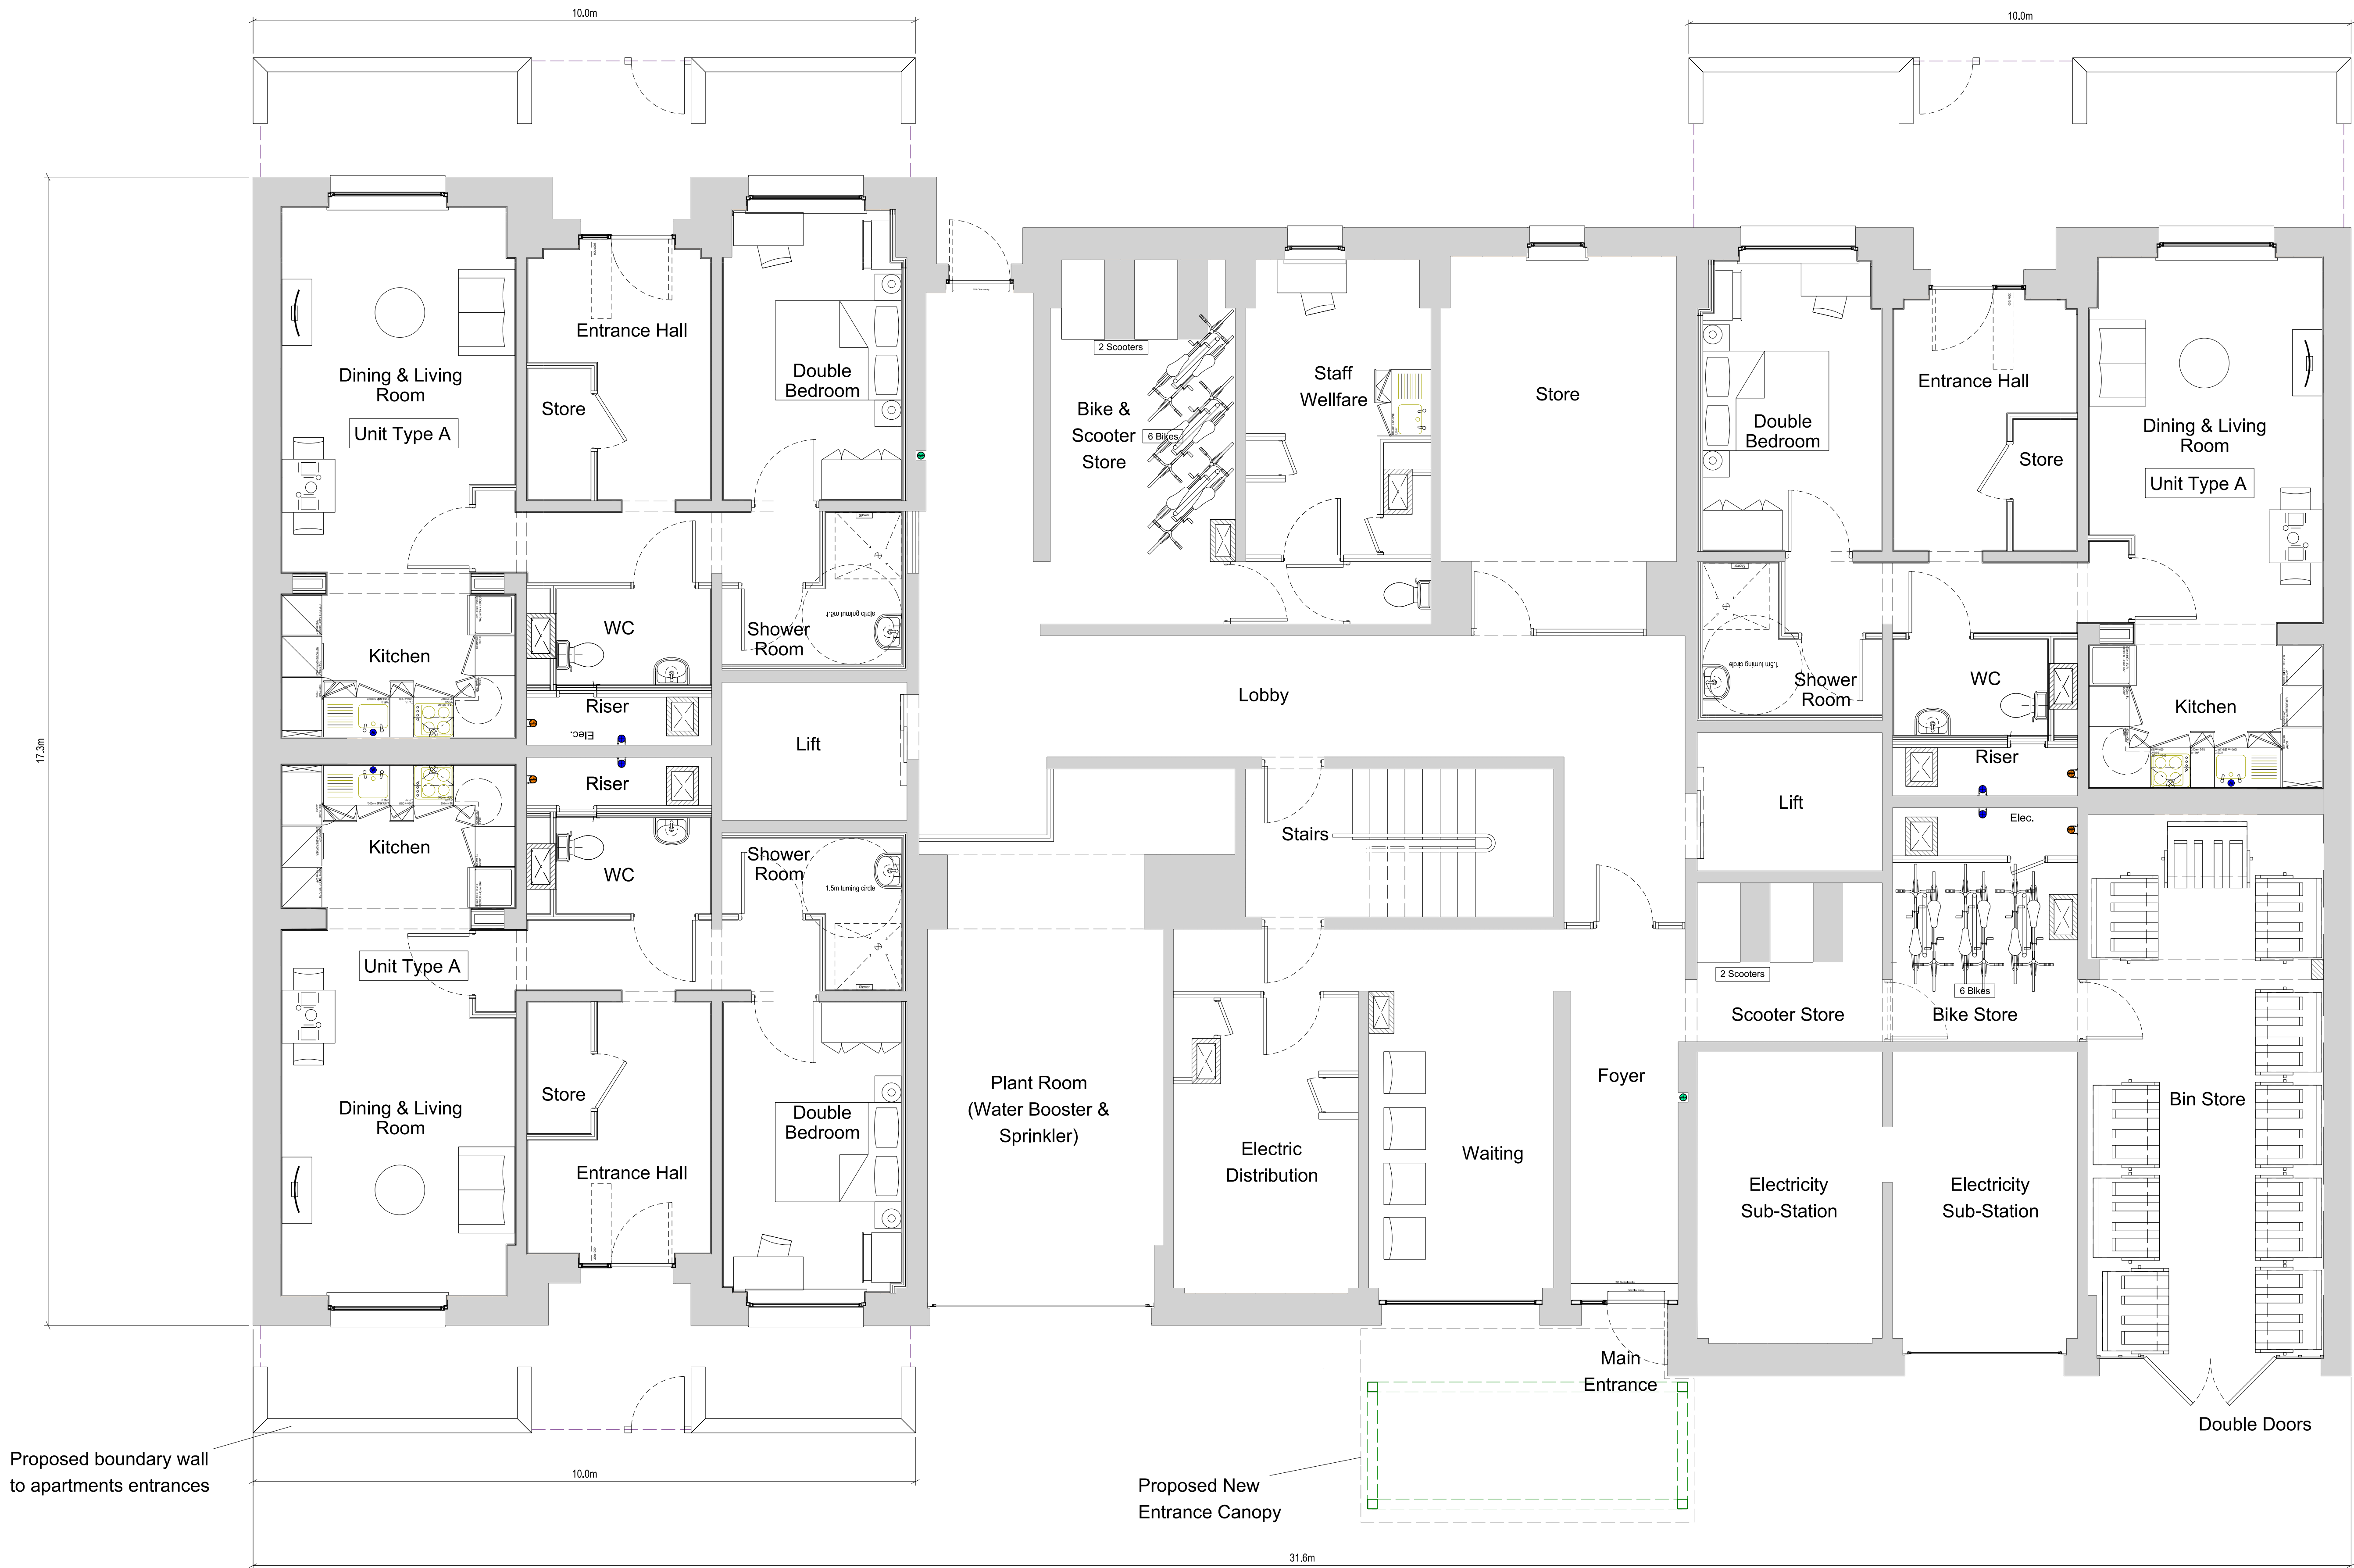

Schedule of Accommodation

Unit Type A - 1 Bed 2 Person Home - 62m2
Unit Type A - 1 Bed 2 Person Home - 62m2
Unit Type A - 1 Bed 2 Person Home - 62m2
Total Number of Units - 3

B	All ground floor unit layouts amended to Type A	11.03.21	AB
A	Staff welfare, office and store facilities updated to suit Client requirements	SEP 20	JM
DESIGNATION	DETAILS OF REVISION	DATE	INITIALS
PROJECT	TITLE	SIZE	STATUS
The Craigs & The Cliffs Stockbridge Village	Proposed Ground Floor Plan Deneclyff	A1	PLANNING
PROJECT No 1703	DRAWING No L13B	DRAWN by AB	CHECKED JM
DATE JUL 19	SCALE (A1:2) 1:50		
JOHN MCCALL ARCHITECTS LTD No. 1 Arts Village, Henry Street, Liverpool L1 5BS Tel: 0151 707 1818 Fax: 707 1819 Old Coop Building, Church Street, Hayfield, SK22 2JE e-mail: admin@johnmccall.co.uk			

