


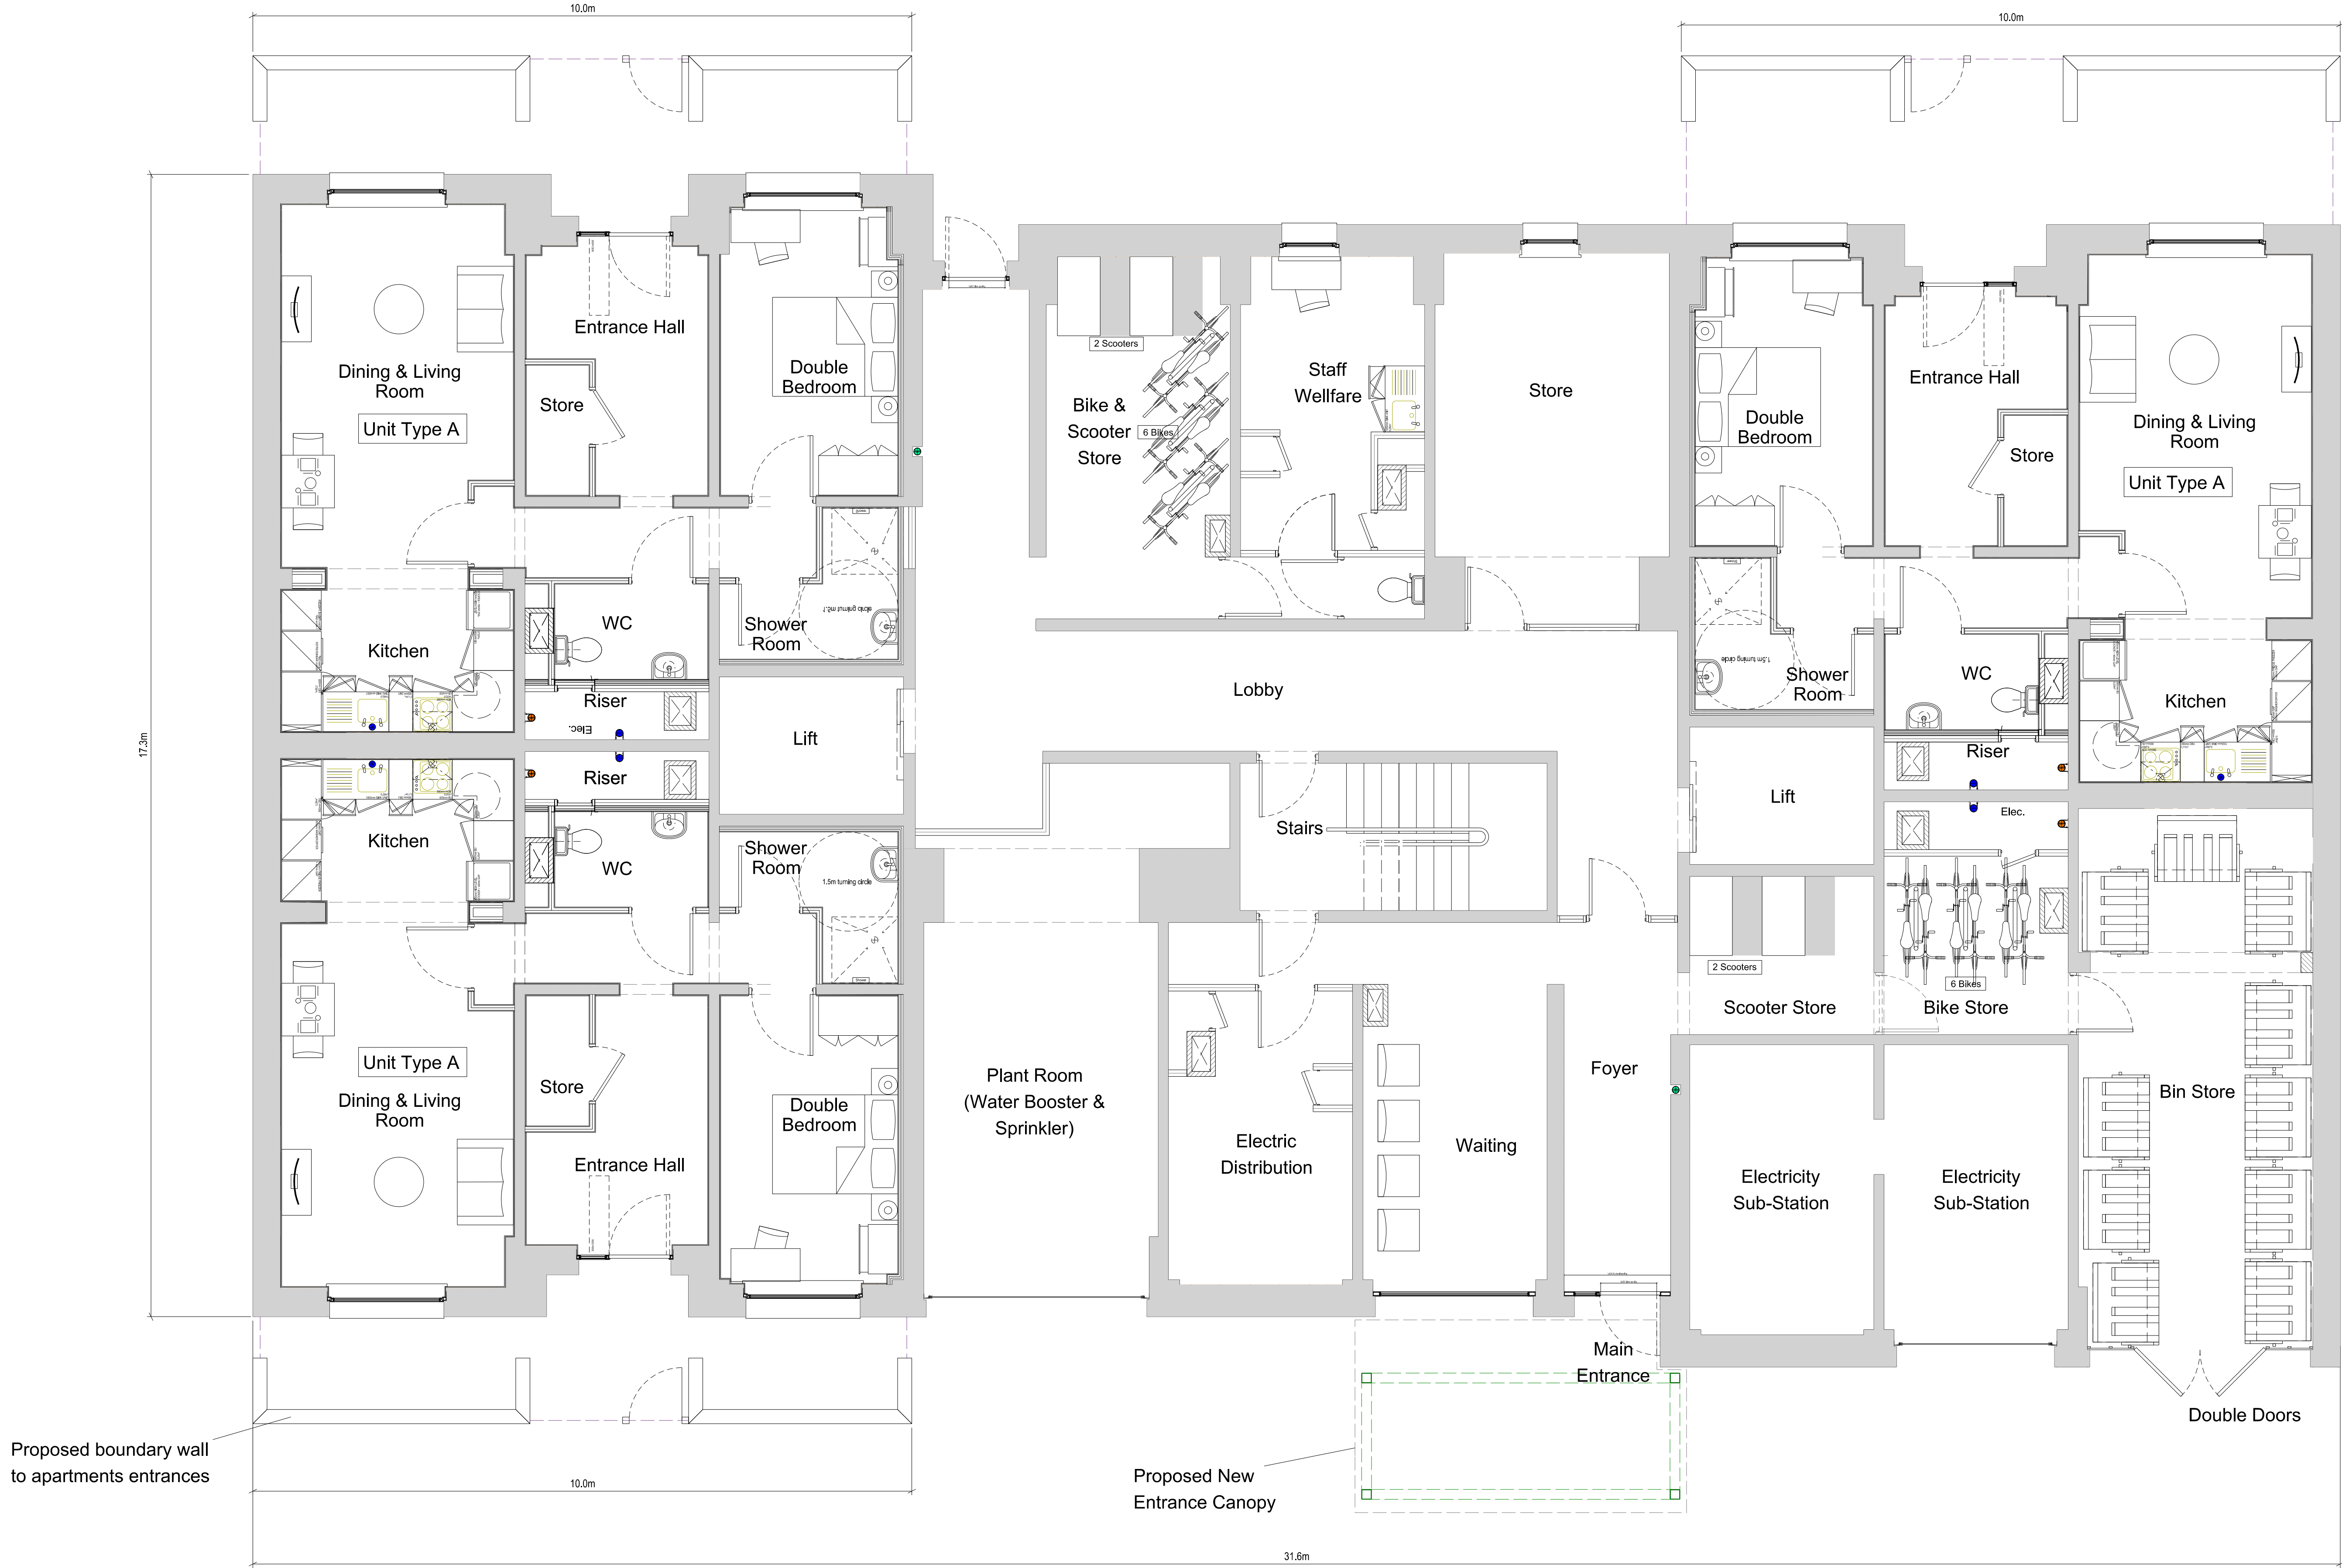

Schedule of Accommodation

Unit Type A - 1 Bed 2 Person Home - 62m²
Unit Type A - 1 Bed 2 Person Home - 62m²
Unit Type A - 1 Bed 2 Person Home - 62m²

Total Number of Units - 3

B		All ground floor unit layouts amended to Type A		11.03.21		AB	
A		Staff welfare, office and store facilities updated to suit Client requirements		SEP 20		JM	
DESIGNATION		DETAILS OF REVISION		DATE		INITIALS	
☐ PROJECT		☐ TITLE		☐ SIZE		☐ STATUS	
The Craigs & The Cliffs		Proposed Ground Floor Plan		A1		PLANNING	
Stockbridge Village		Merecliff					
☐ JOHN MCCALL ARCHITECTS LTD				PROJECT NO		DRAWING NO	
☐ No. 1 Arts Village, Henry Street, Liverpool L1 5BS Tel: 0151 707 1818 Fax: 707 1819				1703		L14B	
☐ Old Coop Building, Church Street, Hayfield, SK22 2JE e-mail: admin@johnmccall.co.uk				DRAWN BY		CHECKED	
				AB		JM	
				DATE		SCALE (1:50)	
				JUL 19		1:50	