




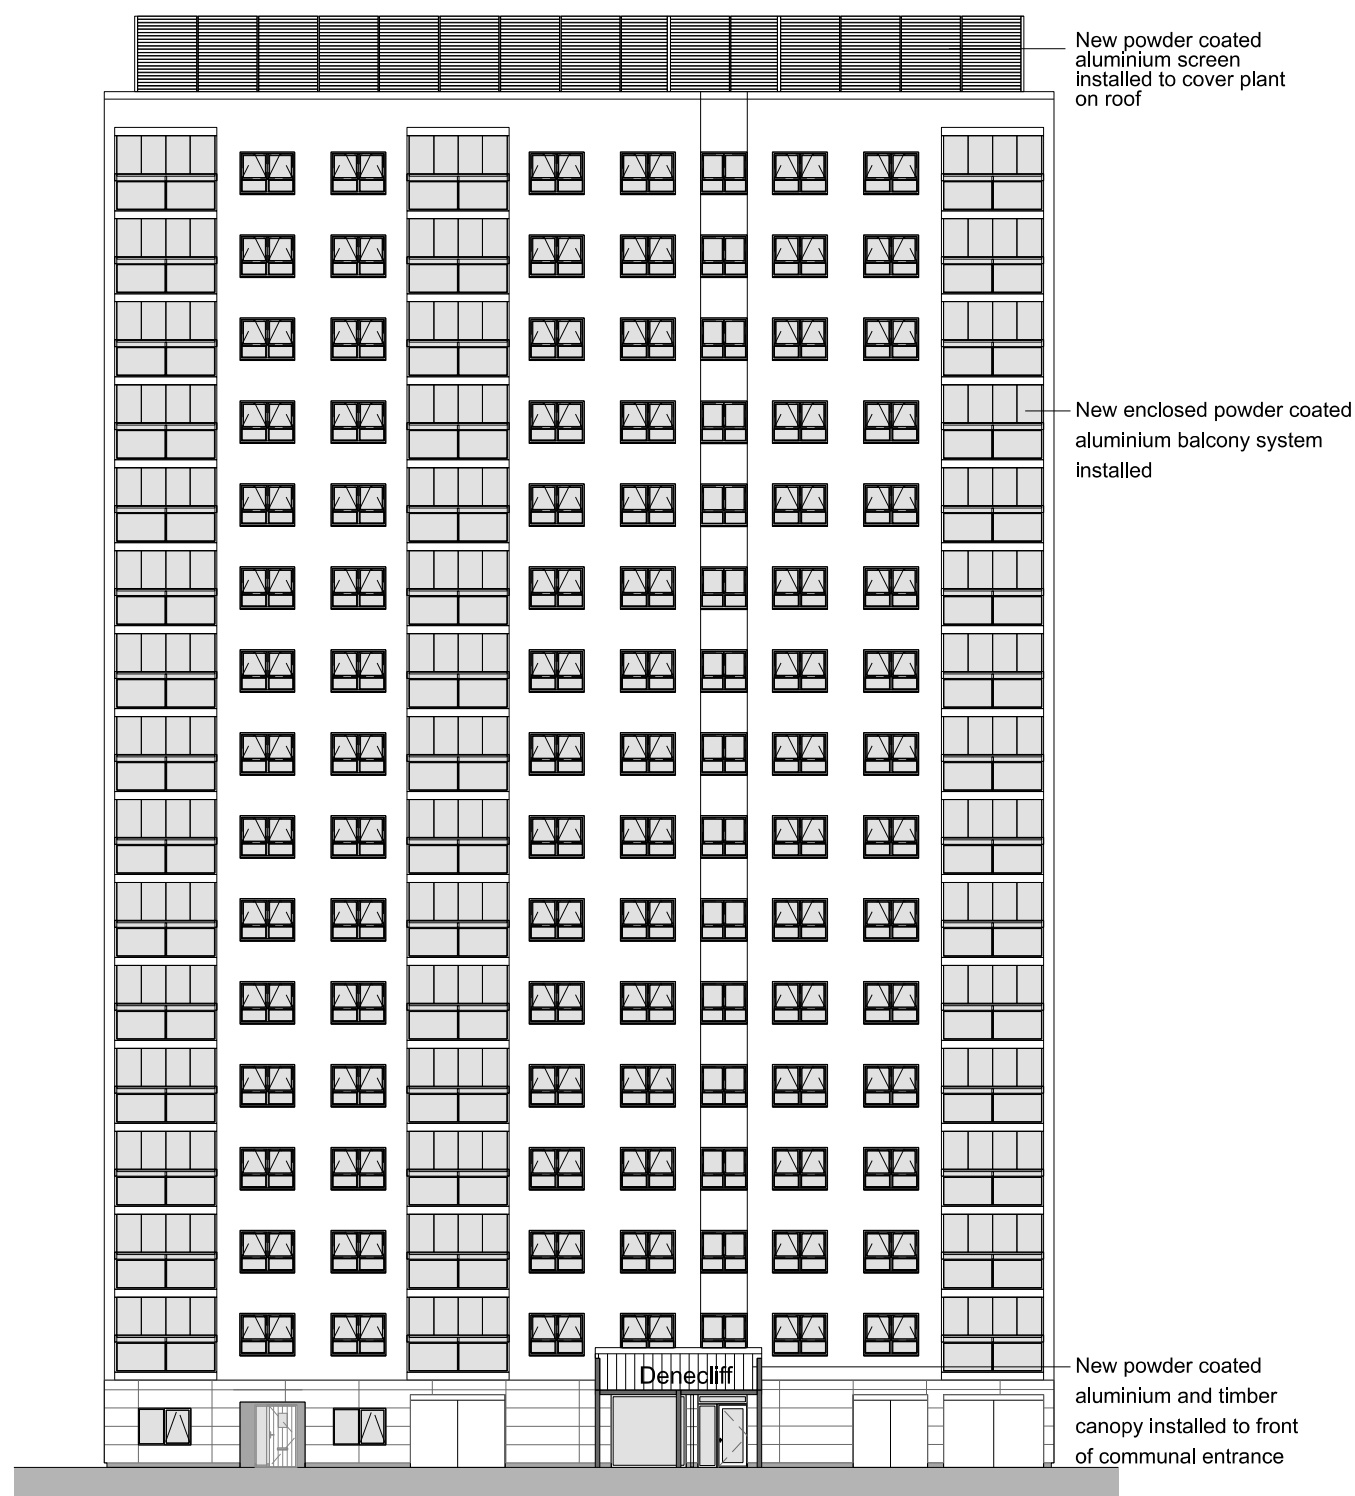


Front Elevation

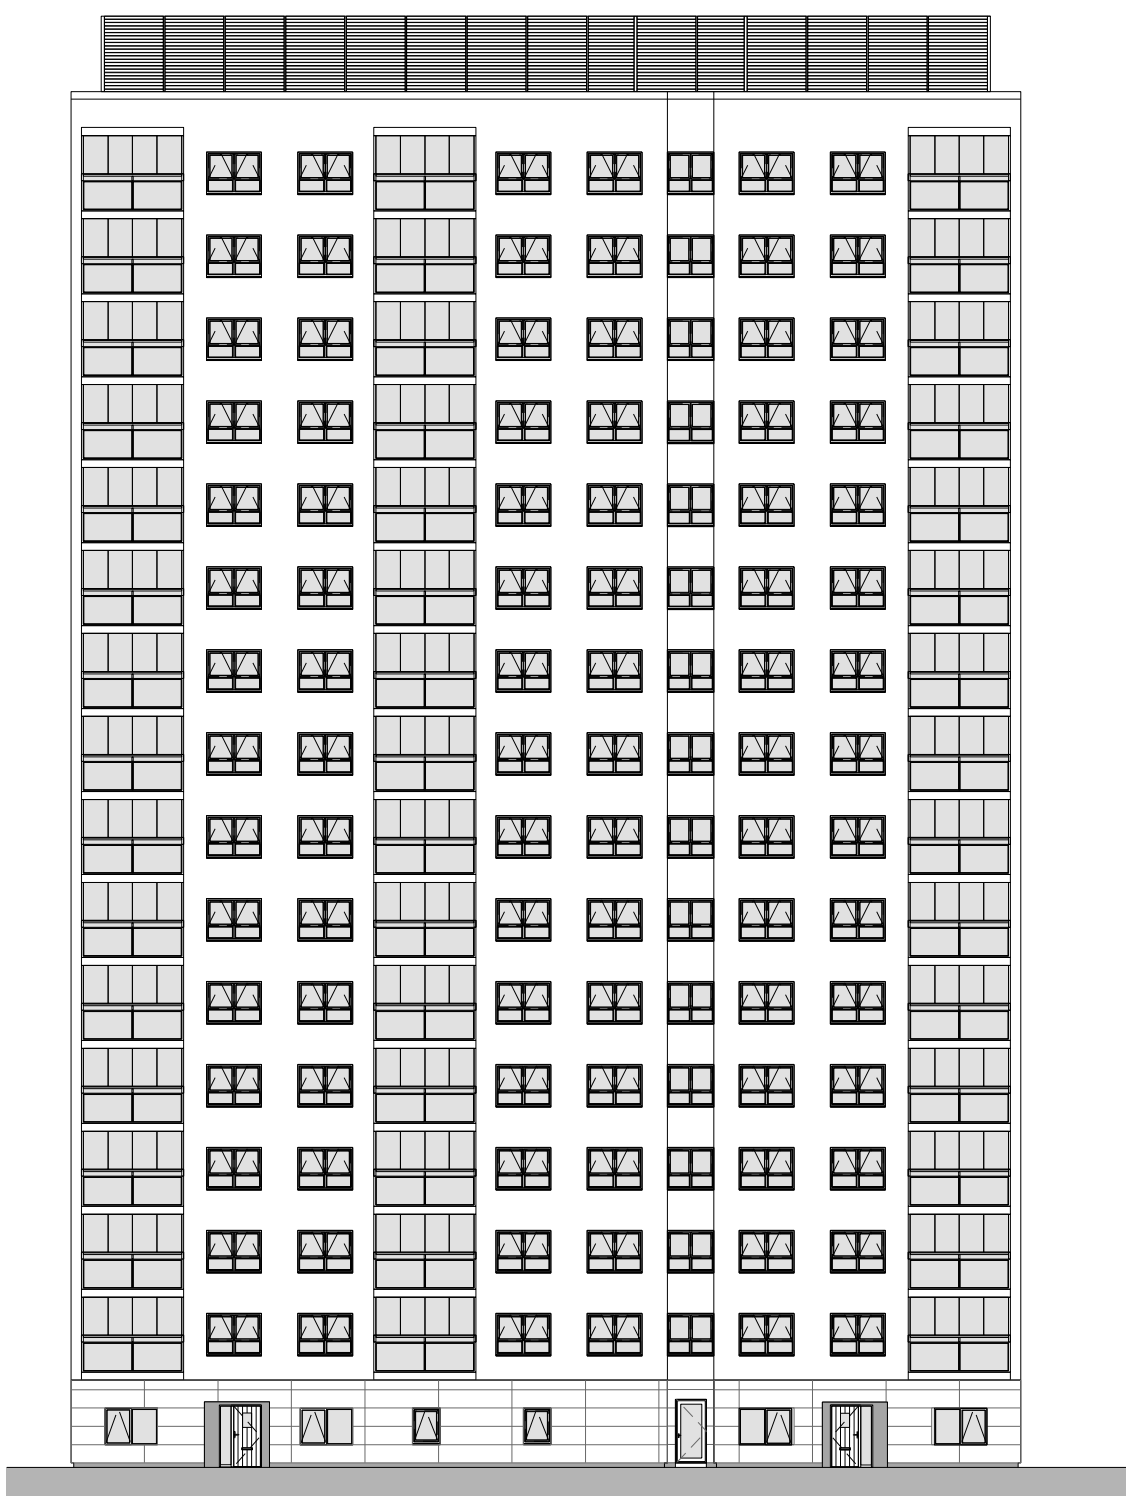


Rear Elevation

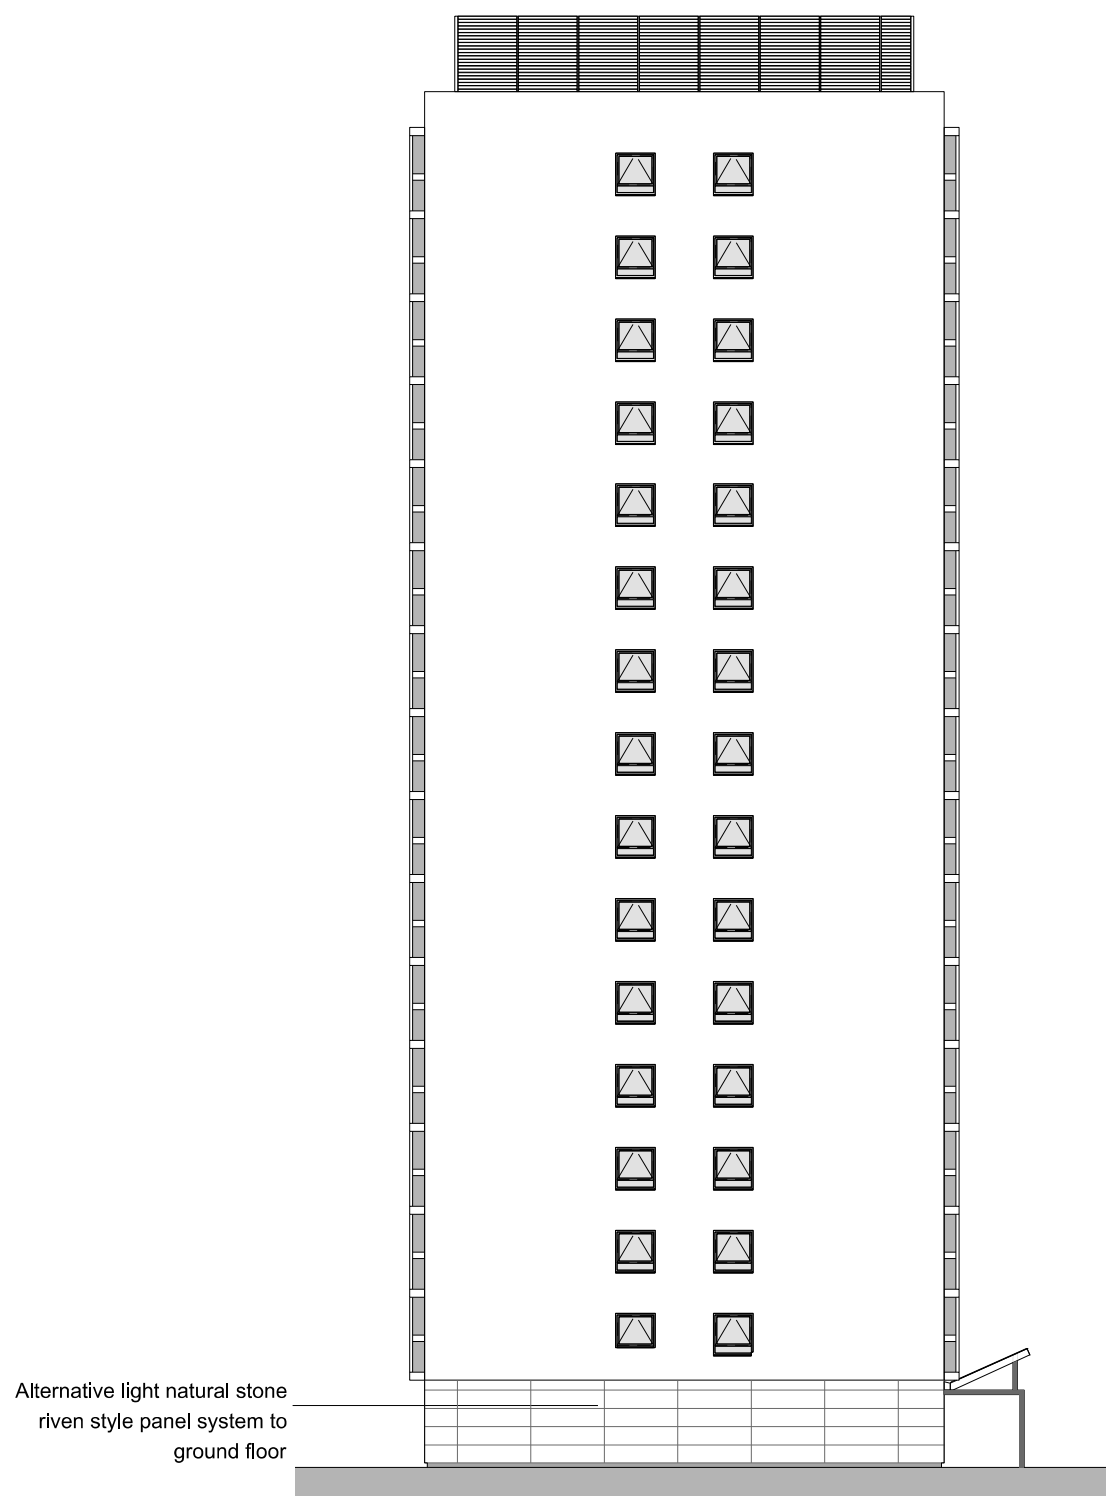


Side Elevation 1

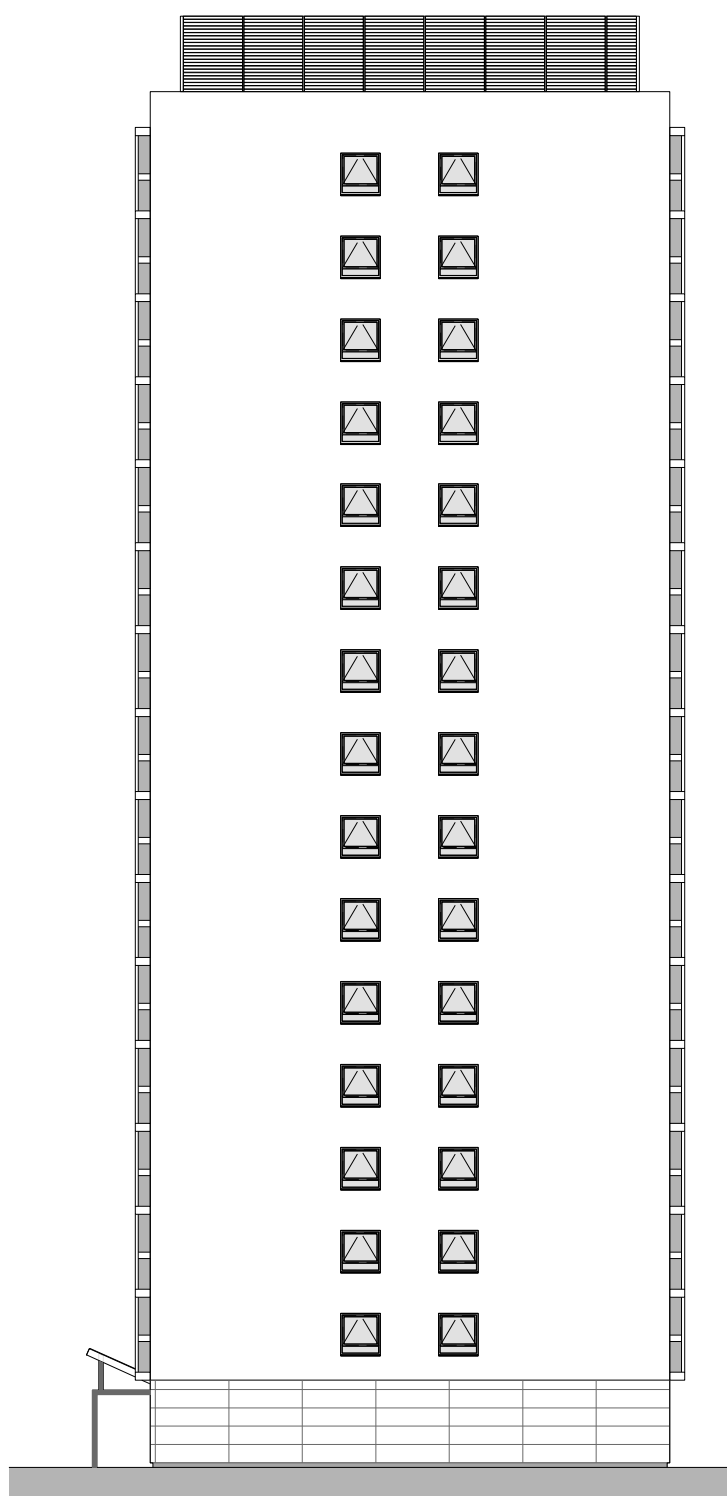


Side Elevation 2

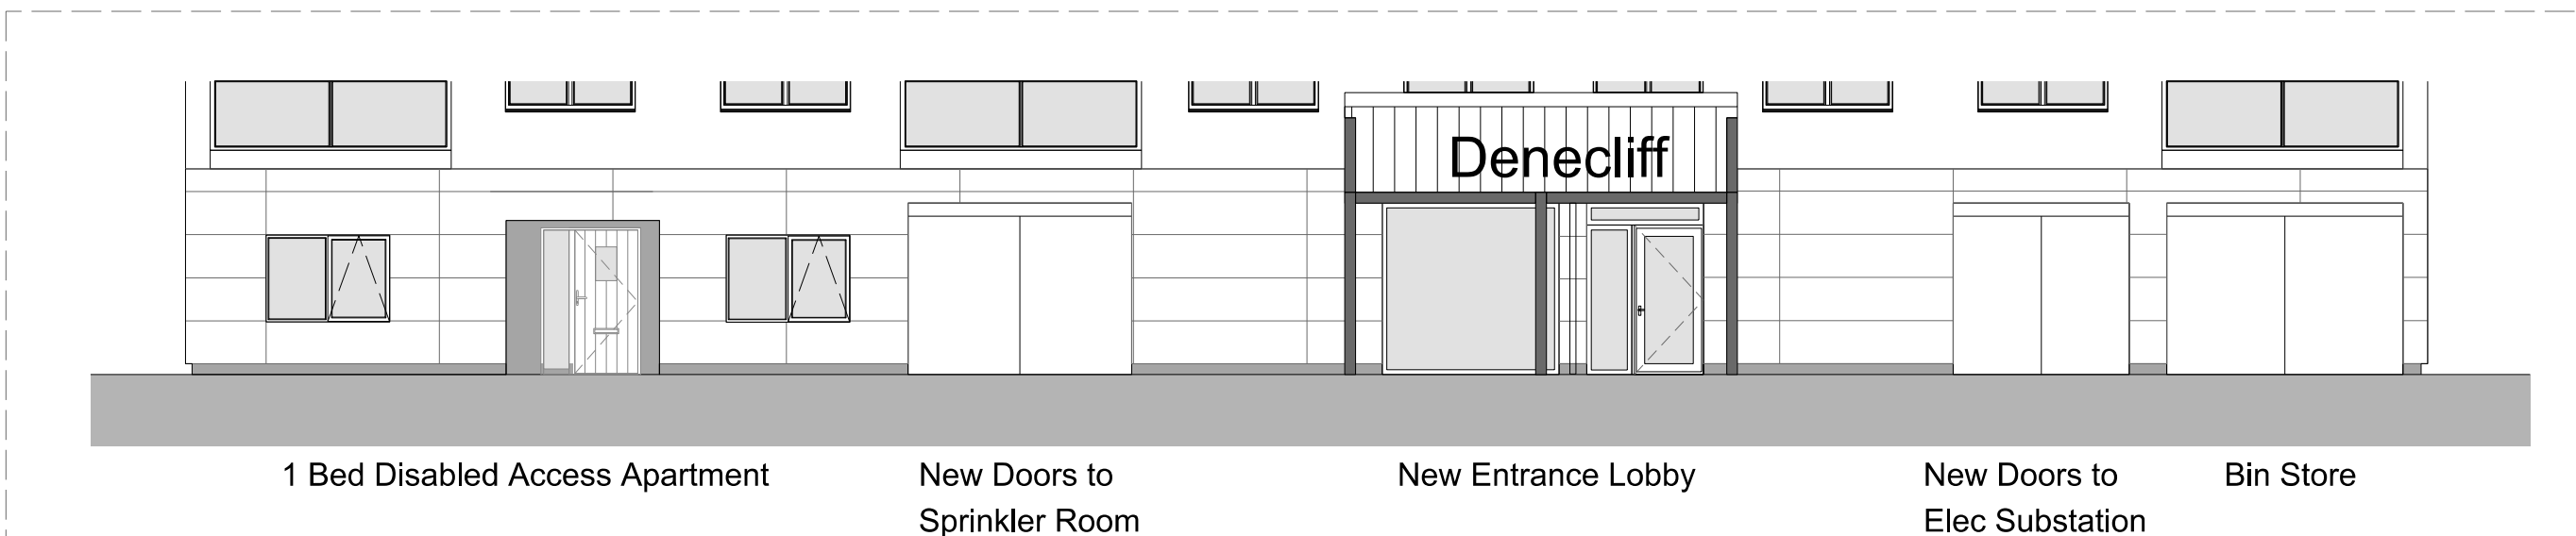


Front Plinth Facade (1:100)

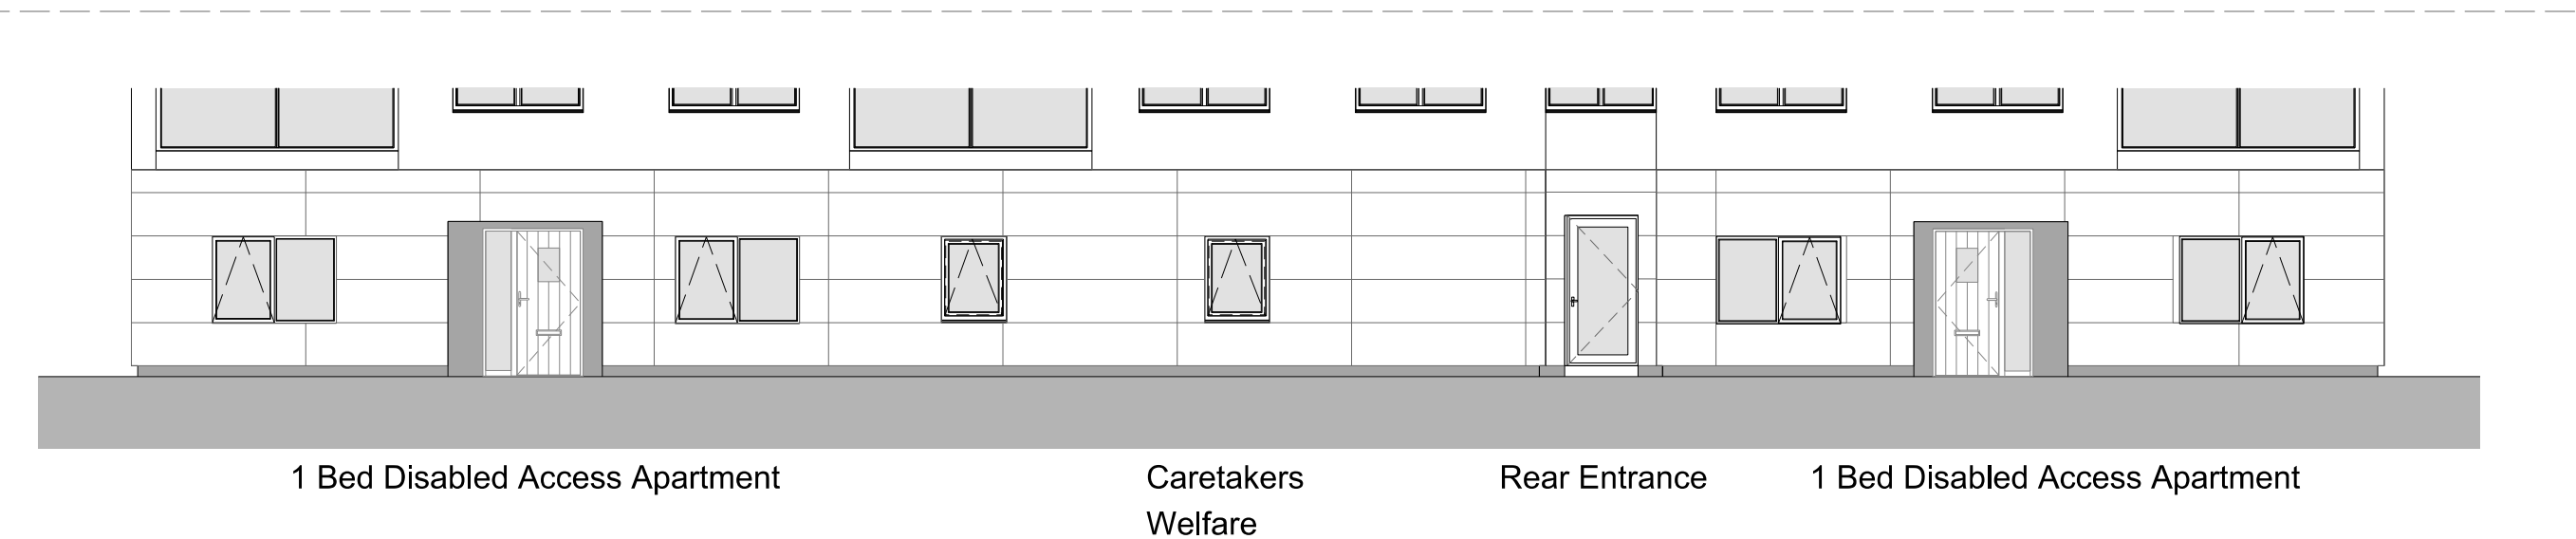



Rear Plinth Facade (1:100)

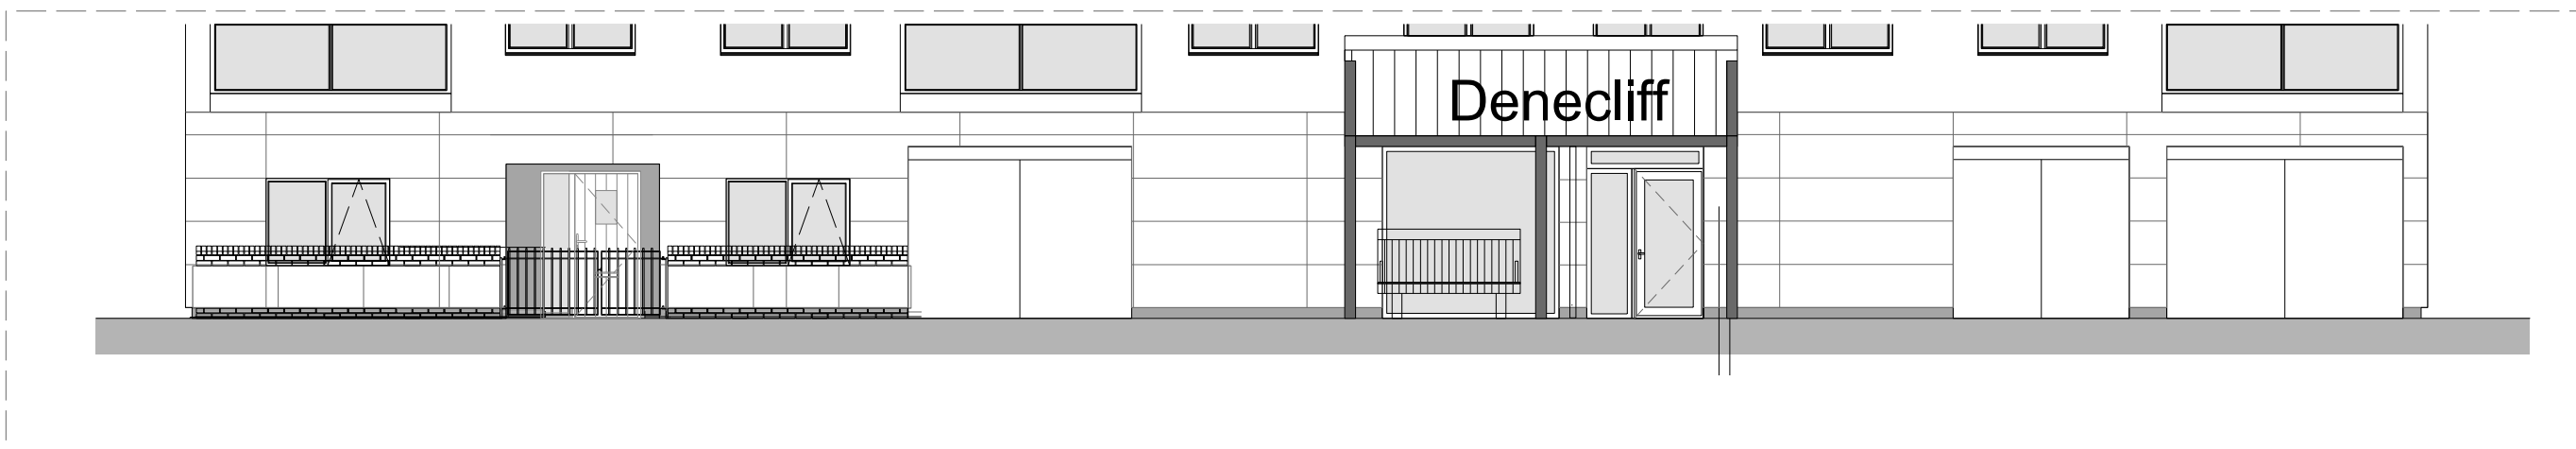


Front Plinth Facade with new boundary included (1:100)

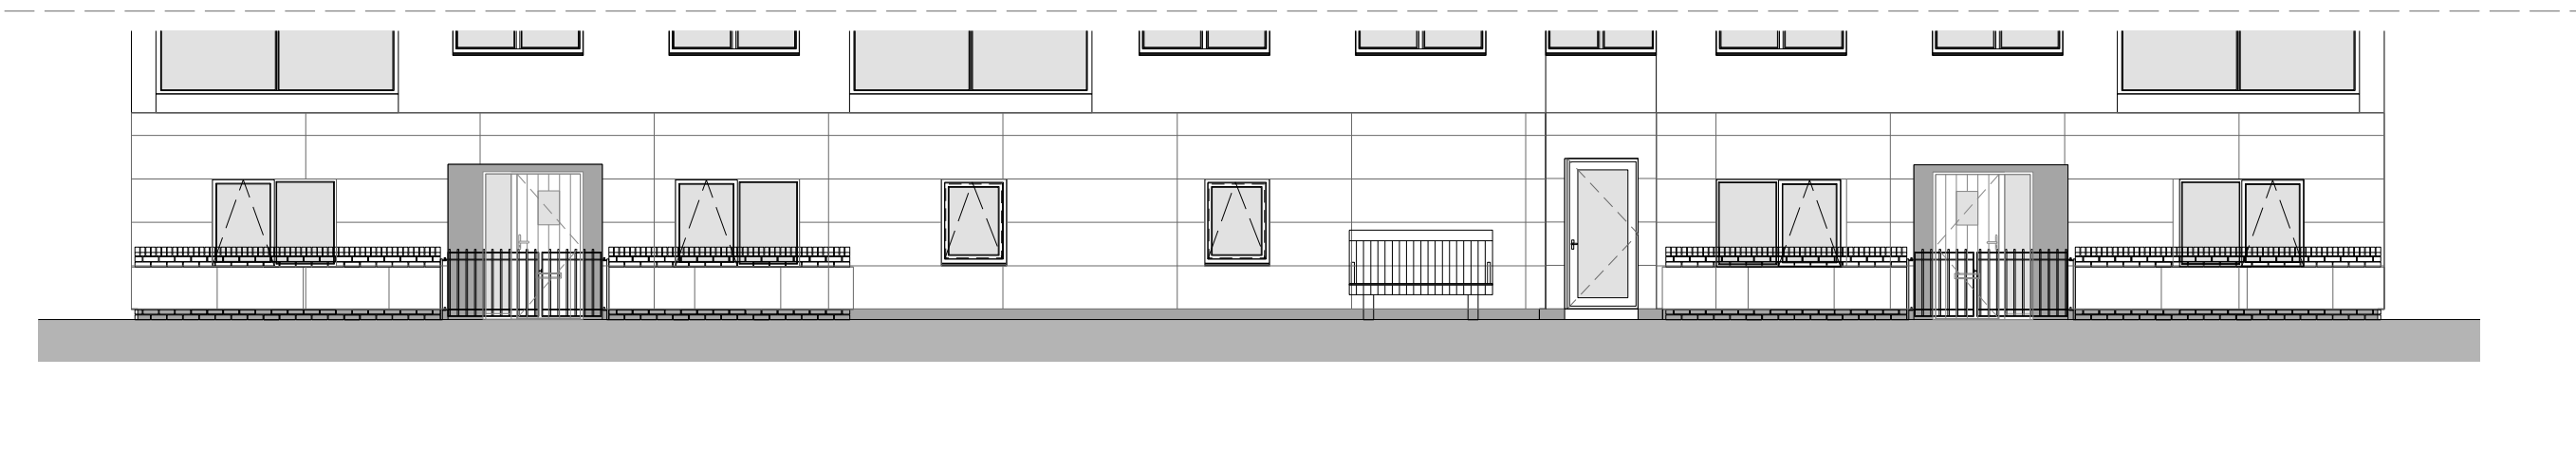

Rear Plinth Facade with new boundary included (1:100)

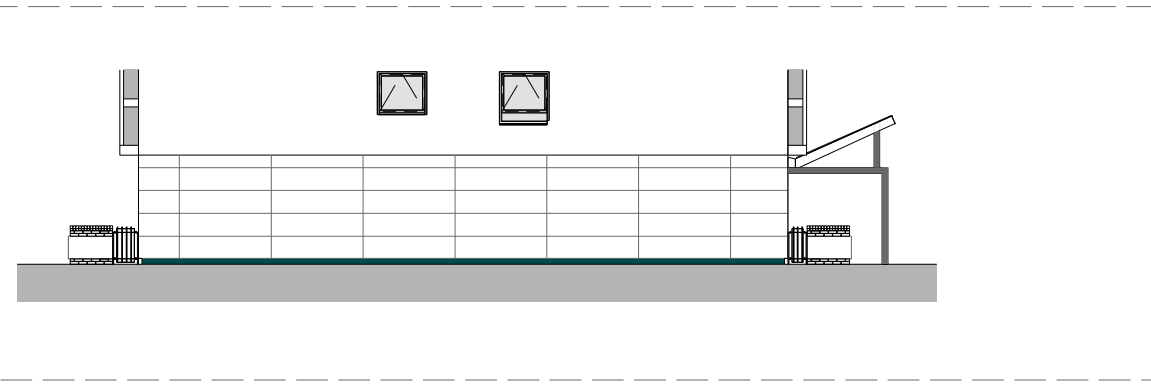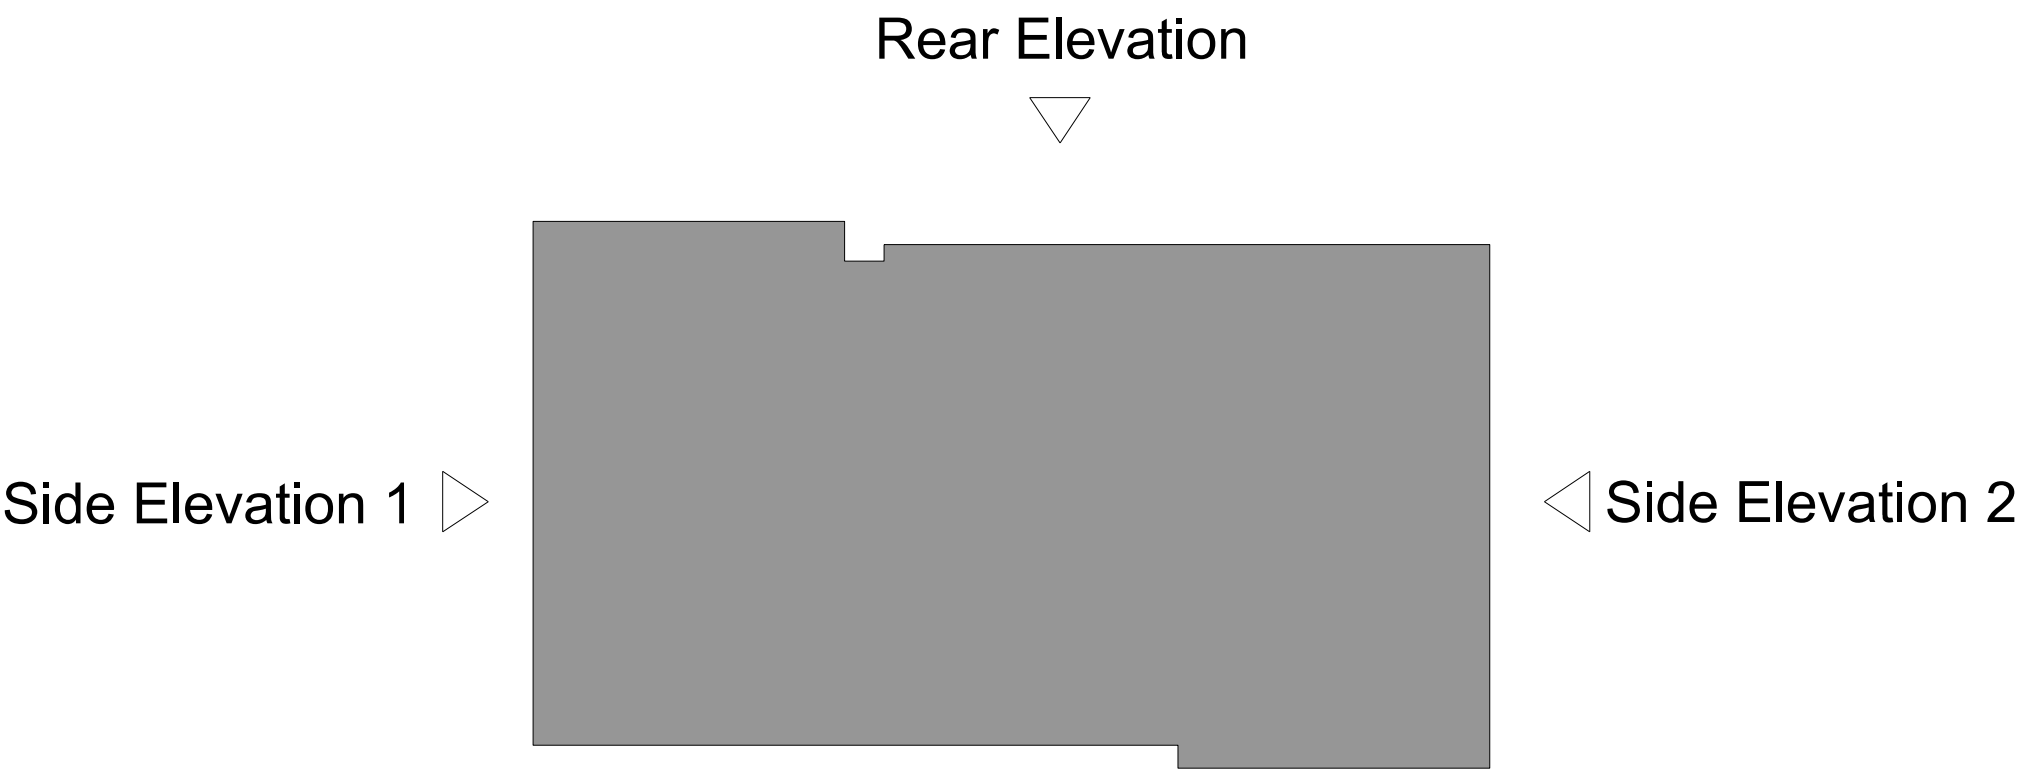

Side Elevation 1 with new boundaries (1:200)

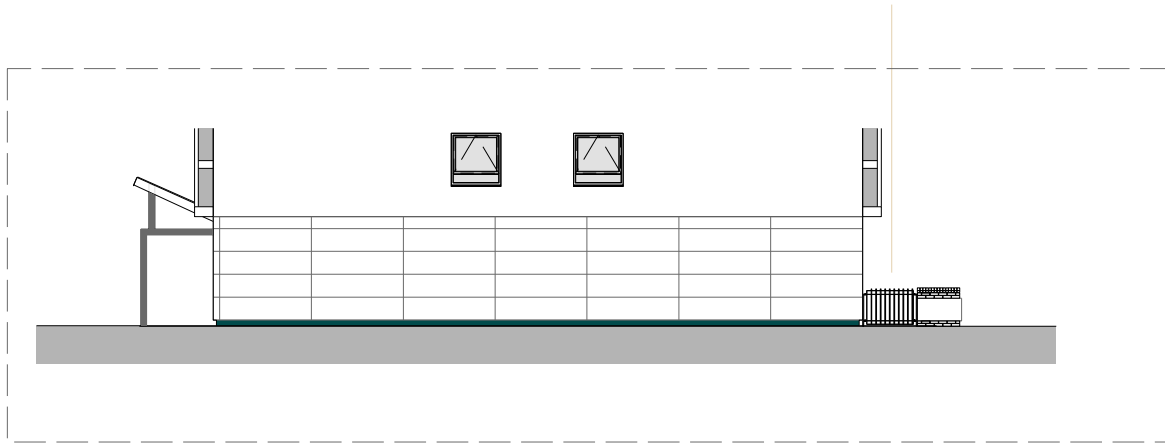

Side Elevation 2 with new boundaries (1:200)

A		Ground floor unit layouts amended and elevations updated to suit				11.03.21		AB	
DESIGNATION		DETAILS OF REVISION				DATE		INITIALS	
☐ PROJECT		☐ TITLE		SIZE		STATUS		PLANNING	
The Craigs & The Cliffs		Proposed Elevations		A1		PROJECT No 1703		DRAWING No L22A	
Stockbridge Village		Denecliff				DRAWN BY AB		CHECKED JM	
☐ JOHN MCCALL ARCHITECTS LTD						DATE JUL 19		SCALE (A1:A3) 1:250	
☐ No.1 Arts Village, Henry Street, Liverpool L1 5BS Tel: 0151 707 1818 Fax: 707 1819									
☐ Old Coop Building, Church Street, Hayfield, SK22 2JE e-mail: admin@johnmccall.co.uk									

