

This drawing is © Blue Umbrella Architectural 2021 and is not to be copied, reproduced or re-distributed either in whole or in part without the prior written permission of the originator.

The originator shall have no responsibility for any liability, loss, cost, damage or expense arising from or relating to any use of this document other than for its intended purpose on this project.

This drawing shall be read in conjunction with all other relevant drawings, specifications and associated documentation. Any discrepancies, errors or omissions are to be reported to the originator before proceeding with work.

All dimensions are to be checked on site by the contractor prior to proceeding with any work. This drawing shall not be scaled to ascertain any dimensions, work to figured dimensions only.

**DISCLAIMER**

When this drawing is issued in CAD, it is an uncontrolled version issued for information only, to enable the recipient to prepare their own documents/ drawings for which they are solely responsible.

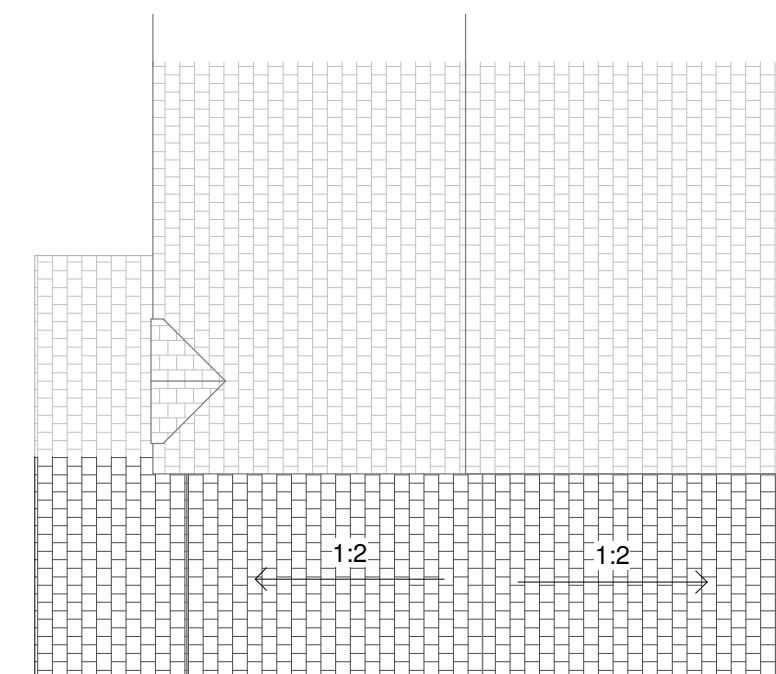
**SOFTWARE INTEROPERABILITY**

Blue Umbrella Architectural has prepared this drawing using Autodesk REVIT Architecture.

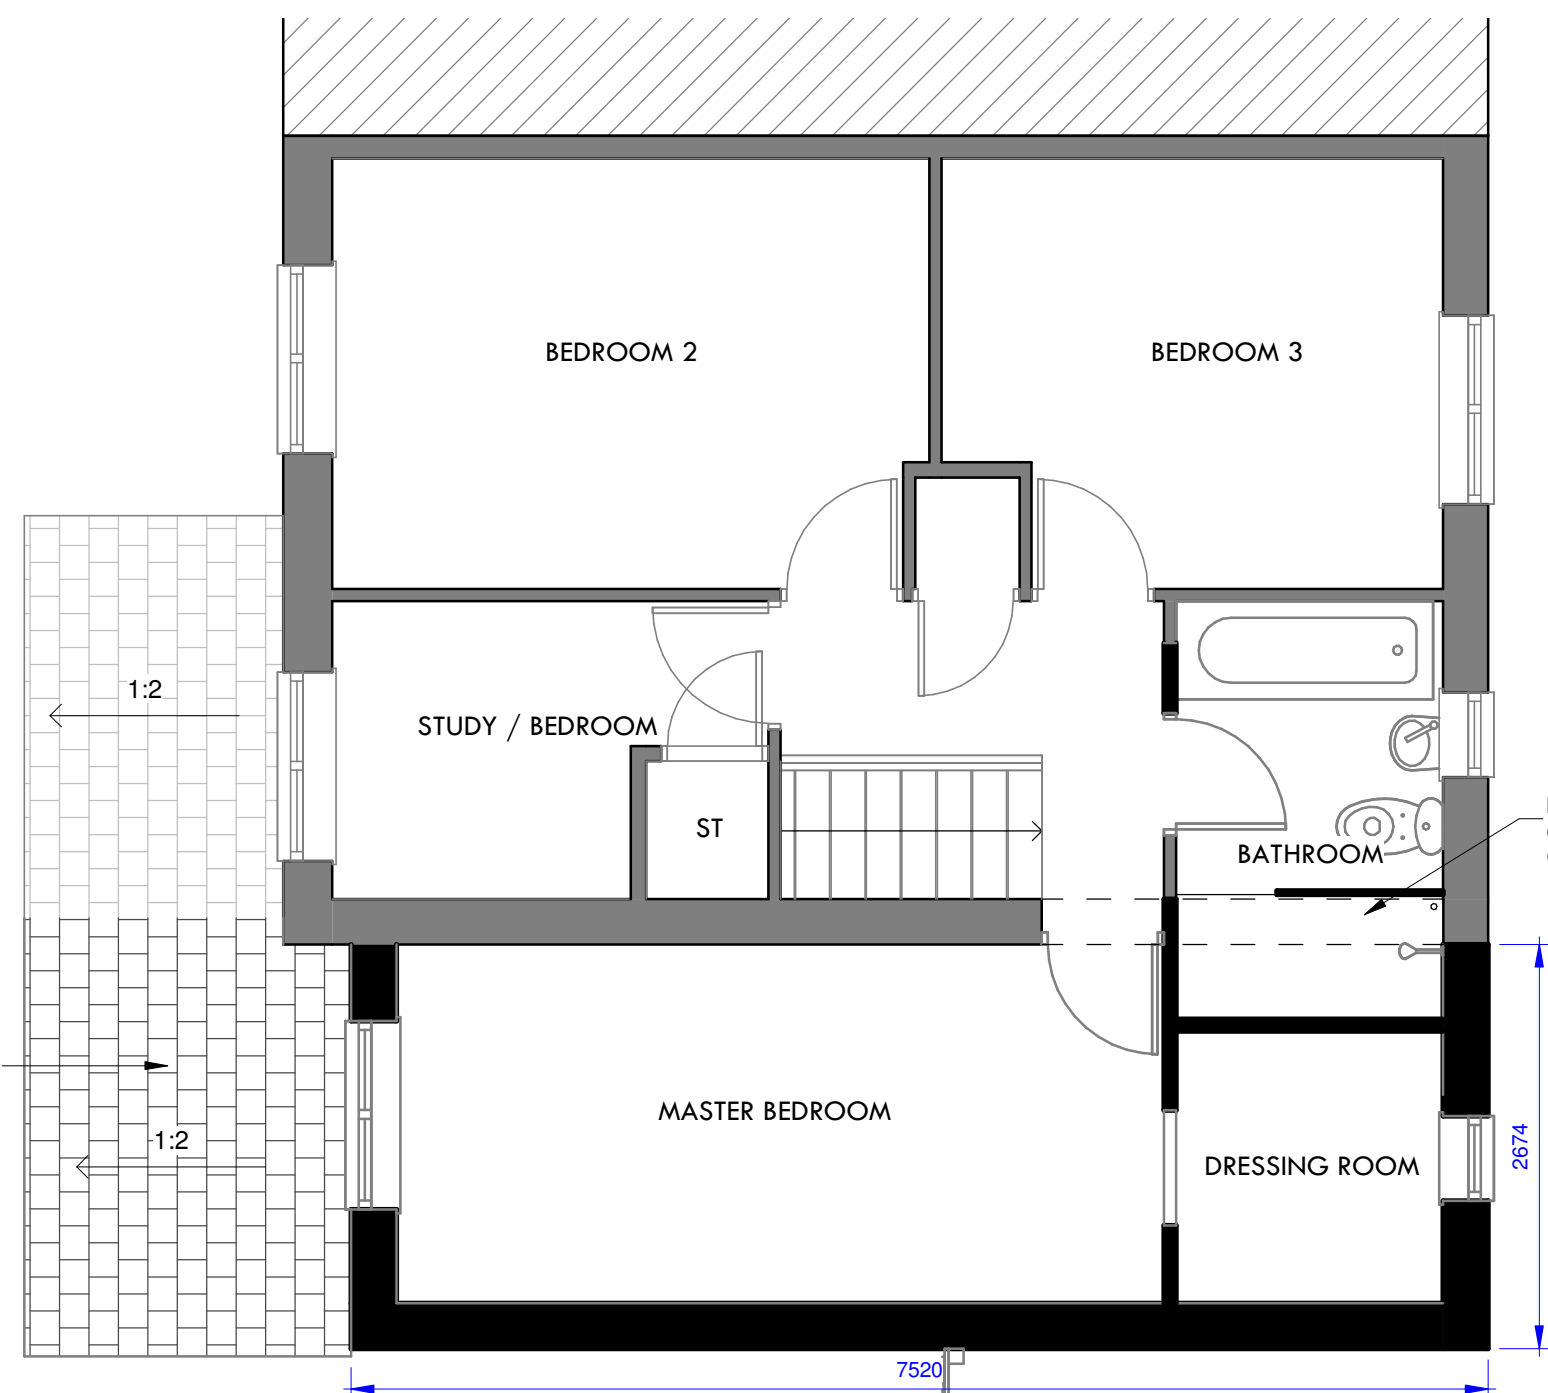
Blue Umbrella Architectural does not accept liability for any loss or degradation of any information held in the drawing resulting from the translation from the original file format to any other file format or from the recipient's reading of it in any other programme.

**Hazard Identification**

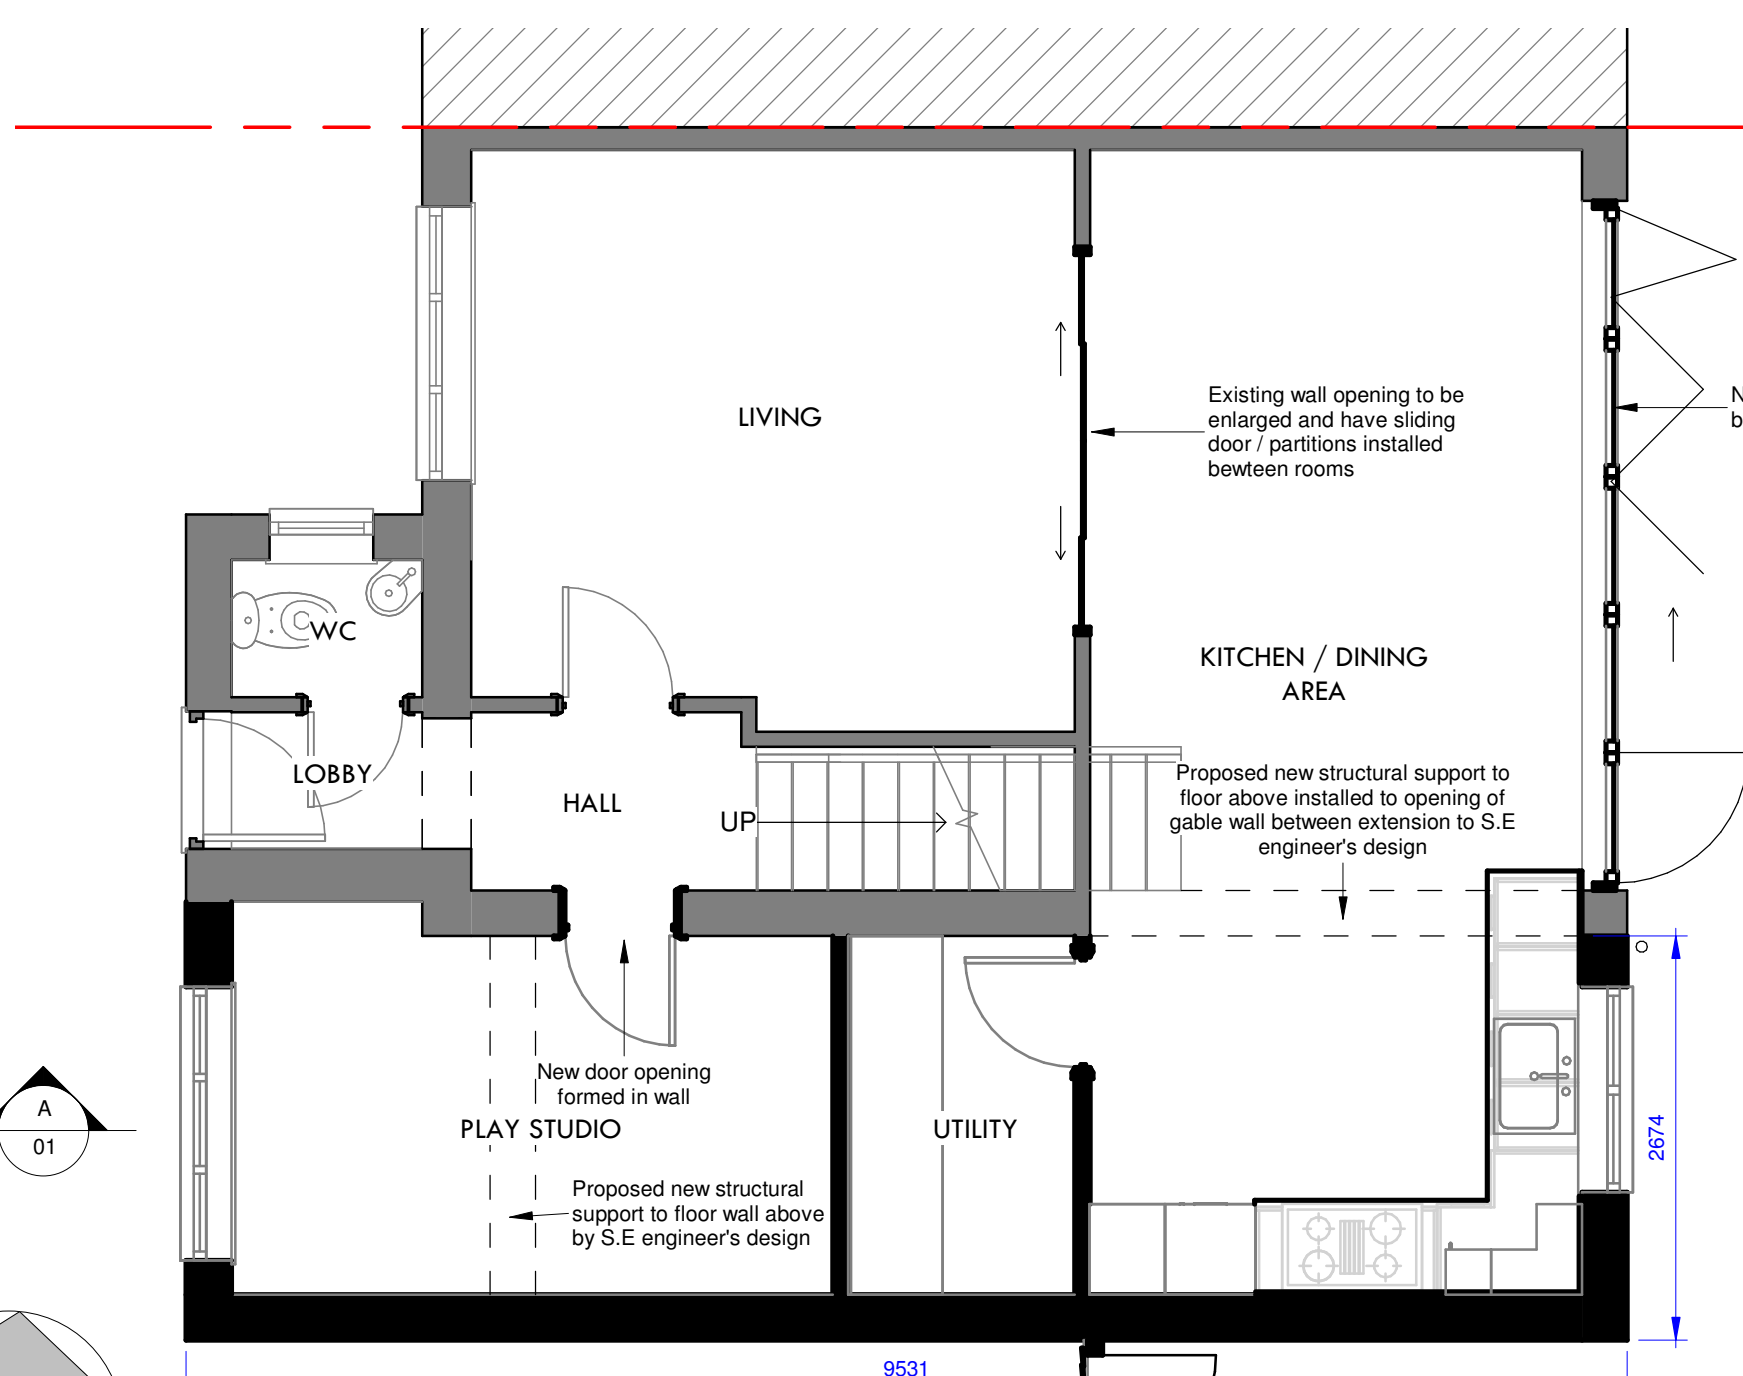
| ref | hazard | date |
|-----|--------|------|
|-----|--------|------|

**ROOF**

1 : 100

**FIRST FLOOR**

1 : 50

**GROUND FLOOR**

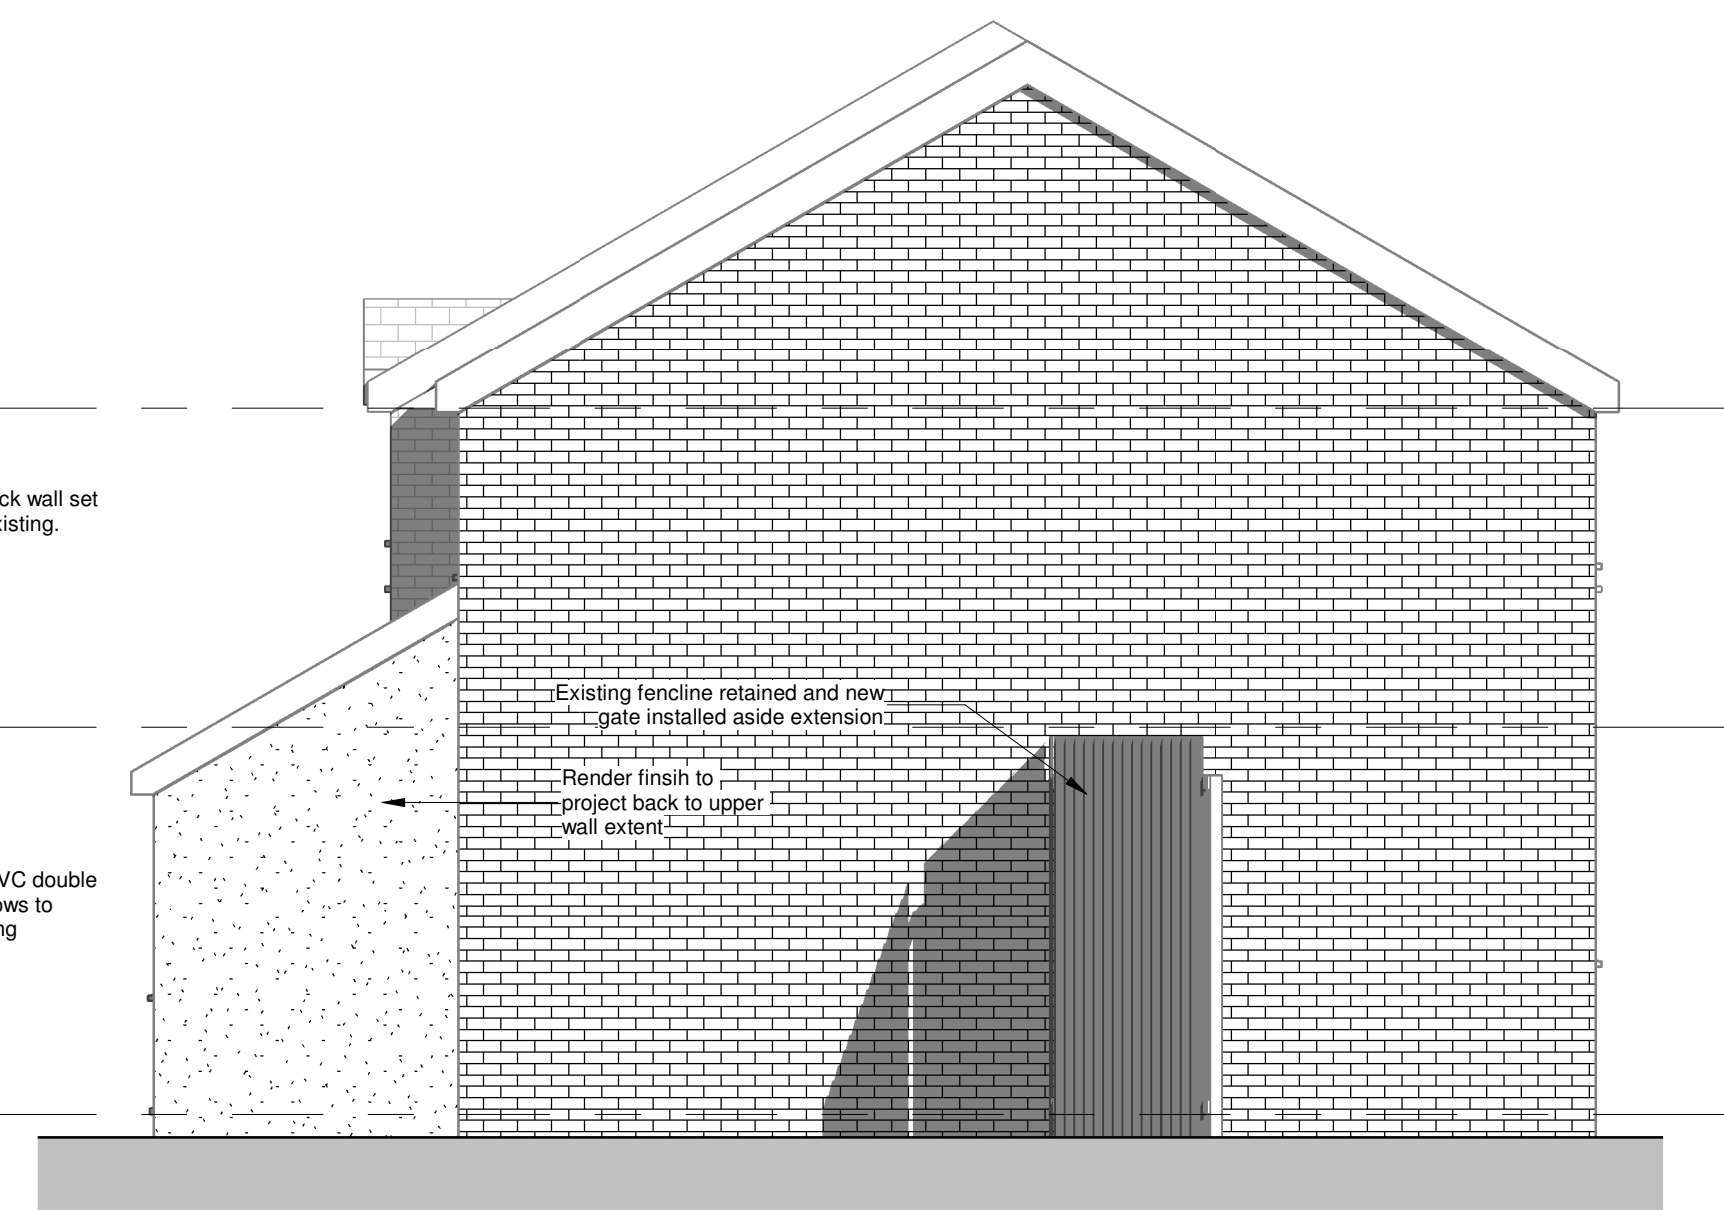
1 : 50

**FRONT ELEVATION**

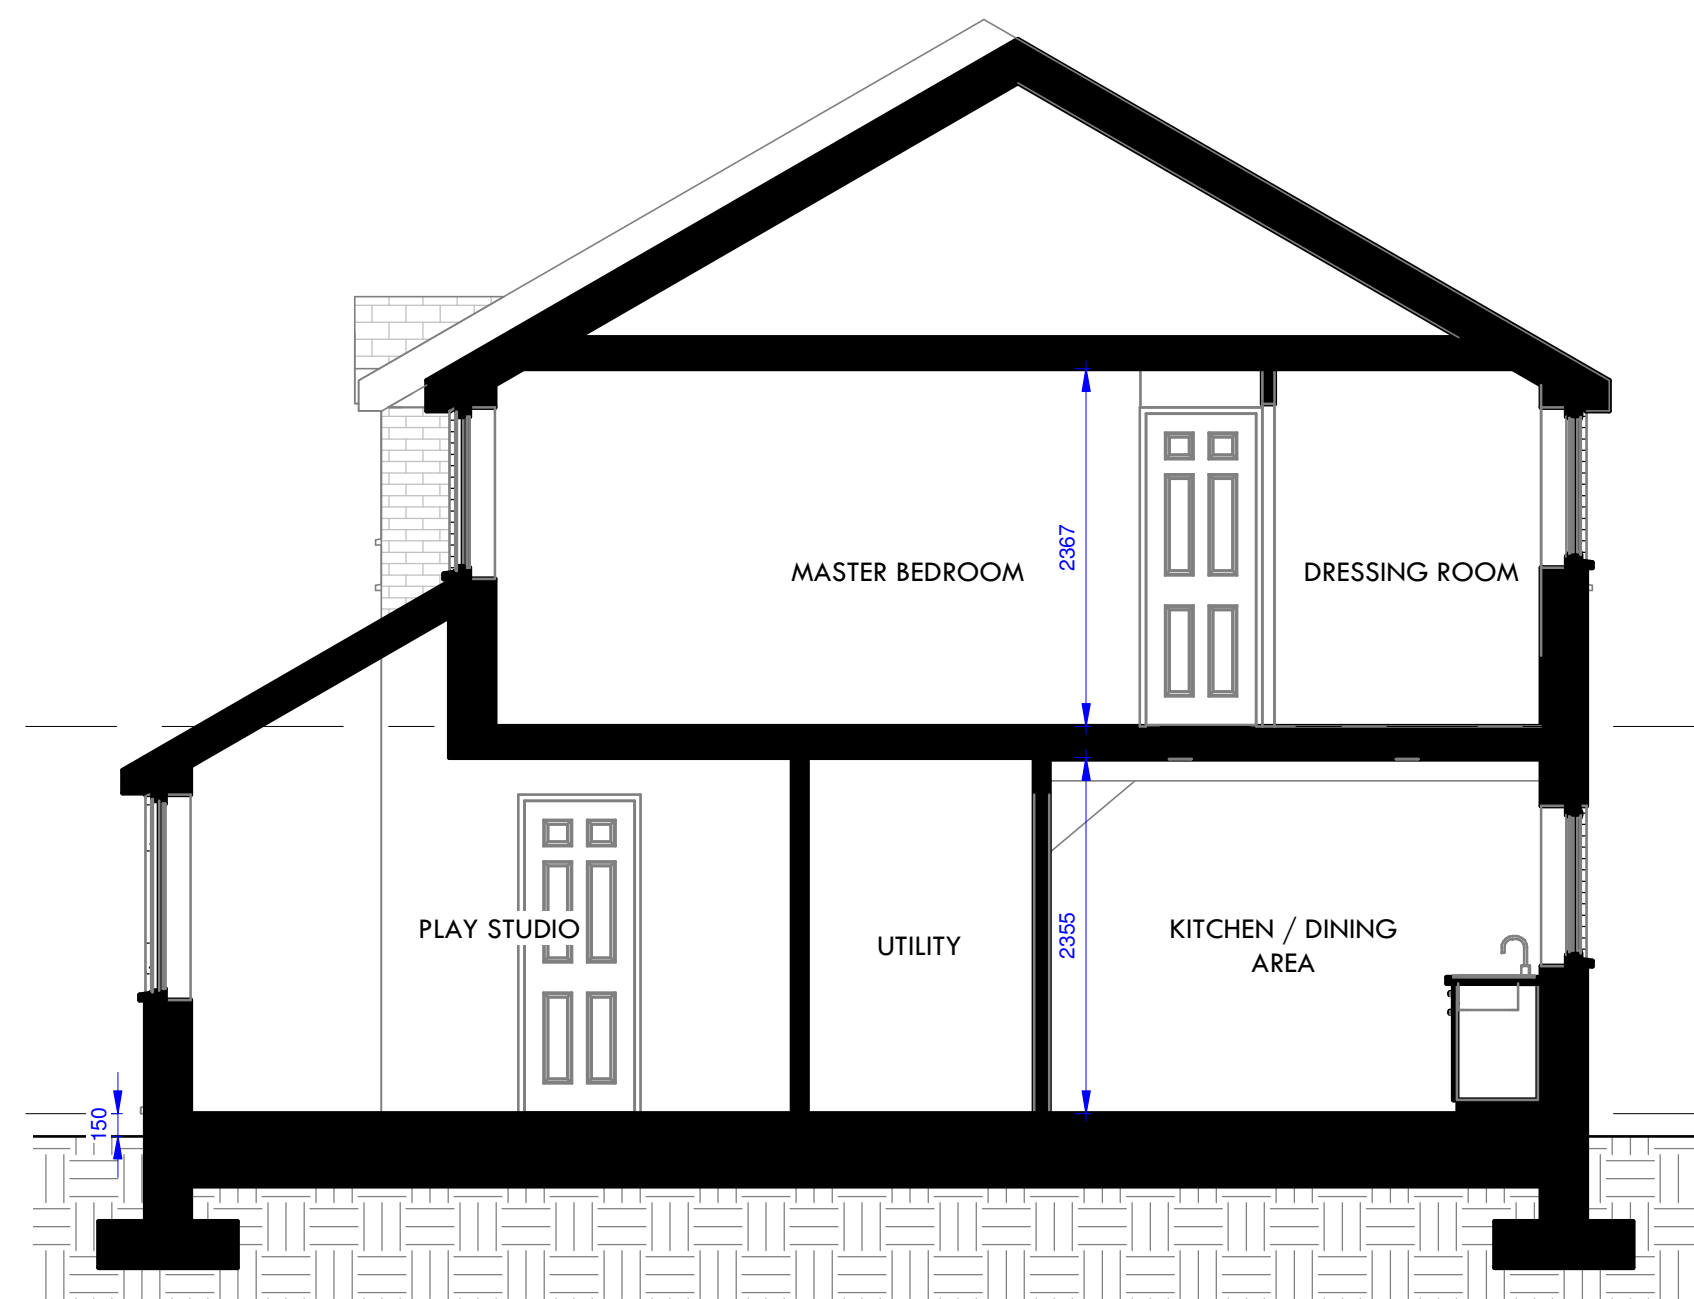
1 : 50

**REAR ELEVATION**

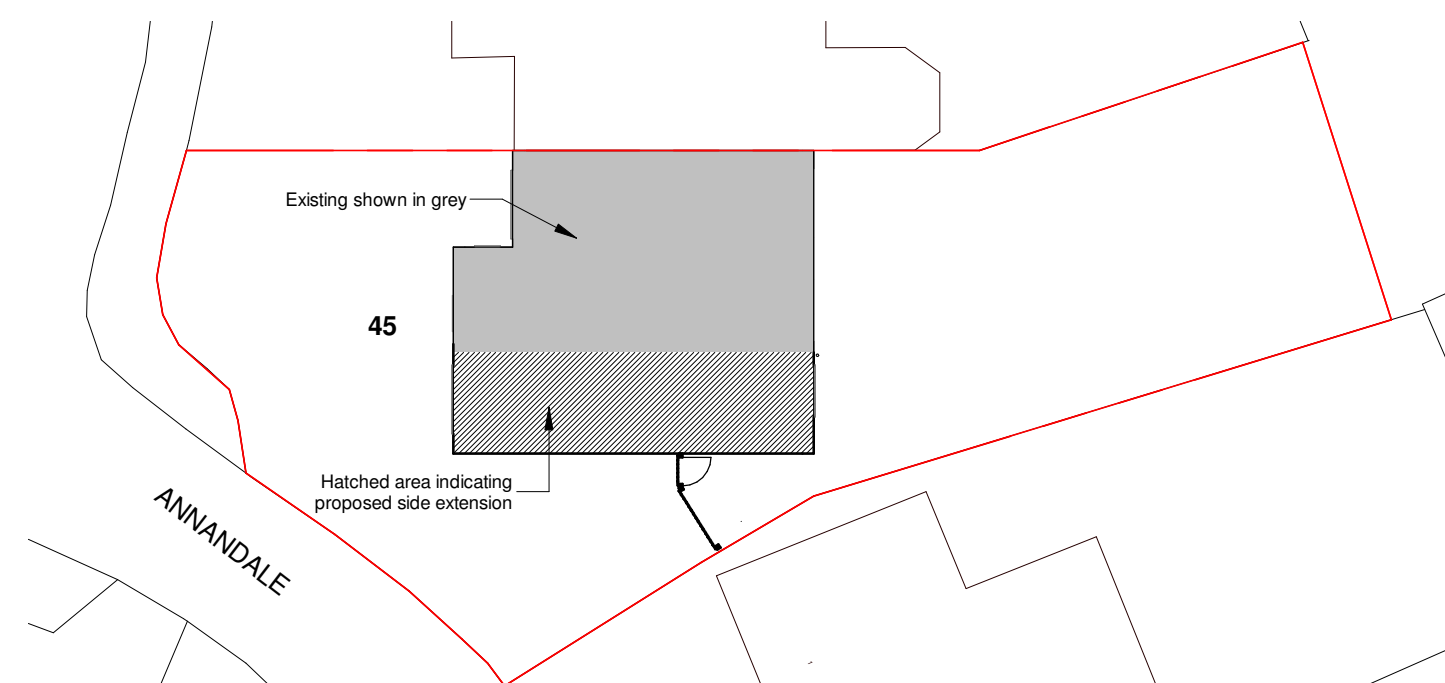
1 : 50

**SIDE ELEVATION**

1 : 50

**SECTION A-A**

1 : 50

**SITE PLAN**

1 : 200

0m 1m 2m 3m 4m  
VISUAL SCALE 1:50 @ A1

0m 2m 4m 6m 8m  
VISUAL SCALE 1:100 @ A1

0m 4m 8m 12m 16m  
VISUAL SCALE 1:200 @ A1

C Planning update NP 15.03.2021

B Updated as client discussions NP 13.03.2021

A Option 2 NP 10.02.2021

| Rev | Revision Details | Drawn | Date |
|-----|------------------|-------|------|
|-----|------------------|-------|------|

Client

**Project**

45 Moorfoot Way  
Liverpool, L33 1WZ

**Drawing Title**

PROPOSED PLANS ELEVATIONS &  
SECTIONS

**Status Purpose of Issue****PLANNING**

Drawn by NP Created 09/03/2021

Job no. 335 Scale As indicated @ A1

Drg no. BUA - 335 - (20) 01 Rev C