


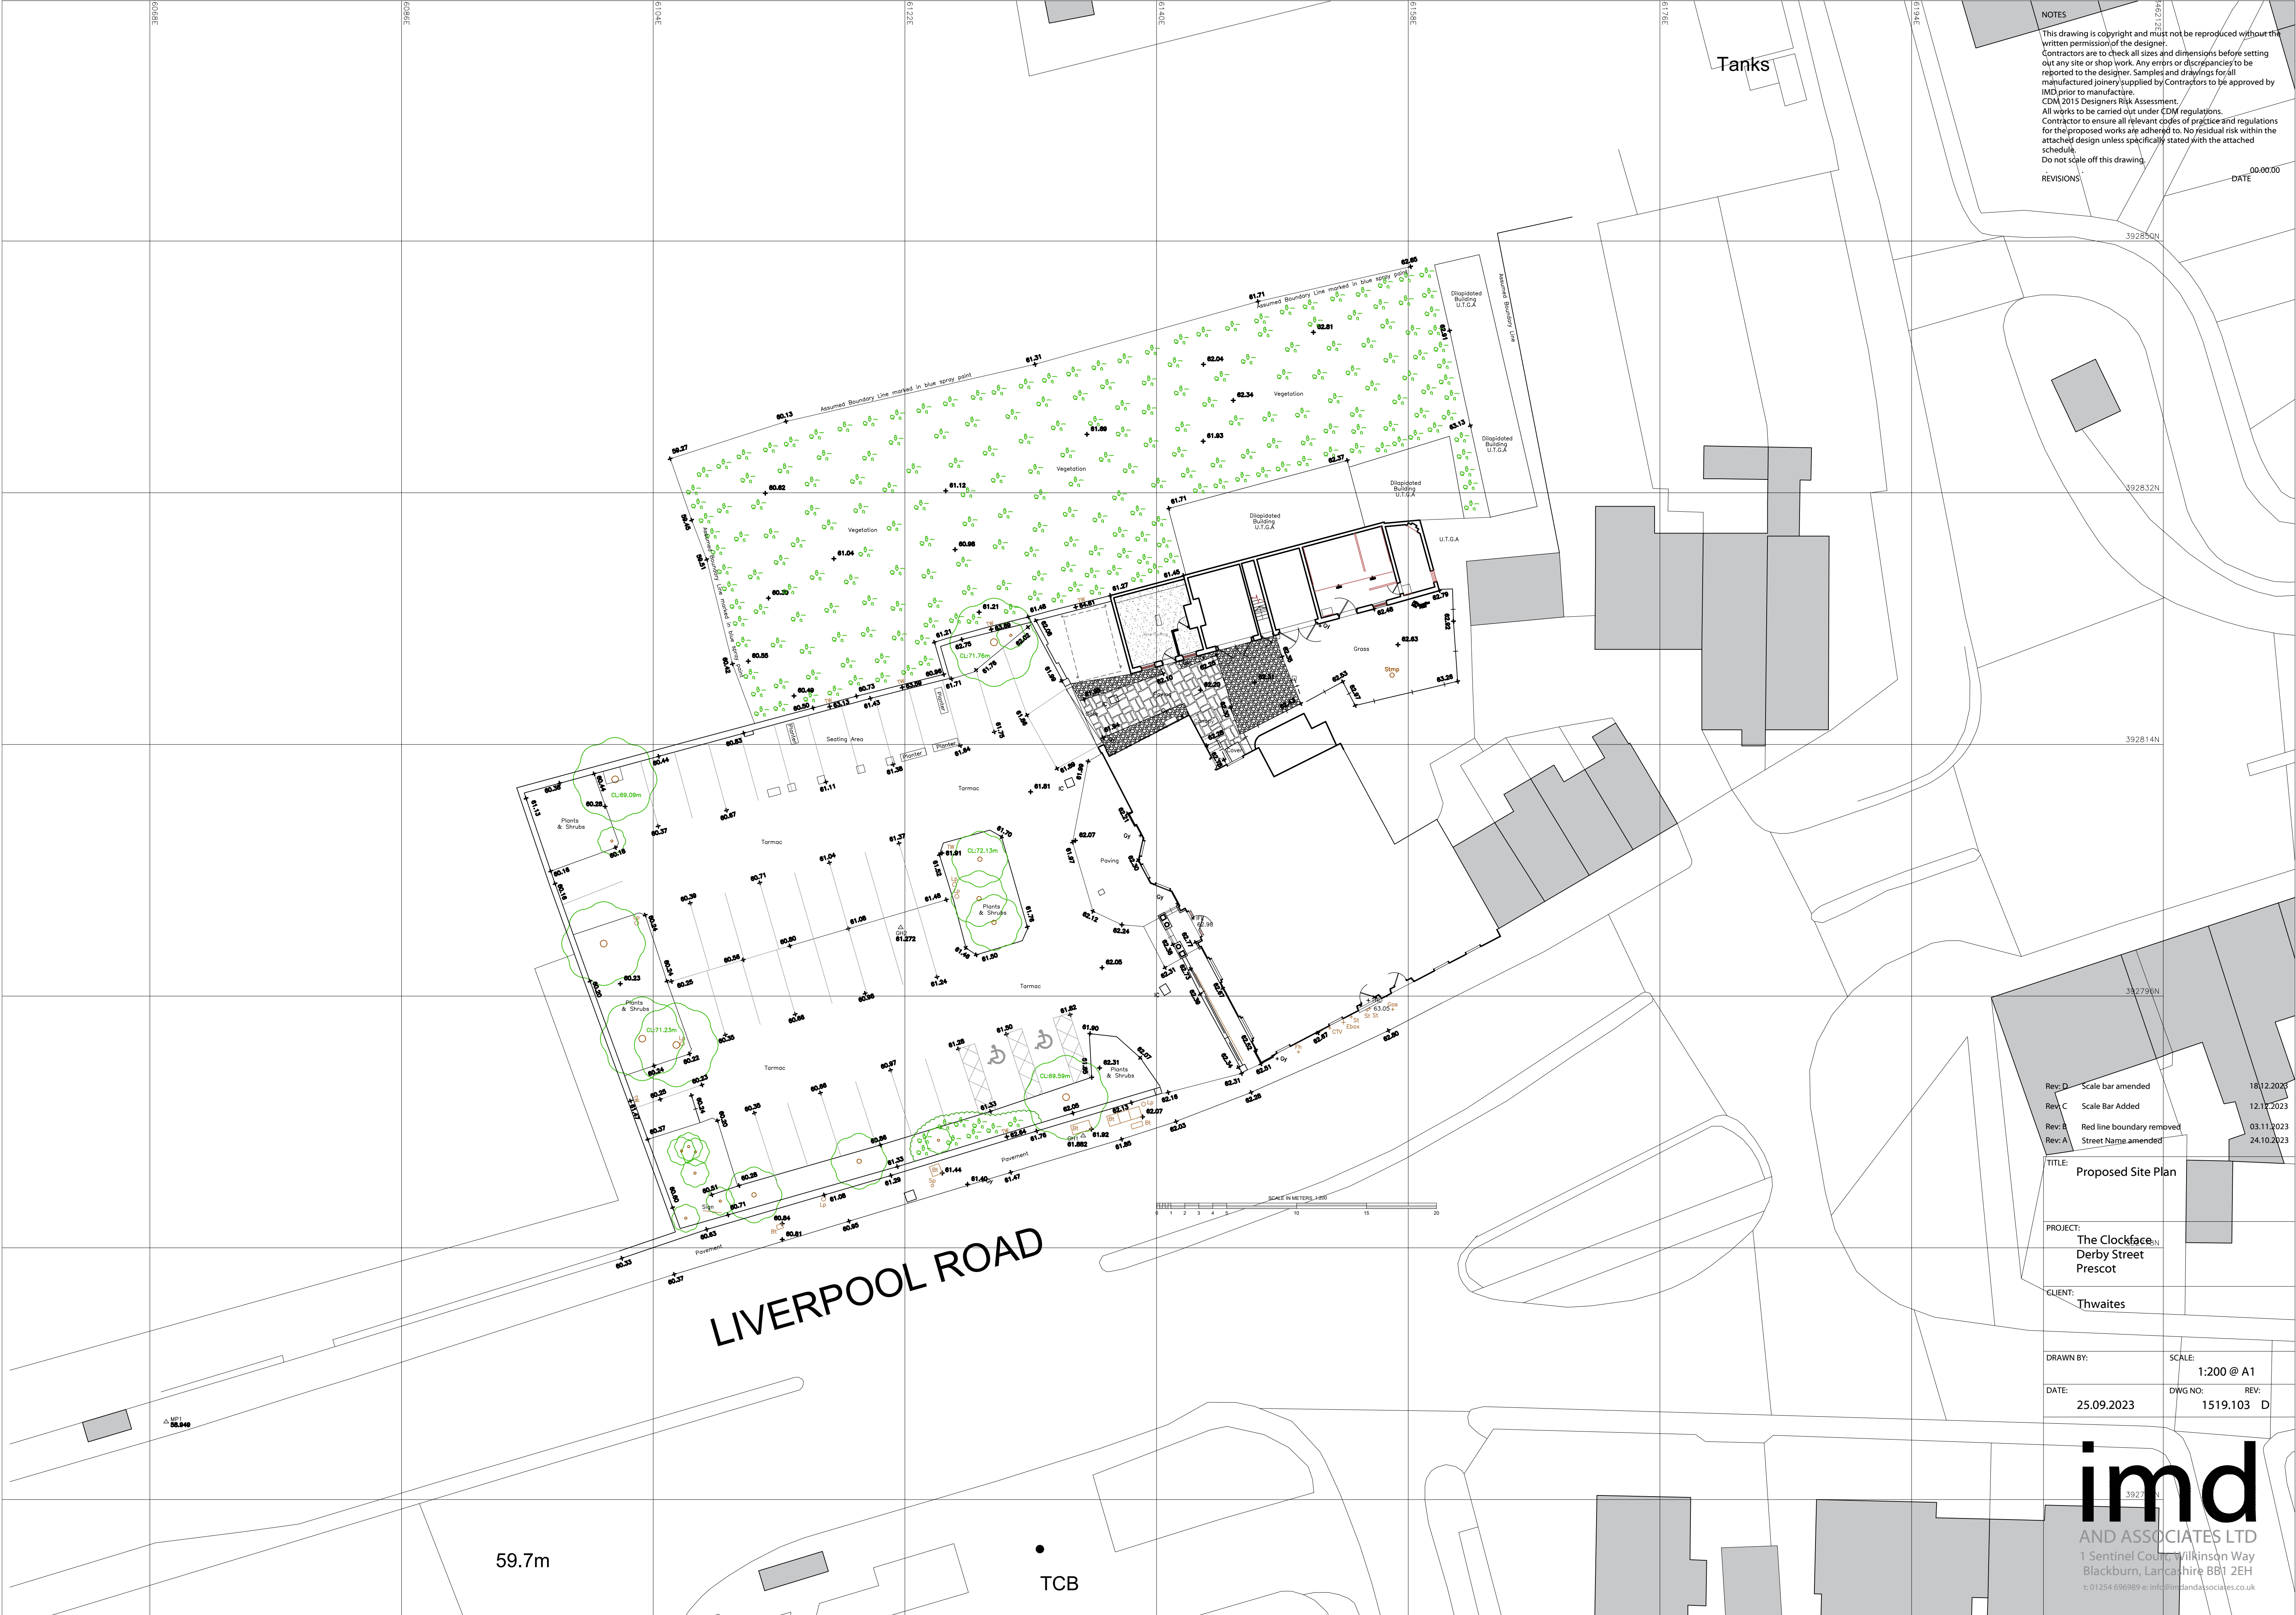

NOTES

This drawing is copyright and must not be reproduced without the written permission of the designer.  
Contractors are to check all sizes and dimensions before setting out any site or shop work. Any errors or discrepancies to be reported to the designer. Samples and drawings for all manufactured joinery supplied by Contractors to be approved by IMJ prior to manufacture.  
CDM 2015 Designers Risk Assessment.  
All works to be carried out under CDM regulations.  
Contractor to ensure all relevant codes of practice and regulations for the proposed works are adhered to. No residual risk within the attached design unless specifically stated with the attached schedule.  
Do not scale off this drawing.

REVISIONS

DATE 00.00.00

Rev: D Scale bar amended 18.12.2023  
Rev: C Scale Bar Added 12.12.2023  
Rev: B Red line boundary removed 03.11.2023  
Rev: A Street Name amended 24.10.2023

TITLE: Proposed Site Plan

PROJECT: The Clockface,  
Derby Street  
Prescot

CLIENT: Thwaites

DRAWN BY: SCALE: 1:200 @ A1  
DATE: 25.09.2023 DWG NO: 1519.103 REV: D

imd  
AND ASSOCIATES LTD  
1 Sentinel Court, Wilkinson Way  
Blackburn, Lancashire BB1 2EH  
t: 01254 696989 e: info@imdandassociates.co.uk