


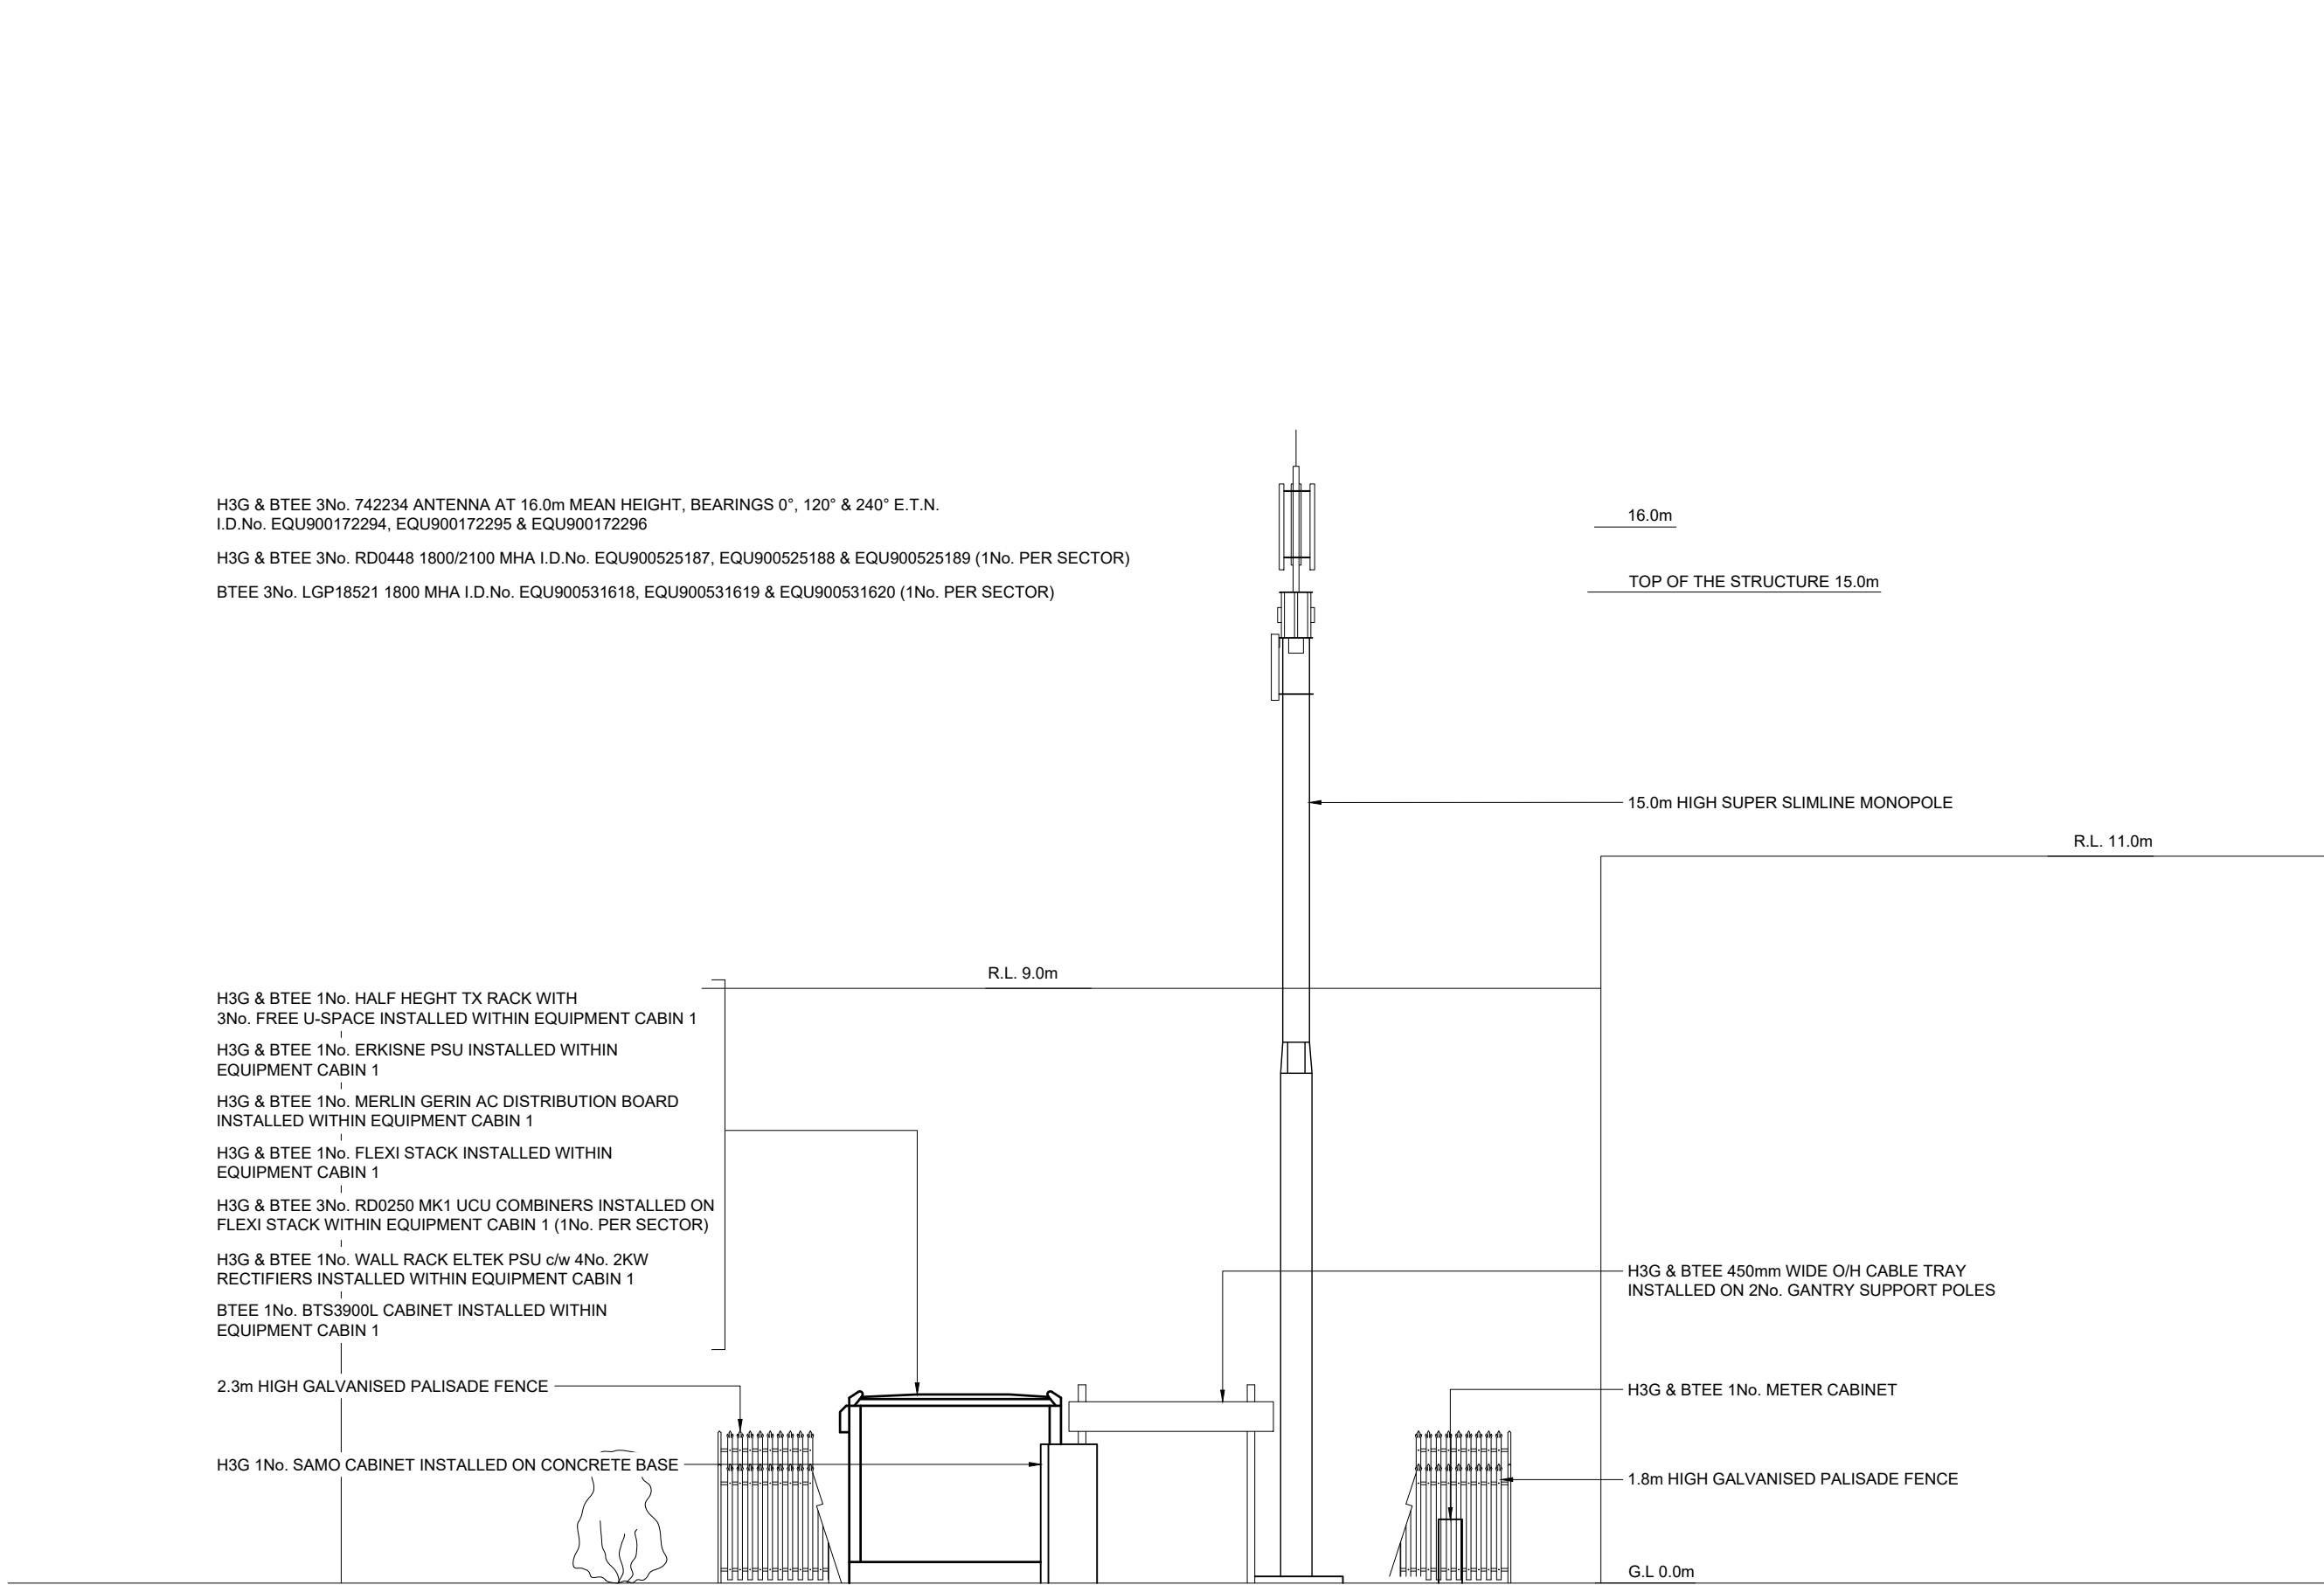

©2020 Cellnex
All rights reserved. No part of this publication may be reproduced, stored in a retrieval system or transmitted in any form or by any means (Electronic, Mechanical, Photocopying, Recording or otherwise), without the prior written consent of the Company.

NOTES

PROJECT No. COL.MOD.UK.0003509

CELL No. 95555

DD REV_C REFERS TO MD REV_1.B

1.B	COL.MOD.UK.0003509 DETAILED DESIGN AMENDS	12/06/26	HFC	HFC
1.A	COL.MOD.UK.0003509 DETAILED DESIGN AMEND	18/09/25	HFC	HFC
1	COL.MOD.UK.0003509 DETAIL DESIGN	03/10/25	HFC	HFC

ISS	REVISION	DATE	DRN	APP
-----	----------	------	-----	-----



driving telecom connectivity

CELLNEX UK
R+, 4TH FLOOR, 2 BLAGRAVE STREET, READING, RG1 1AZ
Tel. 020 4526 8553

SITE No **UK-MY-005554**
J & L SUPPLIES
J & L SUPPLIES
11A CADDICK ROAD
SOUTH KNOWSLEY
MERSEYSIDE
L34 9HP

NGR SJ 42973 96090


OS GRID 343066 396089

TITLE
EXISTING ELEVATION
CONSTRUCTION
BTEE LTD

SCALE 1:100

DRAWN	HFC	12/06/26
APPROVED	HFC	12/06/26

DRG No.	Sheet 1 of 1	Rev
UKMY005554-02-300-G0001		1.A

 

EXISTING NORTH-WEST ELEVATION

FEINT DETAILS INDICATE LOCATIONS
RESERVED FOR OTHER PROPOSALS
WHICH MAY BE THE SUBJECT OF
SEPARATE APPLICATIONS