




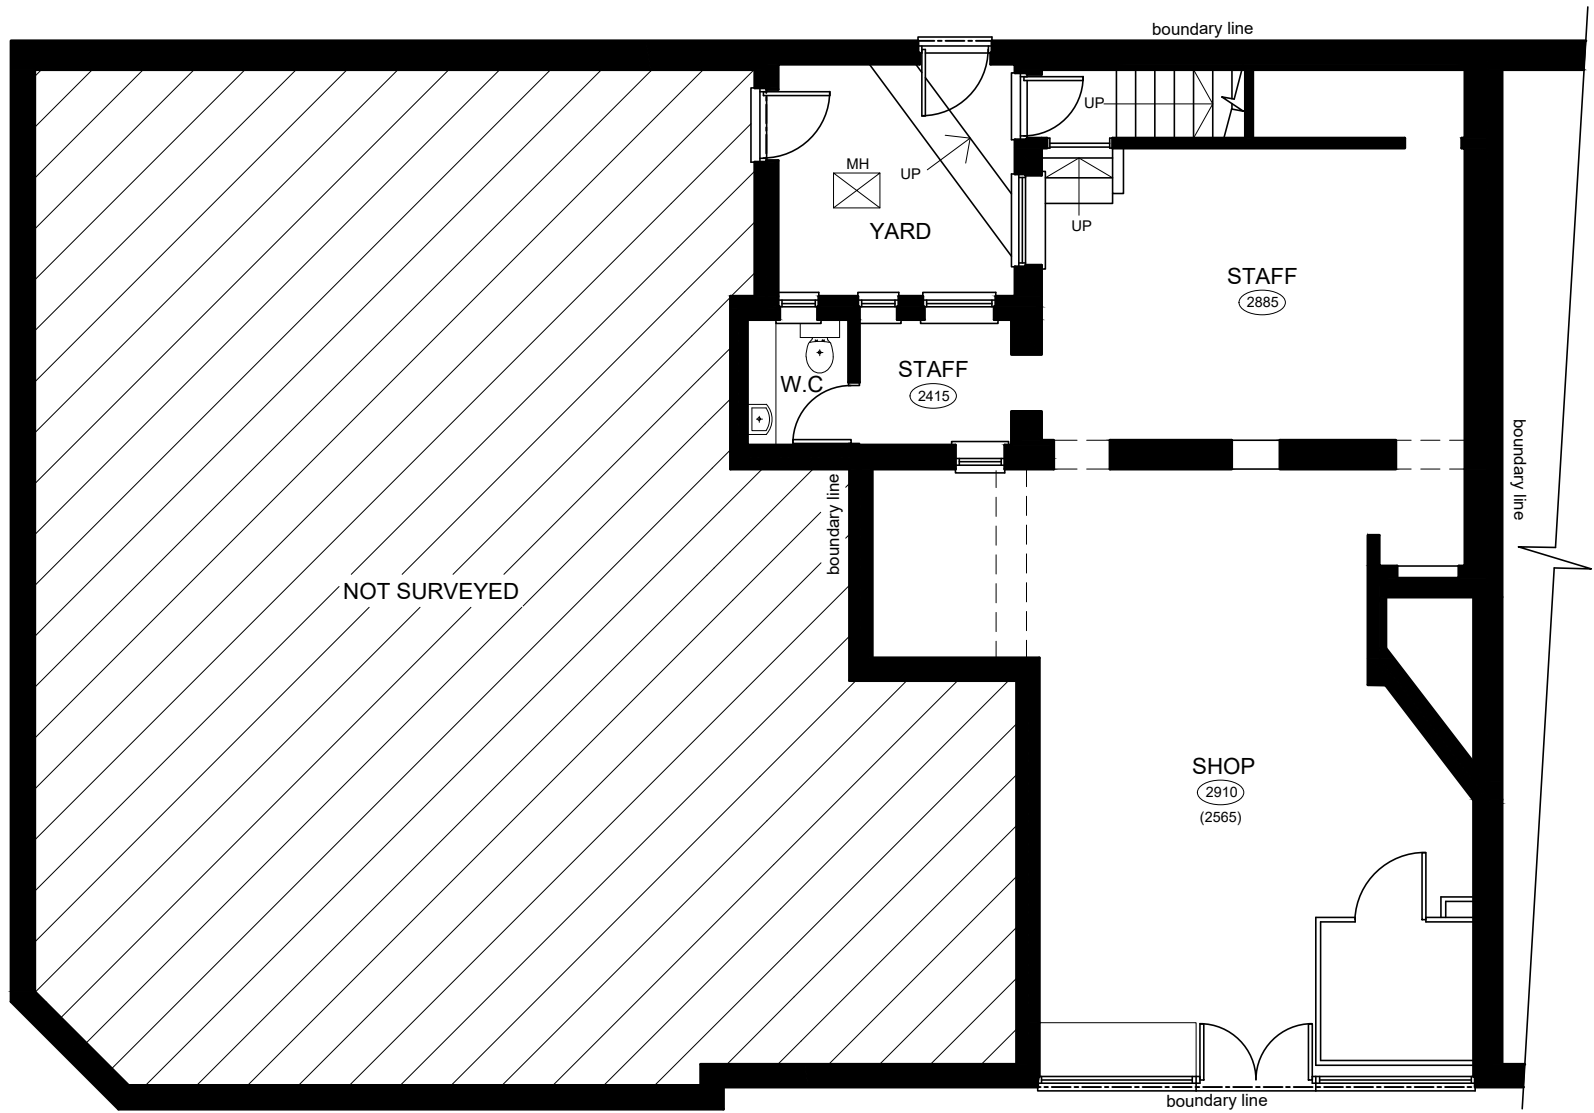


GROUND FLOOR /
SITE BLOCK PLAN

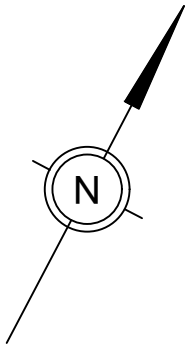


FIRST FLOOR PLAN

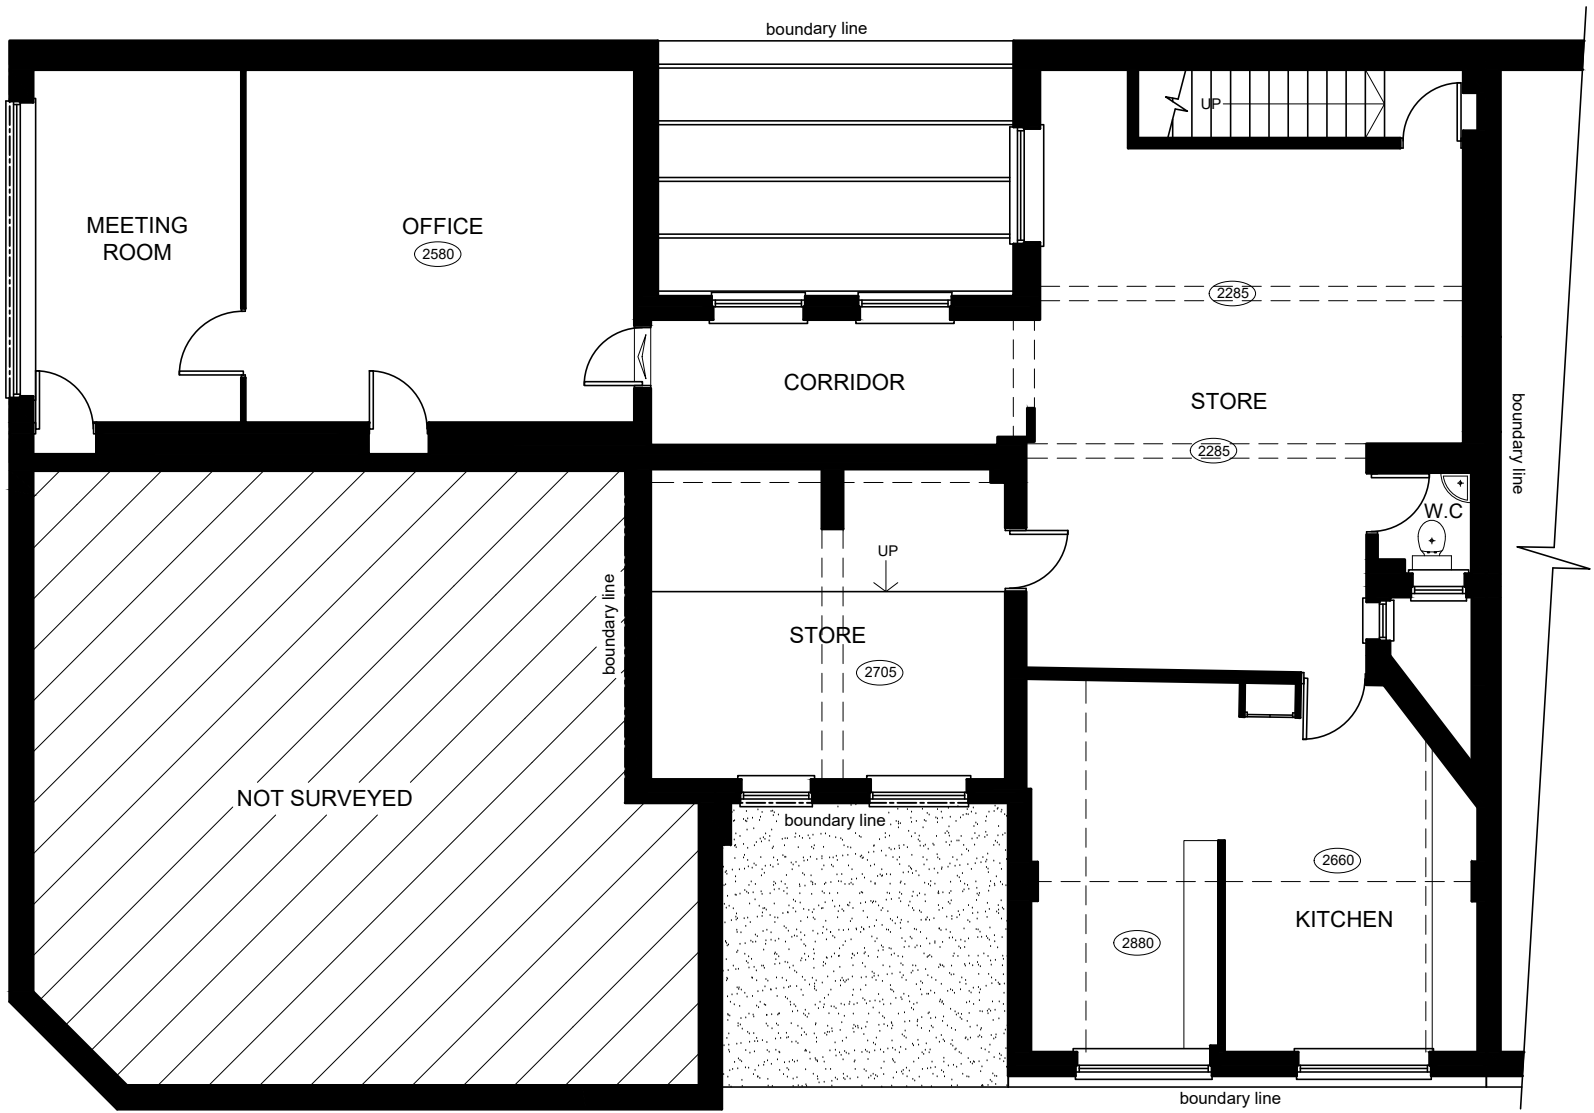

FRONT ELEVATION

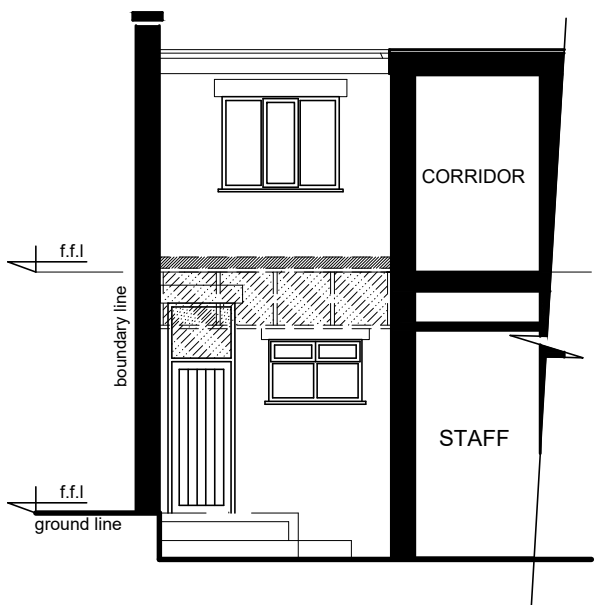



PART LEFT SIDE ELEVATION

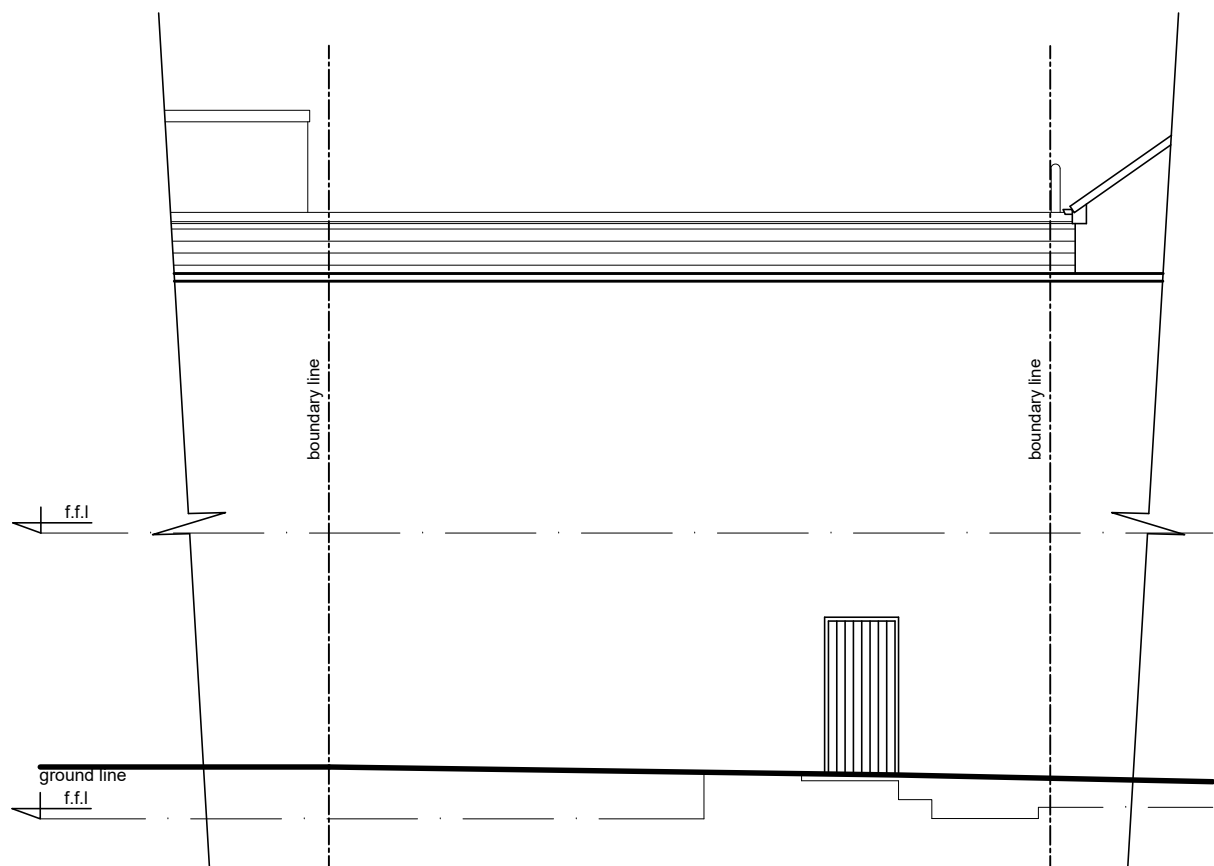


REAR ELEVATION

EXISTING PLANS AND ELEVATIONS

1:100 scale bar 0 1 2 3 4 Metres

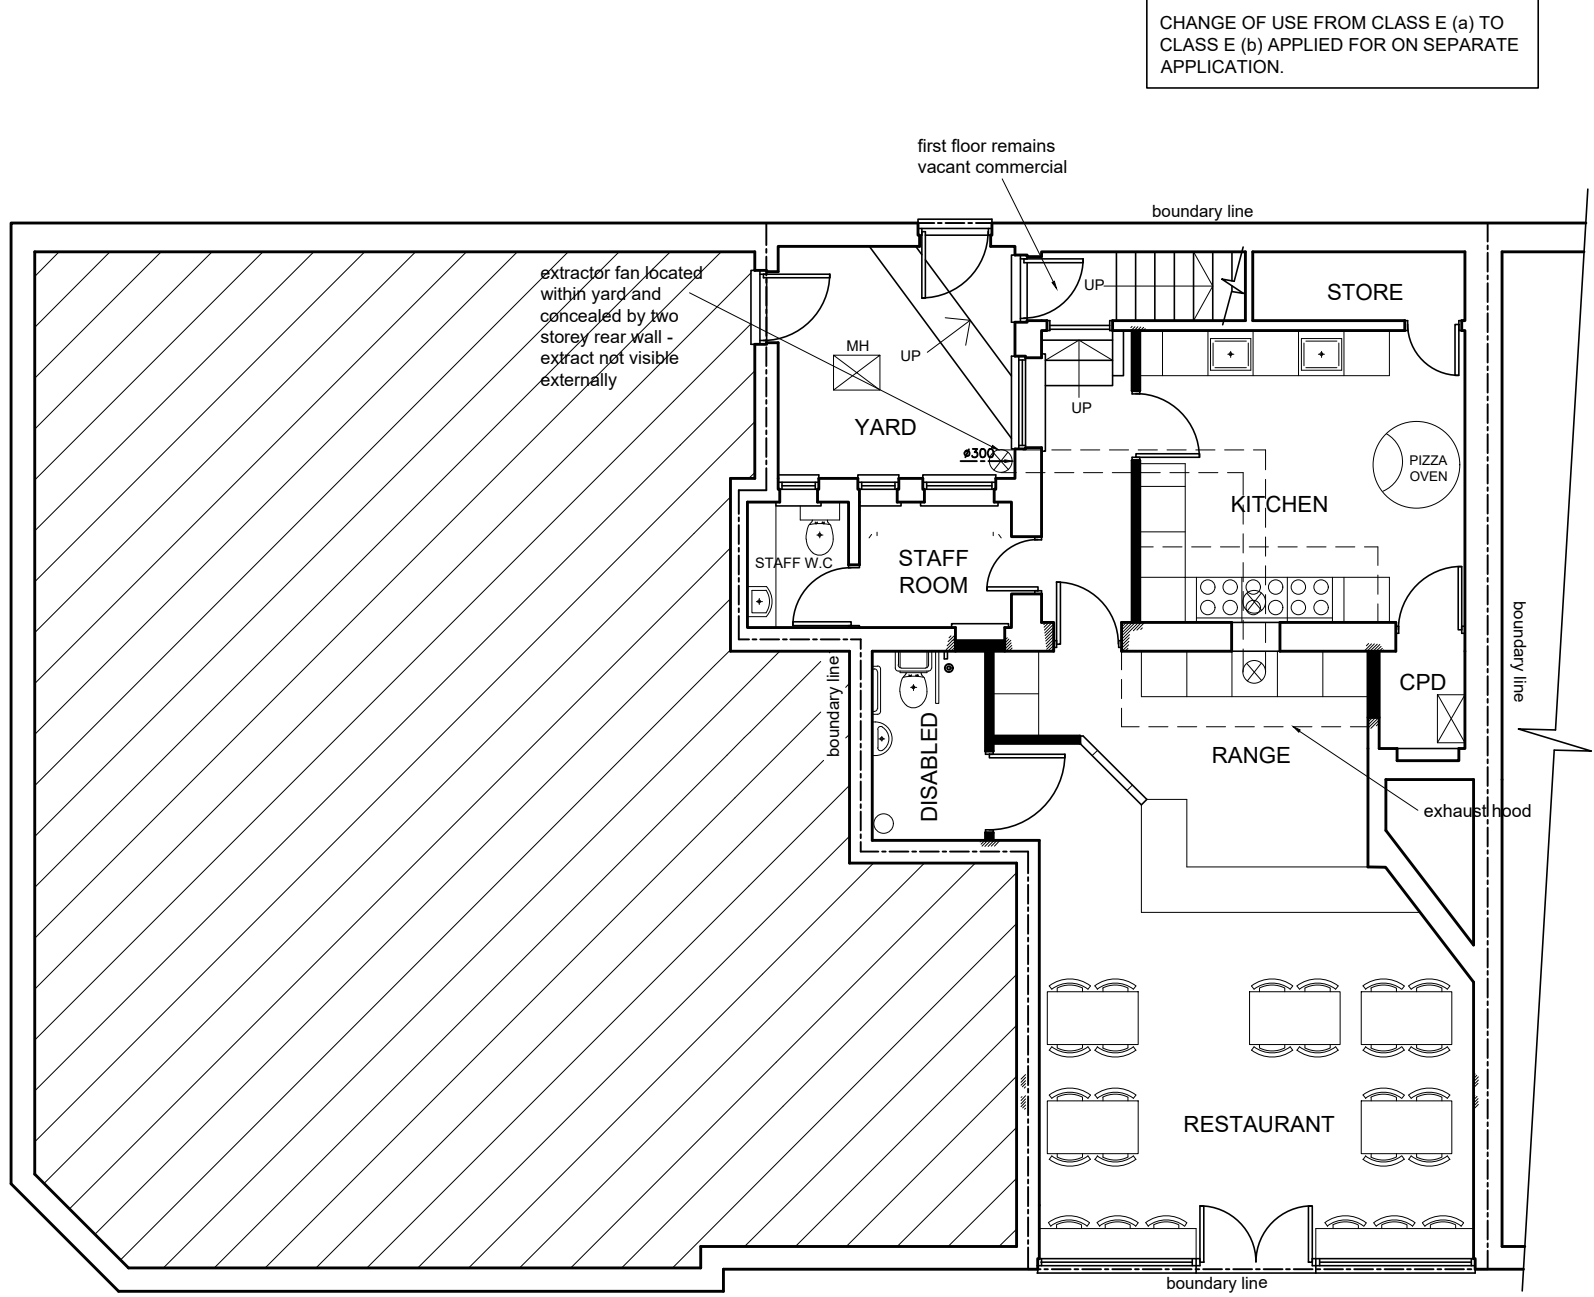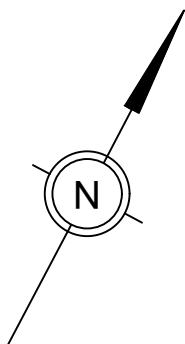


GROUND FLOOR /
SITE BLOCK PLAN

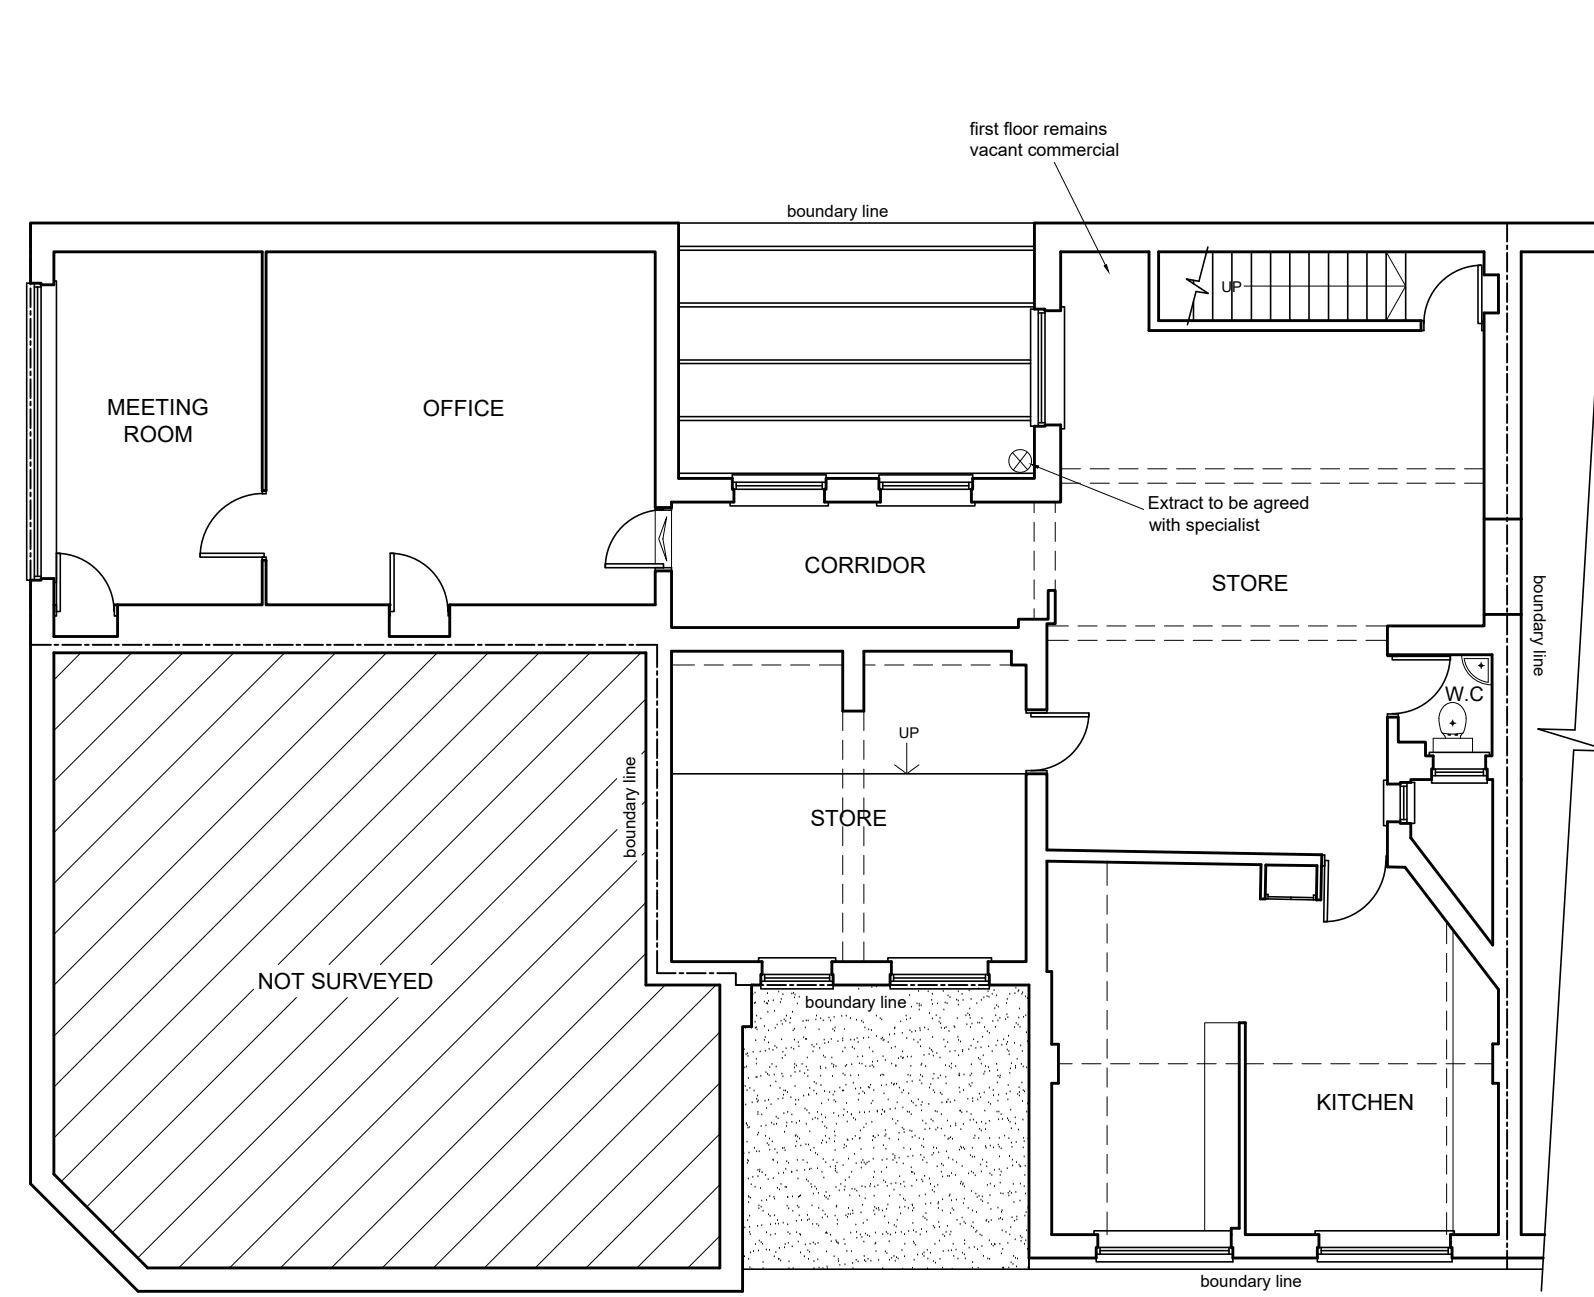


FIRST FLOOR PLAN



FRONT ELEVATION

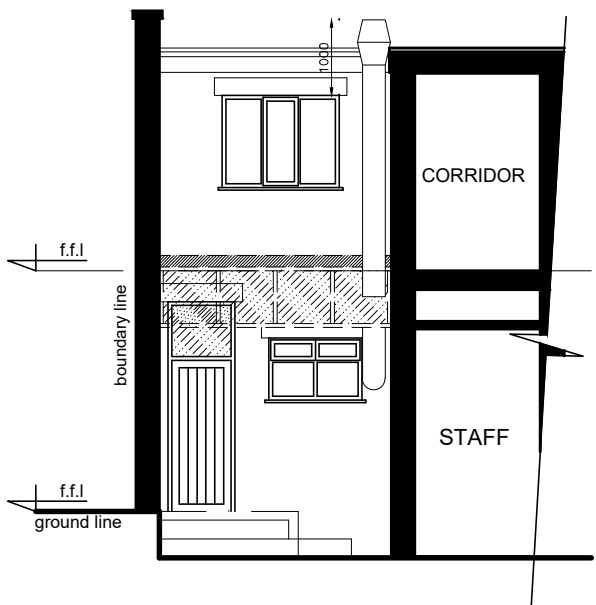

PART LEFT SIDE ELEVATION

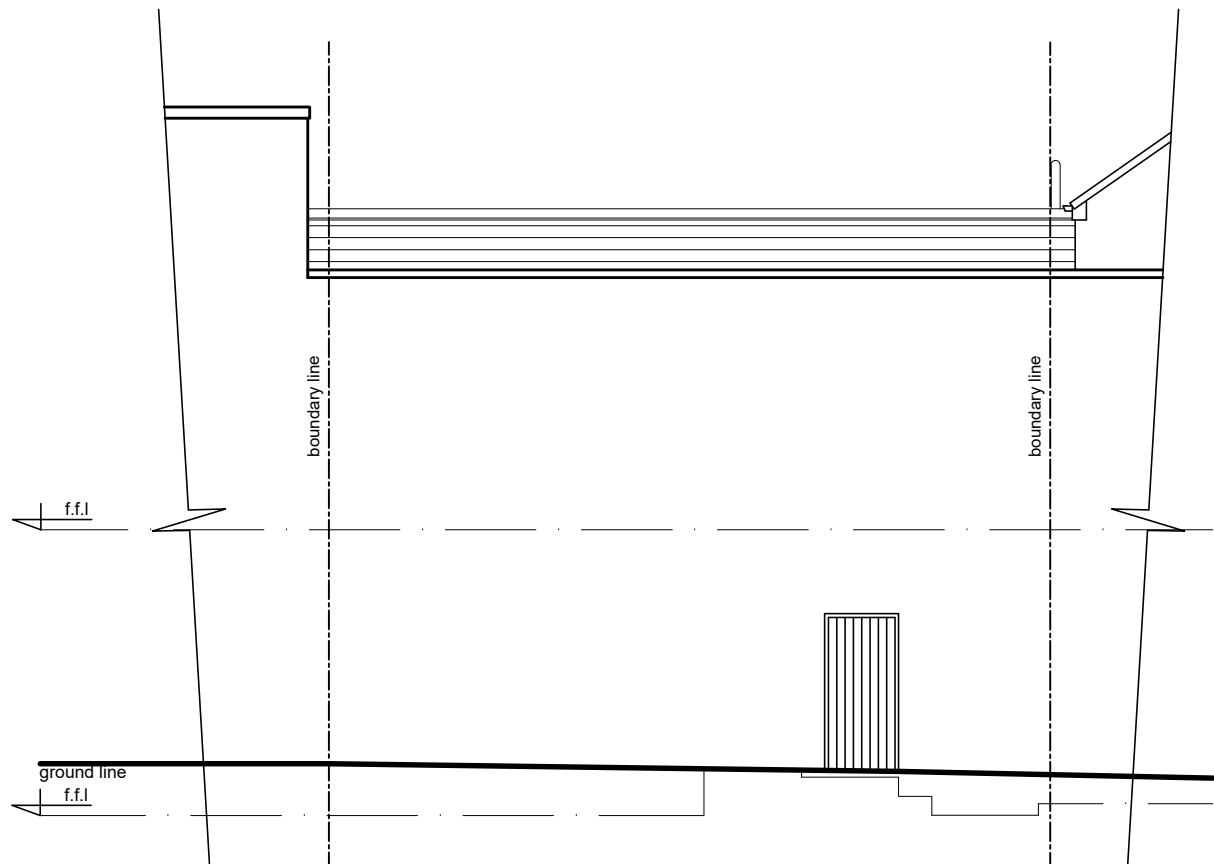

REAR ELEVATION

PROPOSED PLANS AND ELEVATIONS

1:100 scale bar 0 1 2 3 4 Metres

R J G Architecture LTD For All Your Architectural Design Requirements	Project 67 Eccleston Street & 4a Atherton Street Prescot		
	Design Title Existing & Proposed Plans & Elevations		
	Drawn by LJ	Scale 1:100	Date Sept '24
	Rev		