


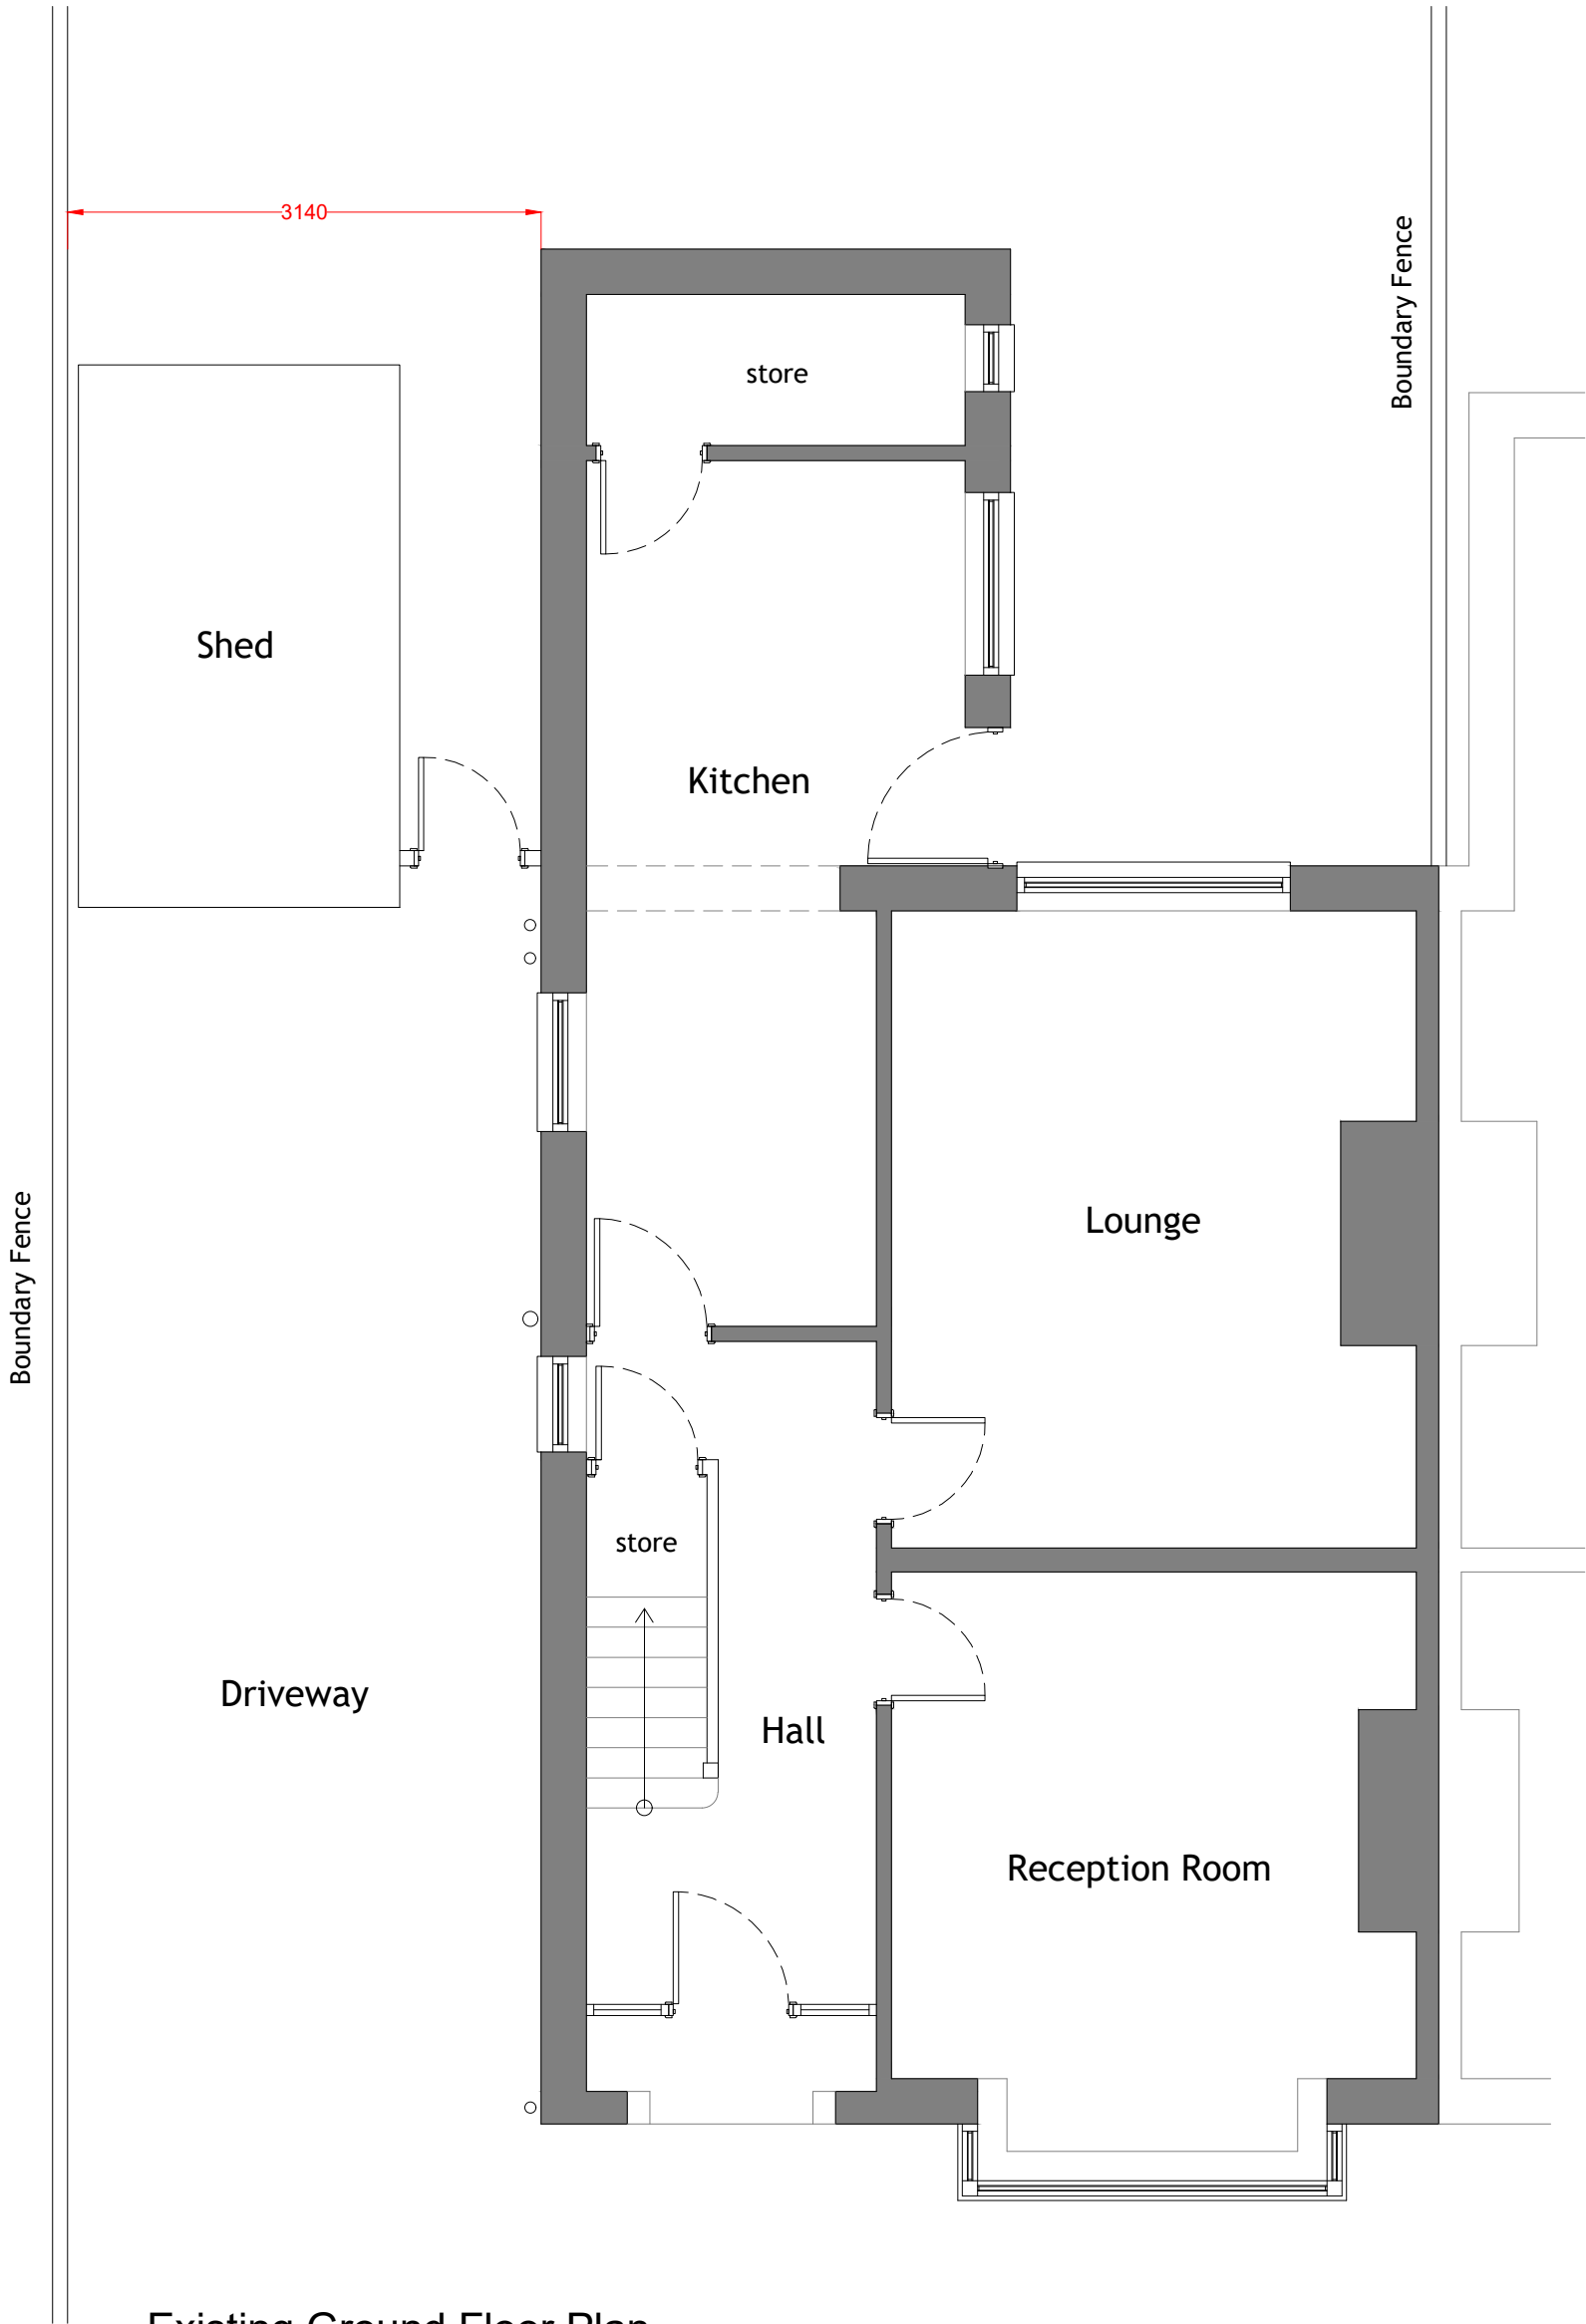

Existing Ground Floor Plan

NOTES:

N

5
4
3
2
1
0
SCALE BAR

Existing Walls

Proposed Walls

CLIENT

David

DRAWING NO + TITLE:

01 - Existing Ground Floor

55 Alder Road
Prescot
L34 2SG

SCALES:

1:50

PAGE SIZE:

A3

DRAWN BY:

LS

DATE

29/04/2025

ARCHITEVO