


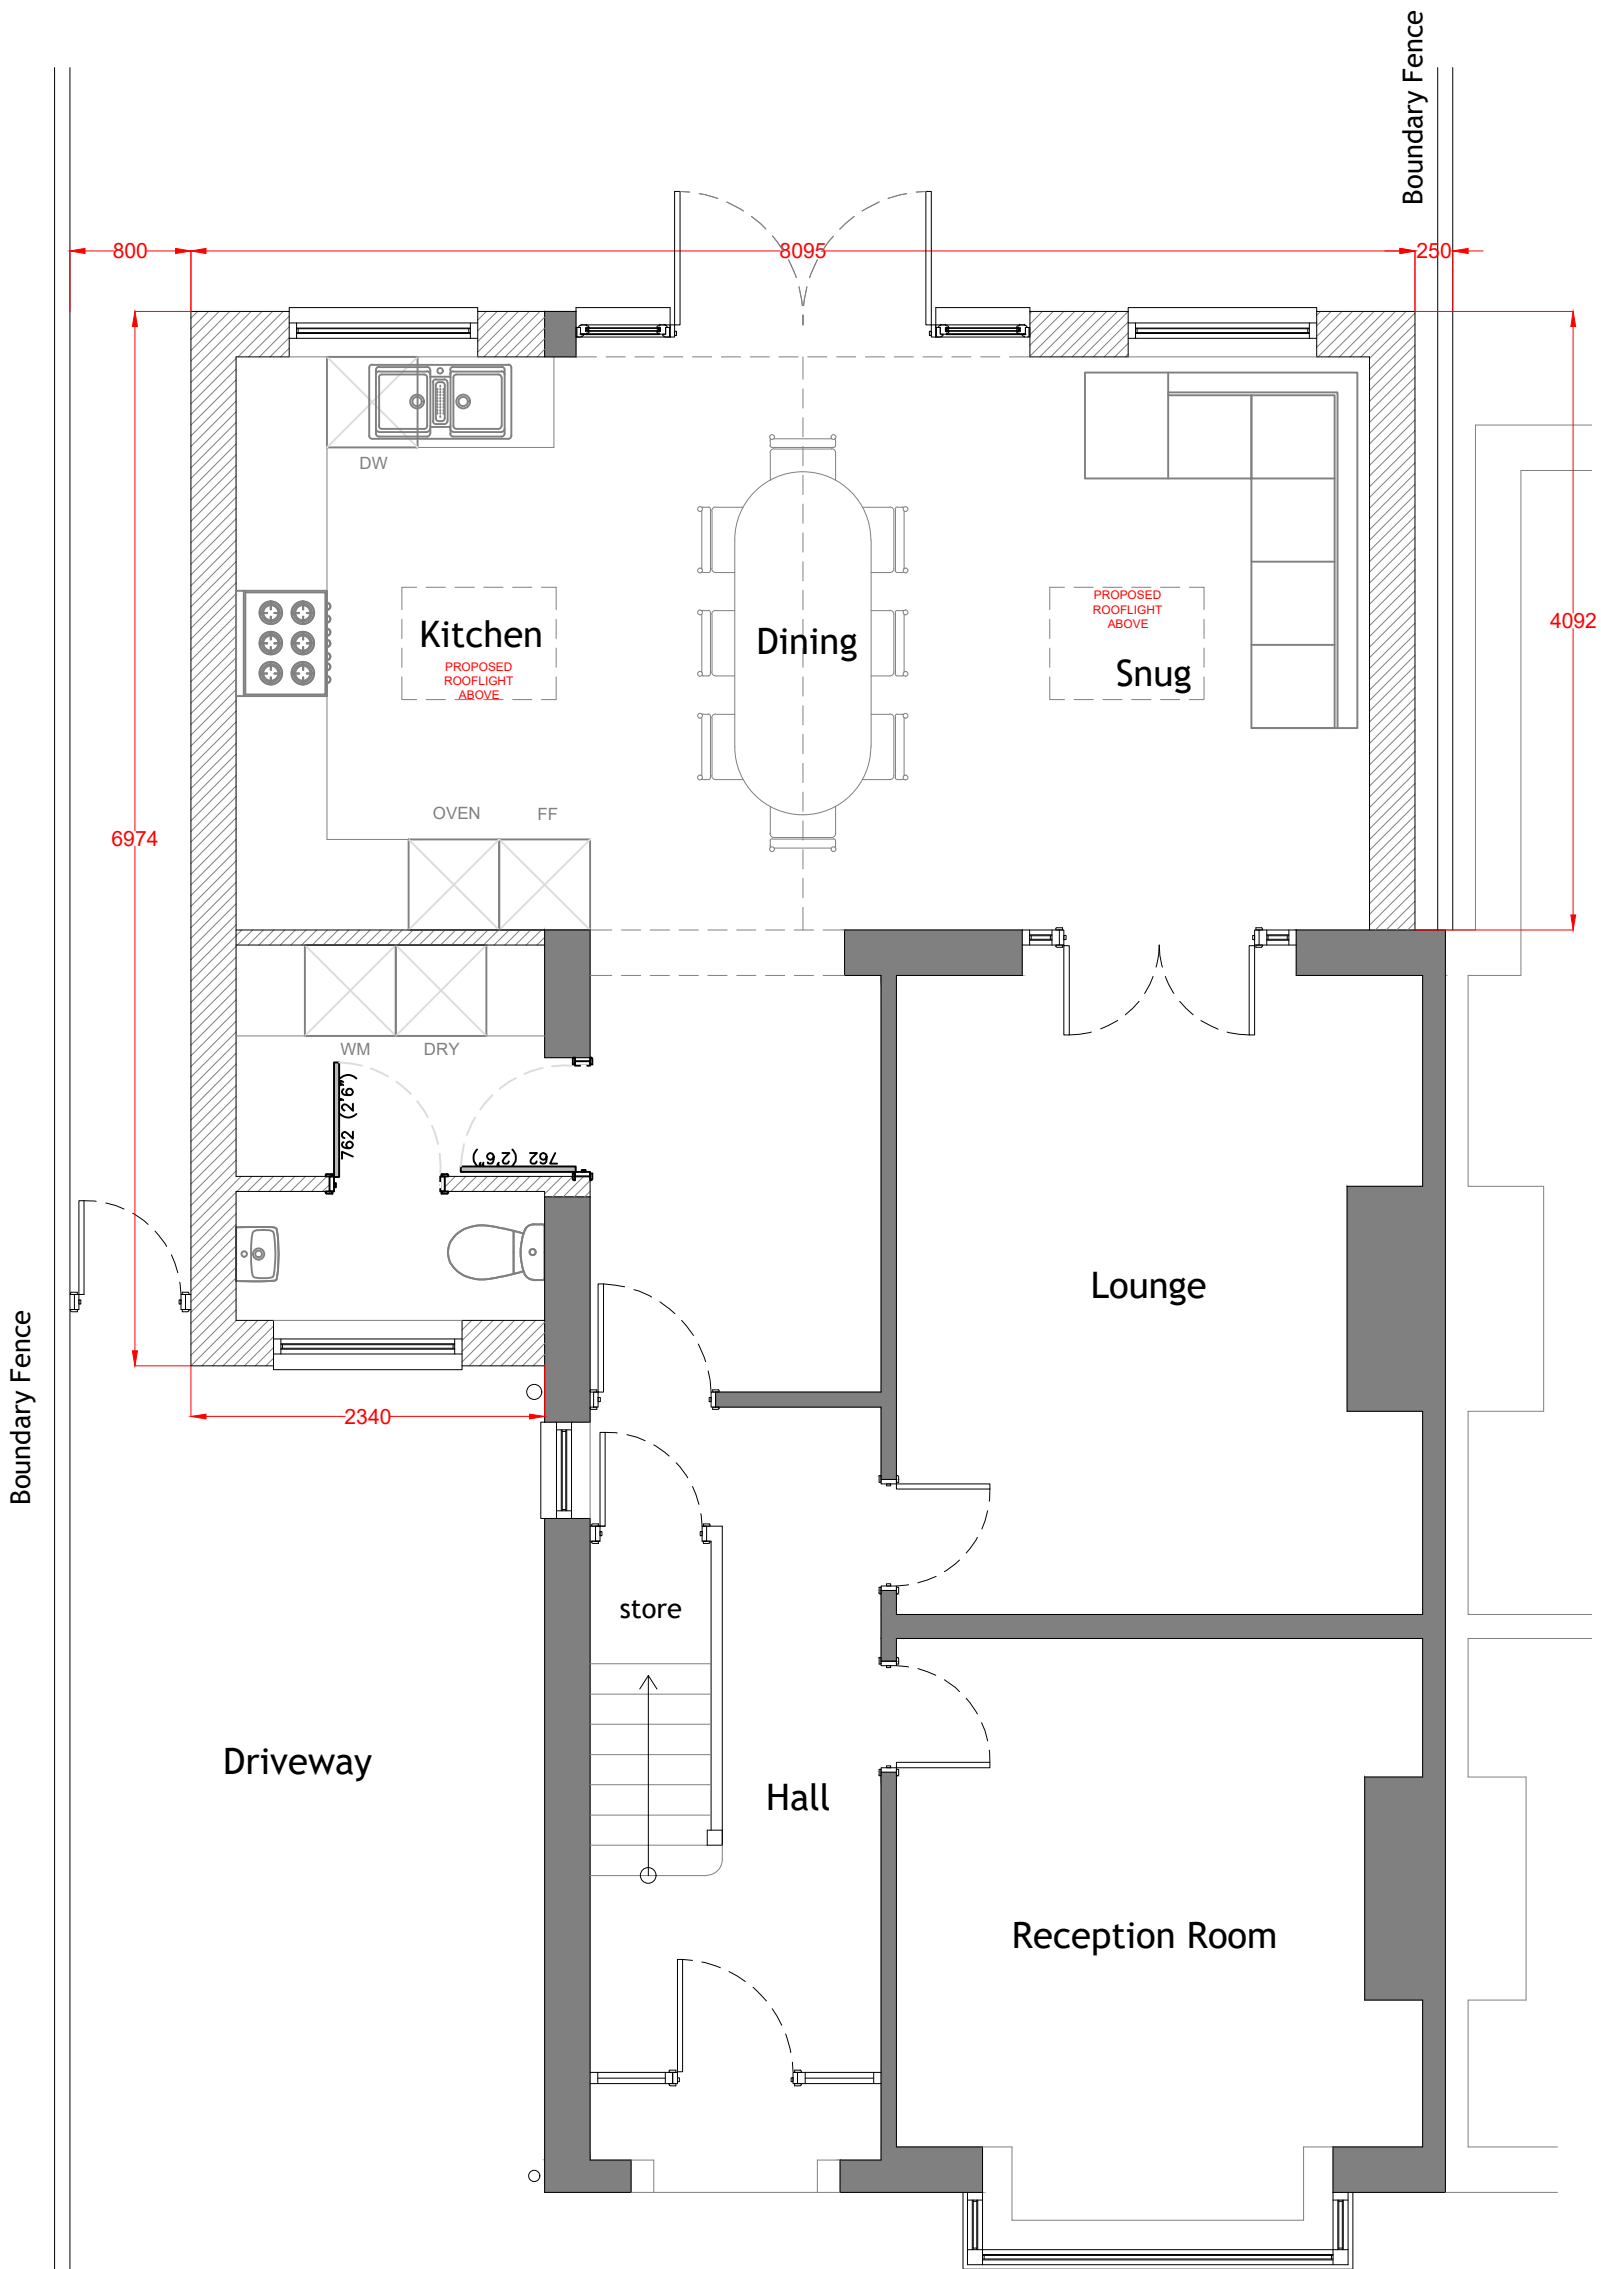

Proposed Ground Floor Plan

NOTES:

Existing Walls

Proposed Walls

CLIENT David

DRAWING NO + TITLE:

04 - Proposed Ground Floor

55 Alder Road
Prescot
L34 2SG

SCALES:	1:50	PAGE SIZE:	A3
DRAWN BY:	LS	DATE	29/04/2025

ARCHITEVO