


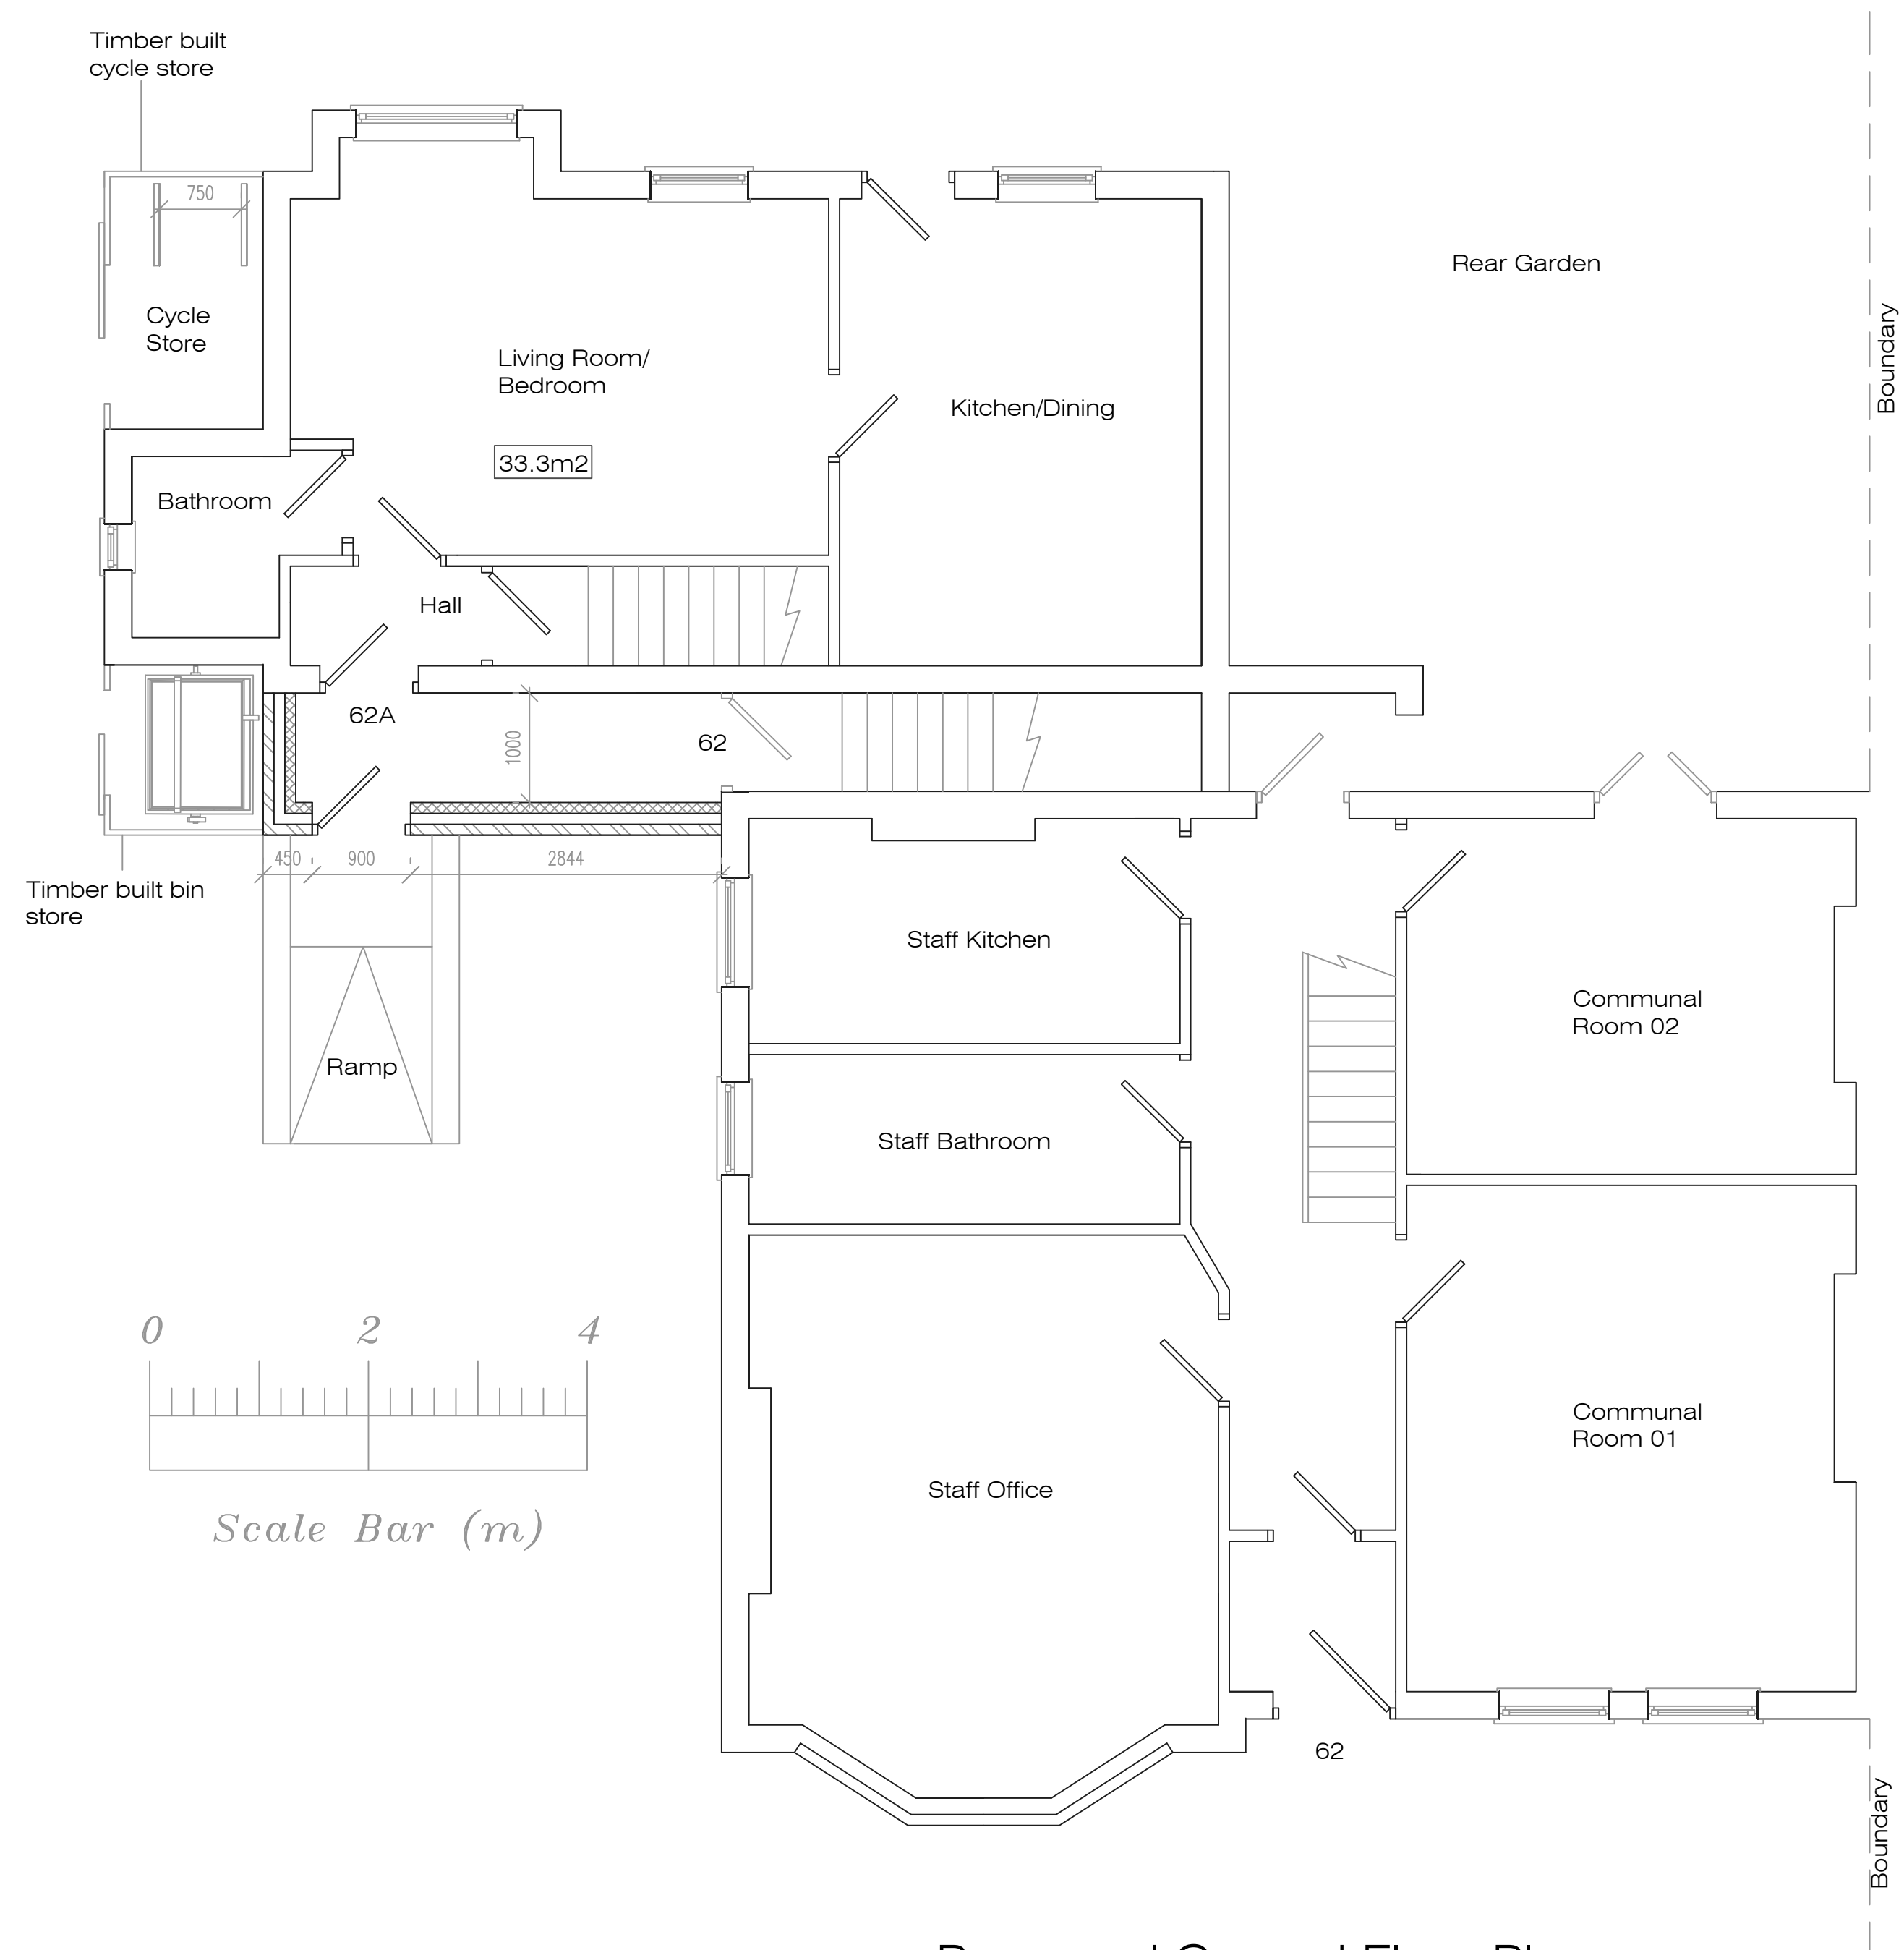

Proposed Ground Floor Plan

Address			
62 & 62A Church Road, L36			
Job Title			
Discharge of planning conds.			
Drawing title			
Bin and cycle store plan			
Chkd	Appvd	date	scale
		Oct '25	1:50 @ A1
Dwg No.			001