



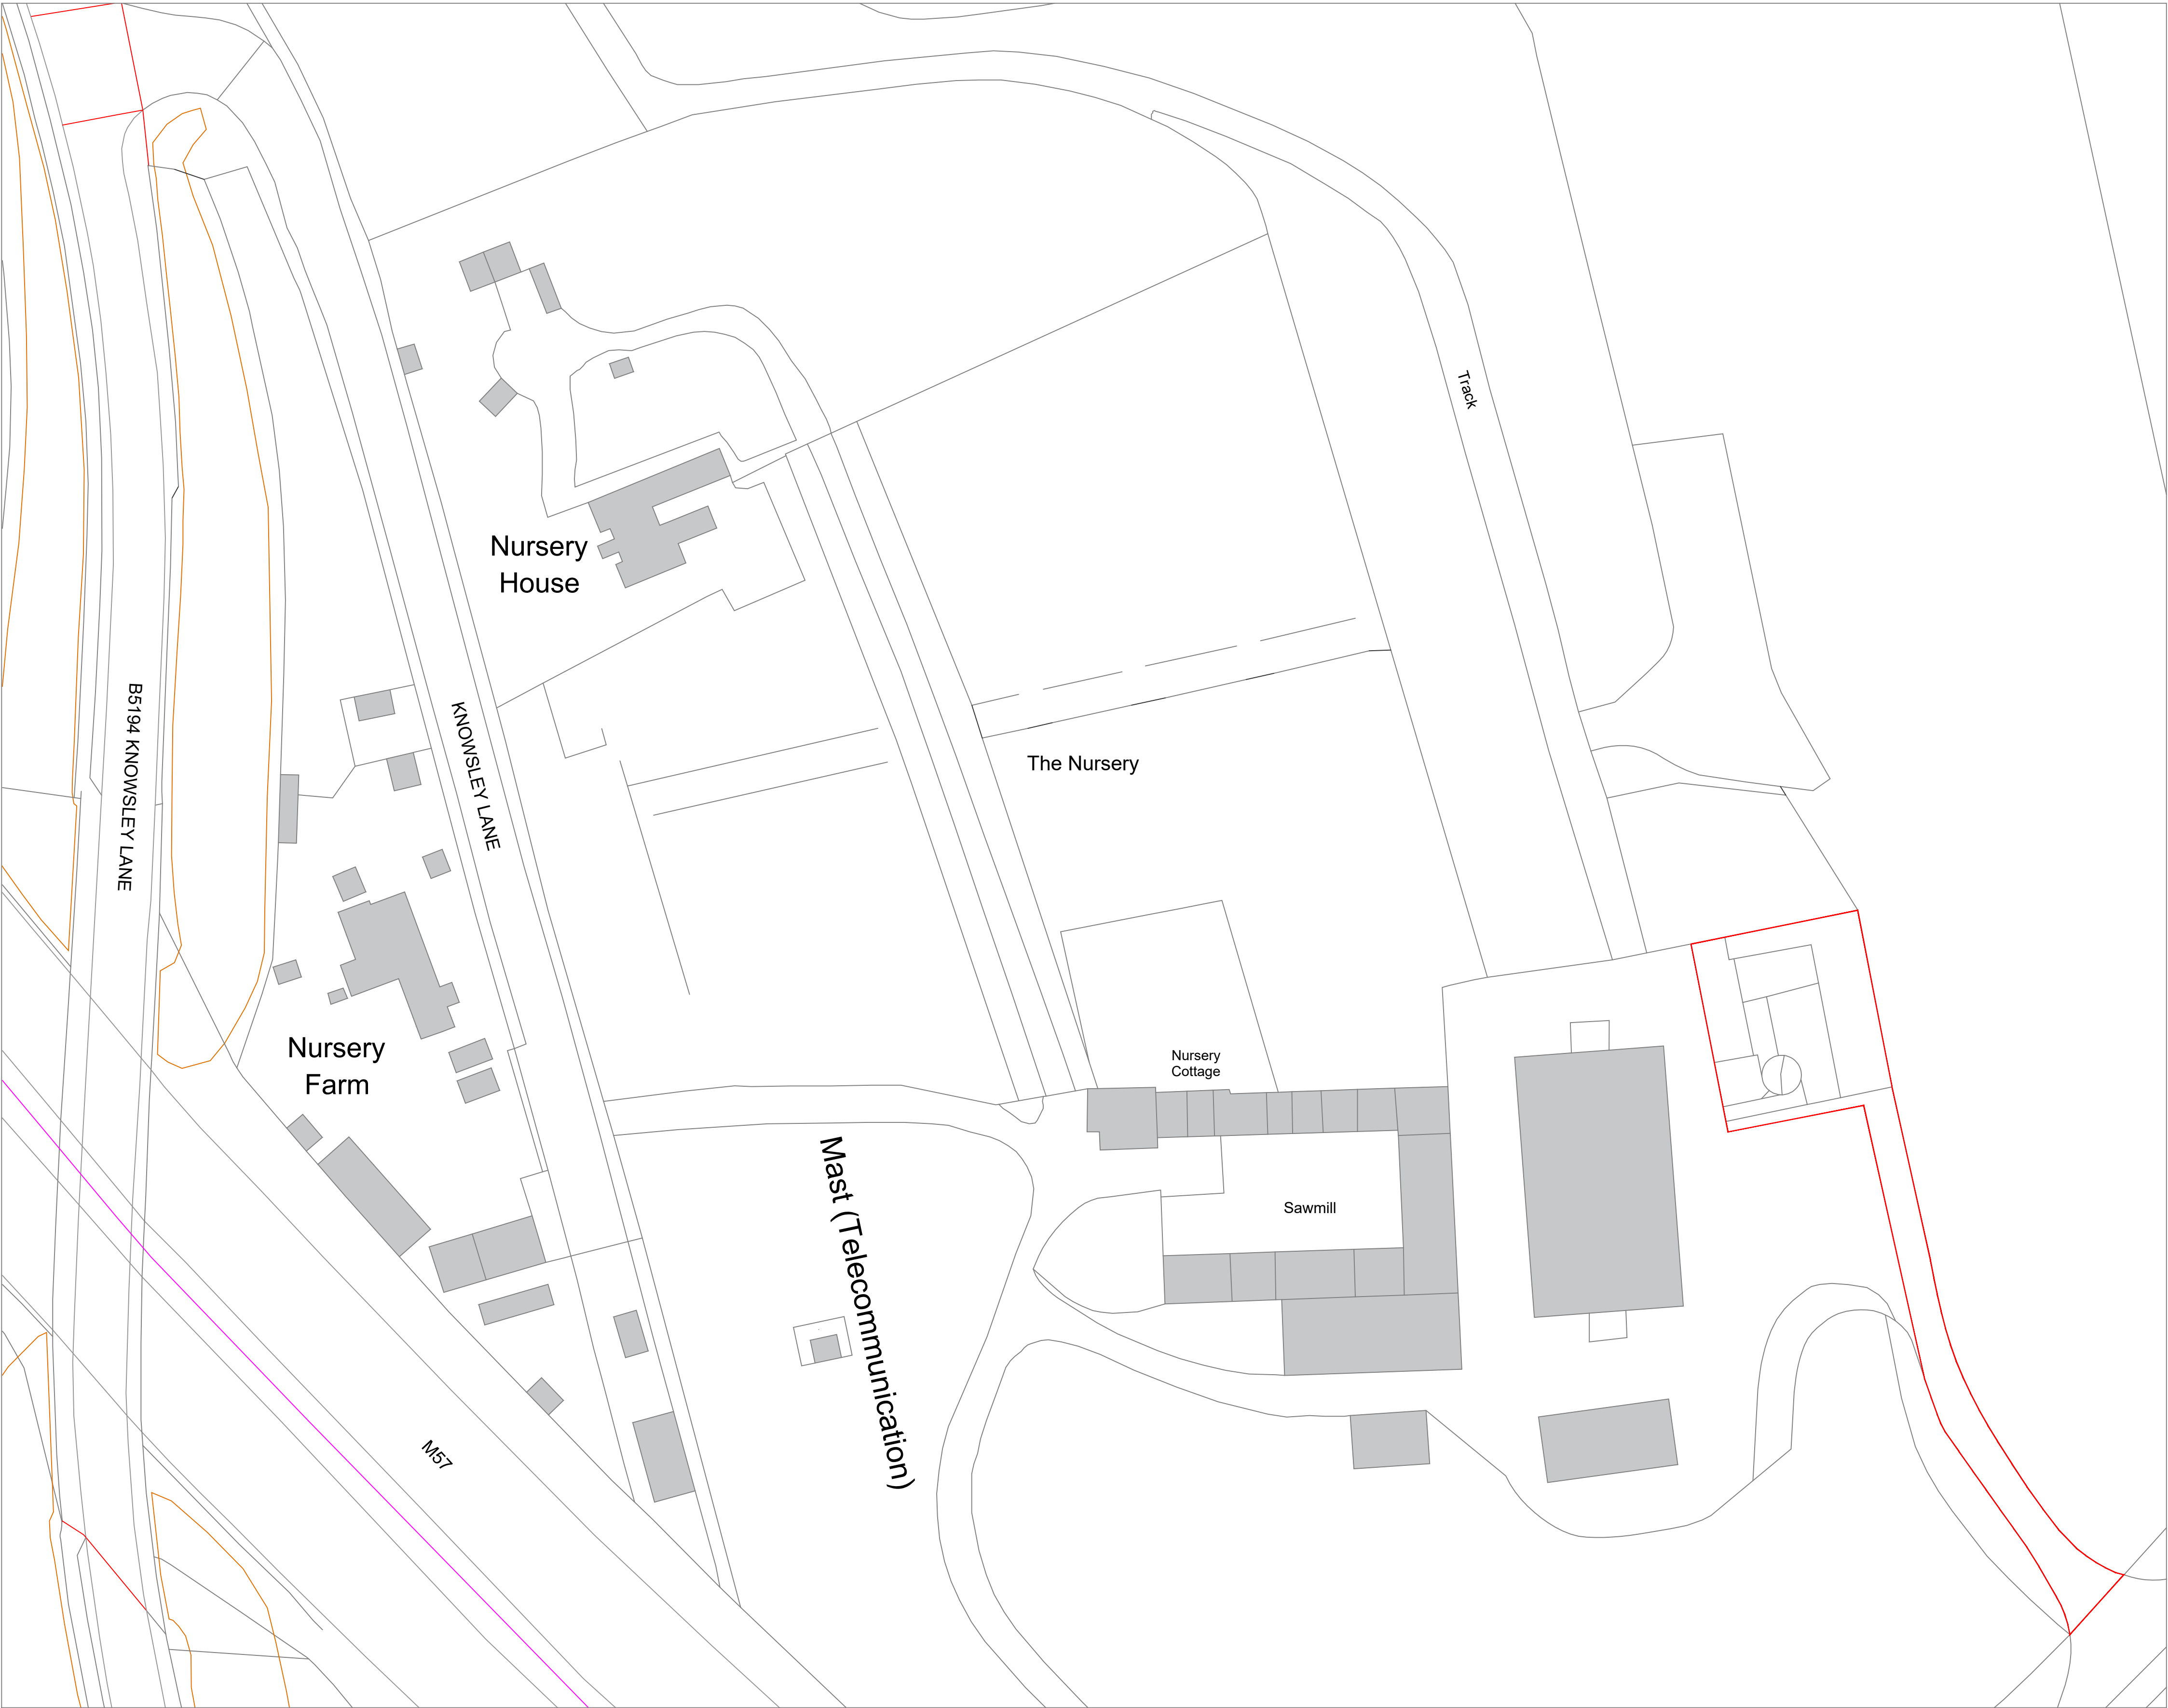

Ordnance Survey, (c) Crown Copyright 2025. All rights reserved. Licence number 100022432

 

NOTES
This document and its design content is copyright © and is the property of Savills. It may not be reproduced without their expressed permission. It shall be read in conjunction with all other associated project information including models, specifications, schedules and related consultants drawings and documentation. Do not scale from this drawing unless for Planning purposes. Figured dimensions only are to be used. All dimensions must be checked on site by the Contractor prior to the commencement of any fabrication or building works. Immediately report any discrepancies, errors or omissions to Savills prior to the commencement of any fabrication or building works. If in doubt please ASK.

REVISIONS		
REV	NOTE / DRAWN BY	DATE
/	/	/



PROJECT TITLE
LAND AT NURSERY COTTAGE
KNOWSLEY PARK
L34 4AE
CLIENT
KNOWSLEY ESTATE

DRAWING TITLE
SITE PLAN
AS EXISTING
SCALES @ A1
1:500
PROJECT / DWG / REV NO.
731895/02 /B

DRAWING STATUS
PLANNING
DRAWN BY
HH
CHECKED BY
KAJ
DATE
SEPT 2025

