


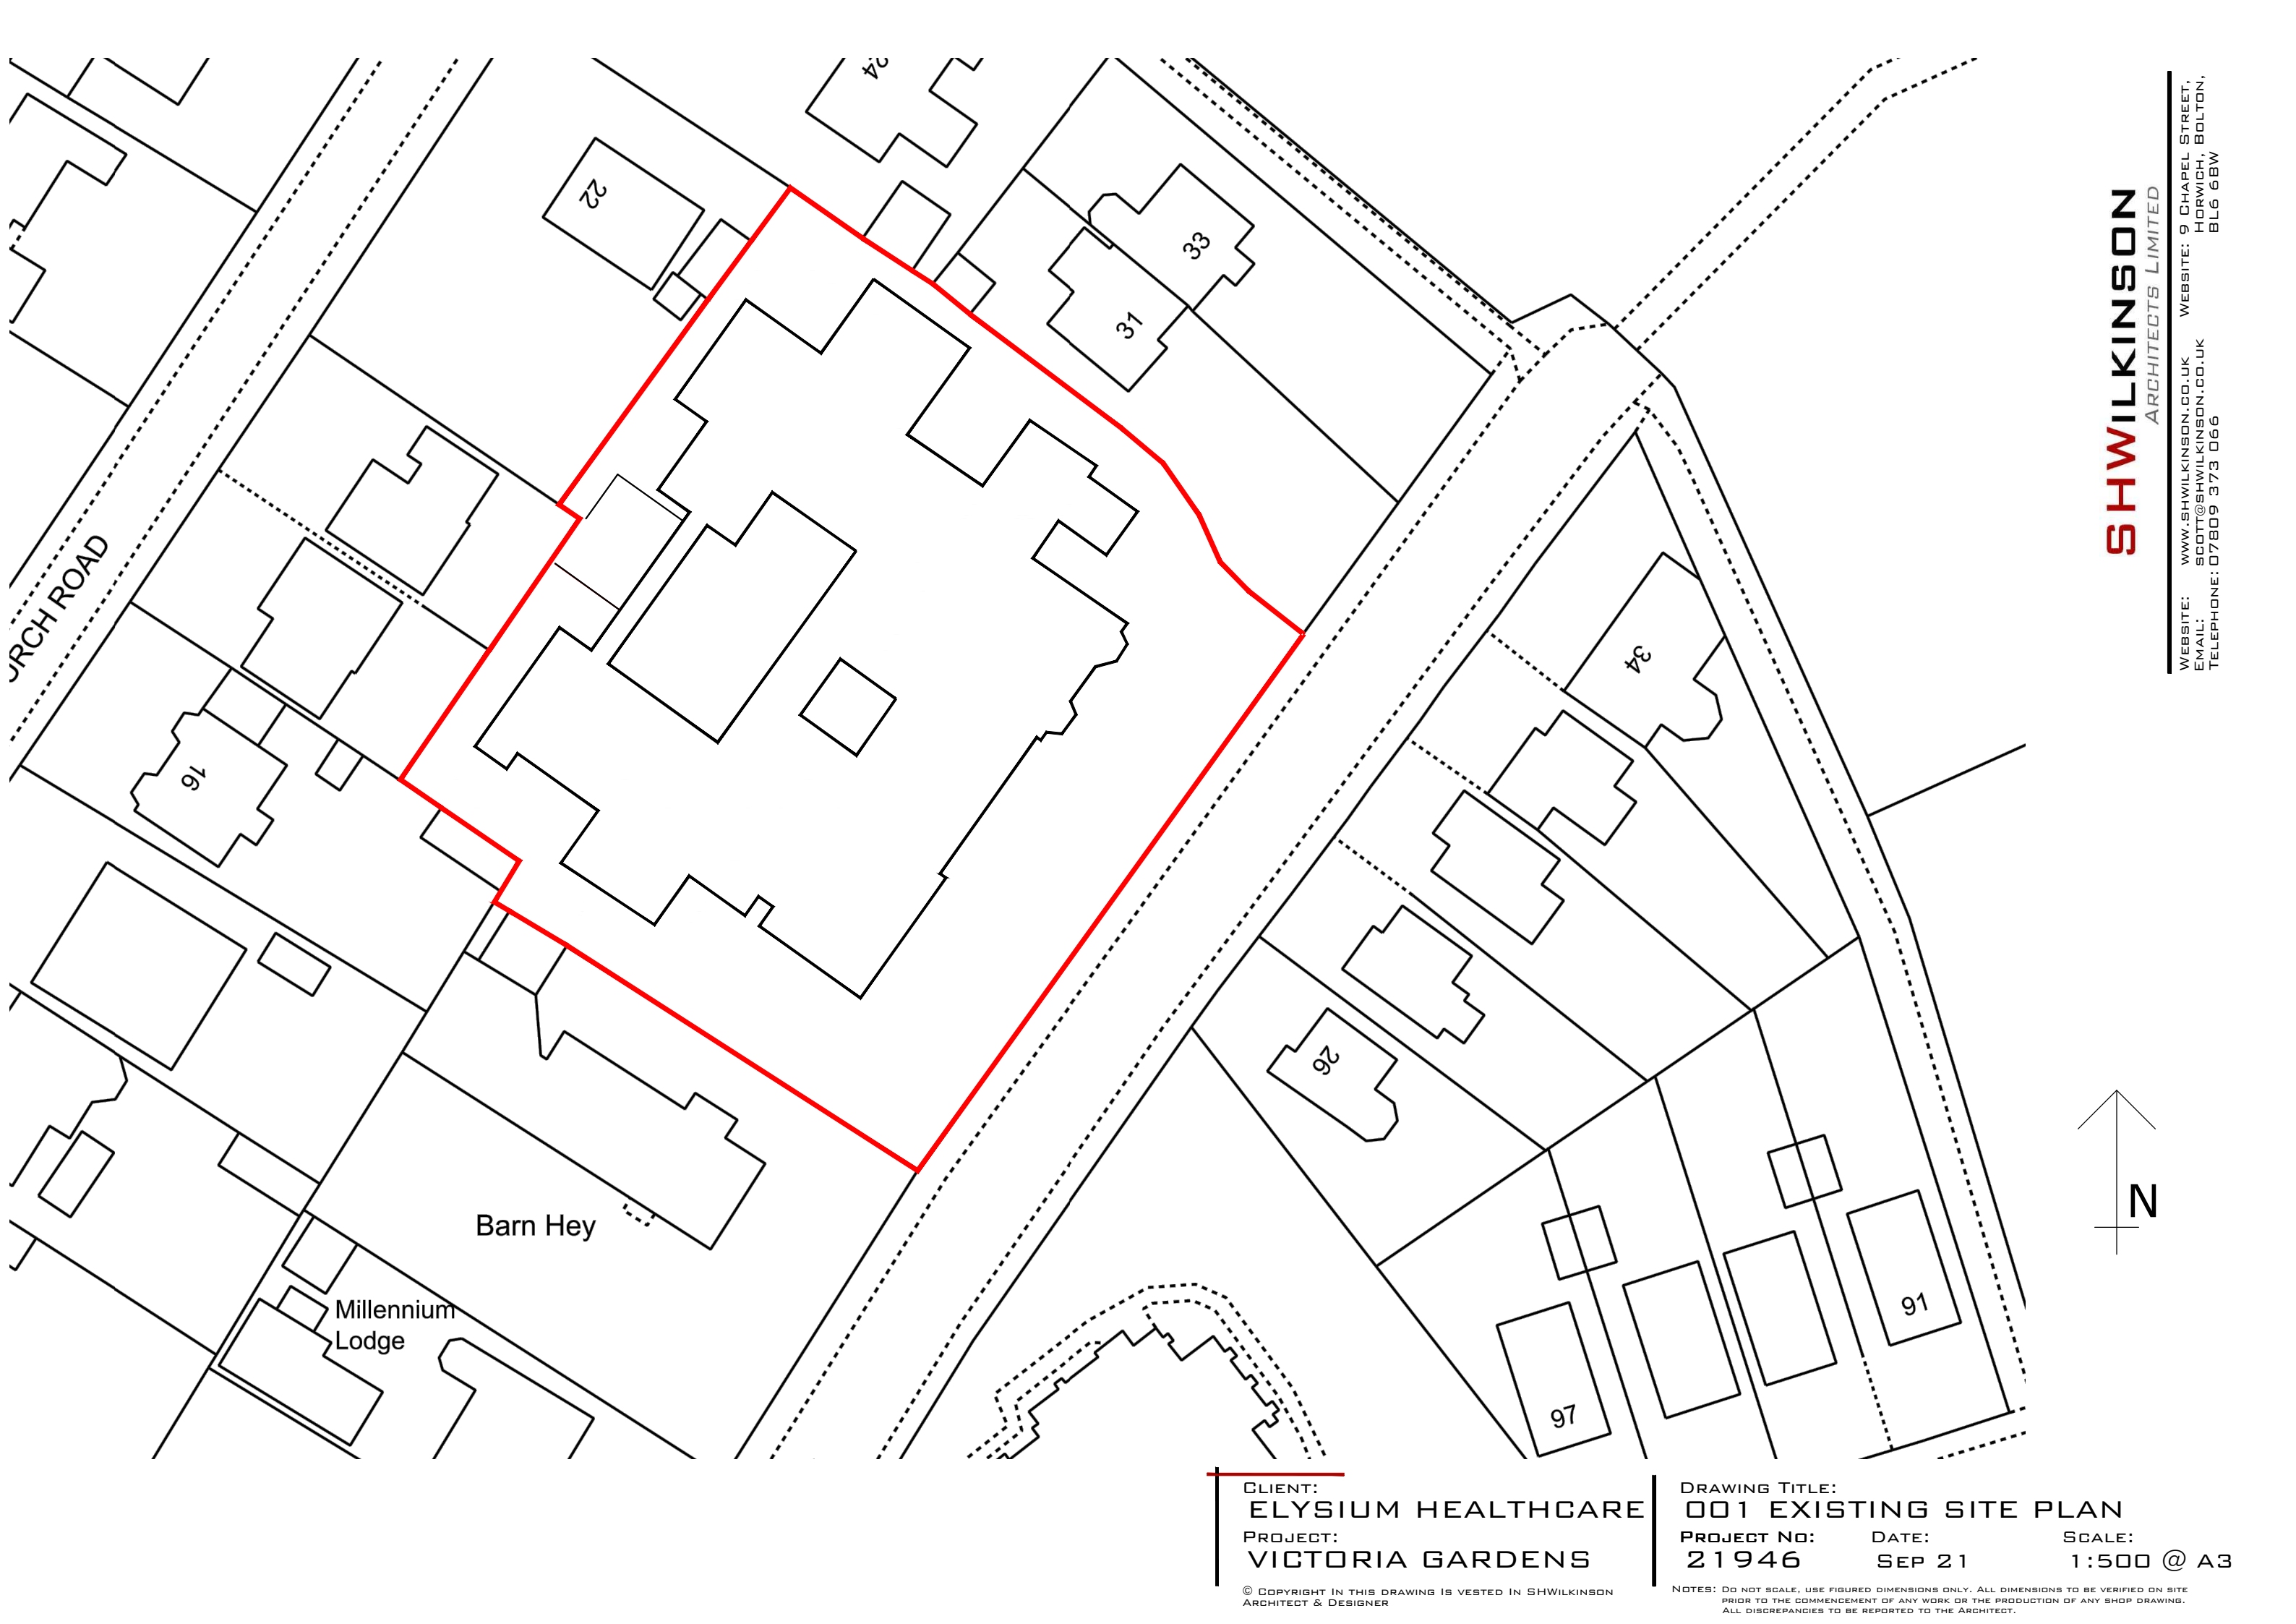

CLIENT:
ELYSIUM HEALTHCARE
PROJECT:
VICTORIA GARDENS

DRAWING TITLE:
001 EXISTING SITE PLAN
PROJECT NO: **21946** DATE: **SEP 21** SCALE: **1:500 @ A3**