



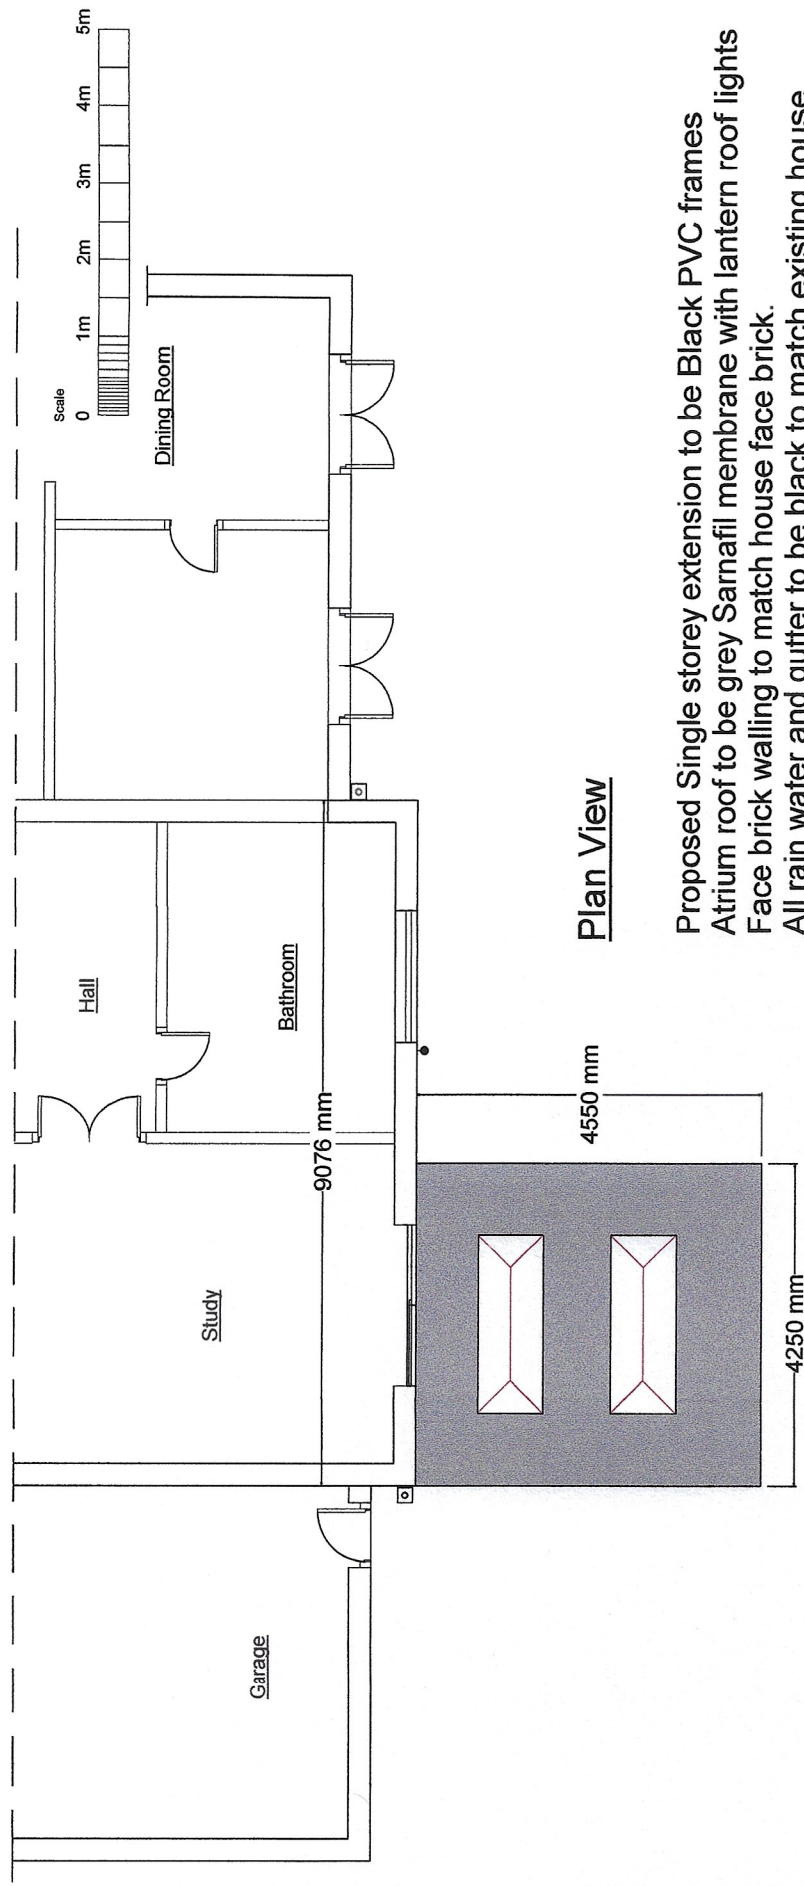

Plan View

Proposed Single storey extension to be Black PVC frames
 Atrium roof to be grey Sarnafil membrane with lantern roof lights
 Face brick walling to match house face brick.
 All rain water and gutter to be black to match existing house.

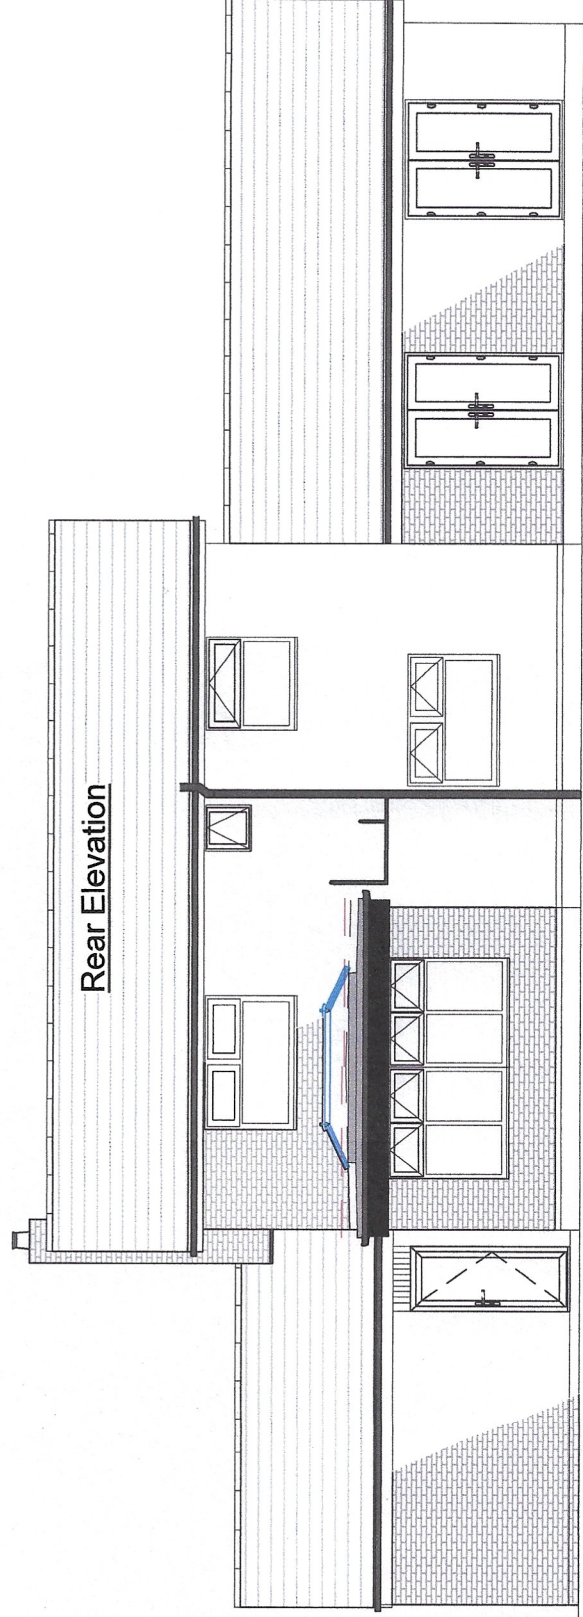

ADDRESS 77 Titebarn Road
 Knowsley
 Prescot
 L34 0EU

REF NO. CV-360770926

SCALE 1 : 100 @ A4

DATE 25/09/2026

Notes

Proposed Plan view and rear Elevation
 For ; Mr Jeyaram

DRAWN BY HOWARD BLAND
 Clearview Home Improvements
 Tel- 07539 749466
 E-mail - hbland43@gmail.com